


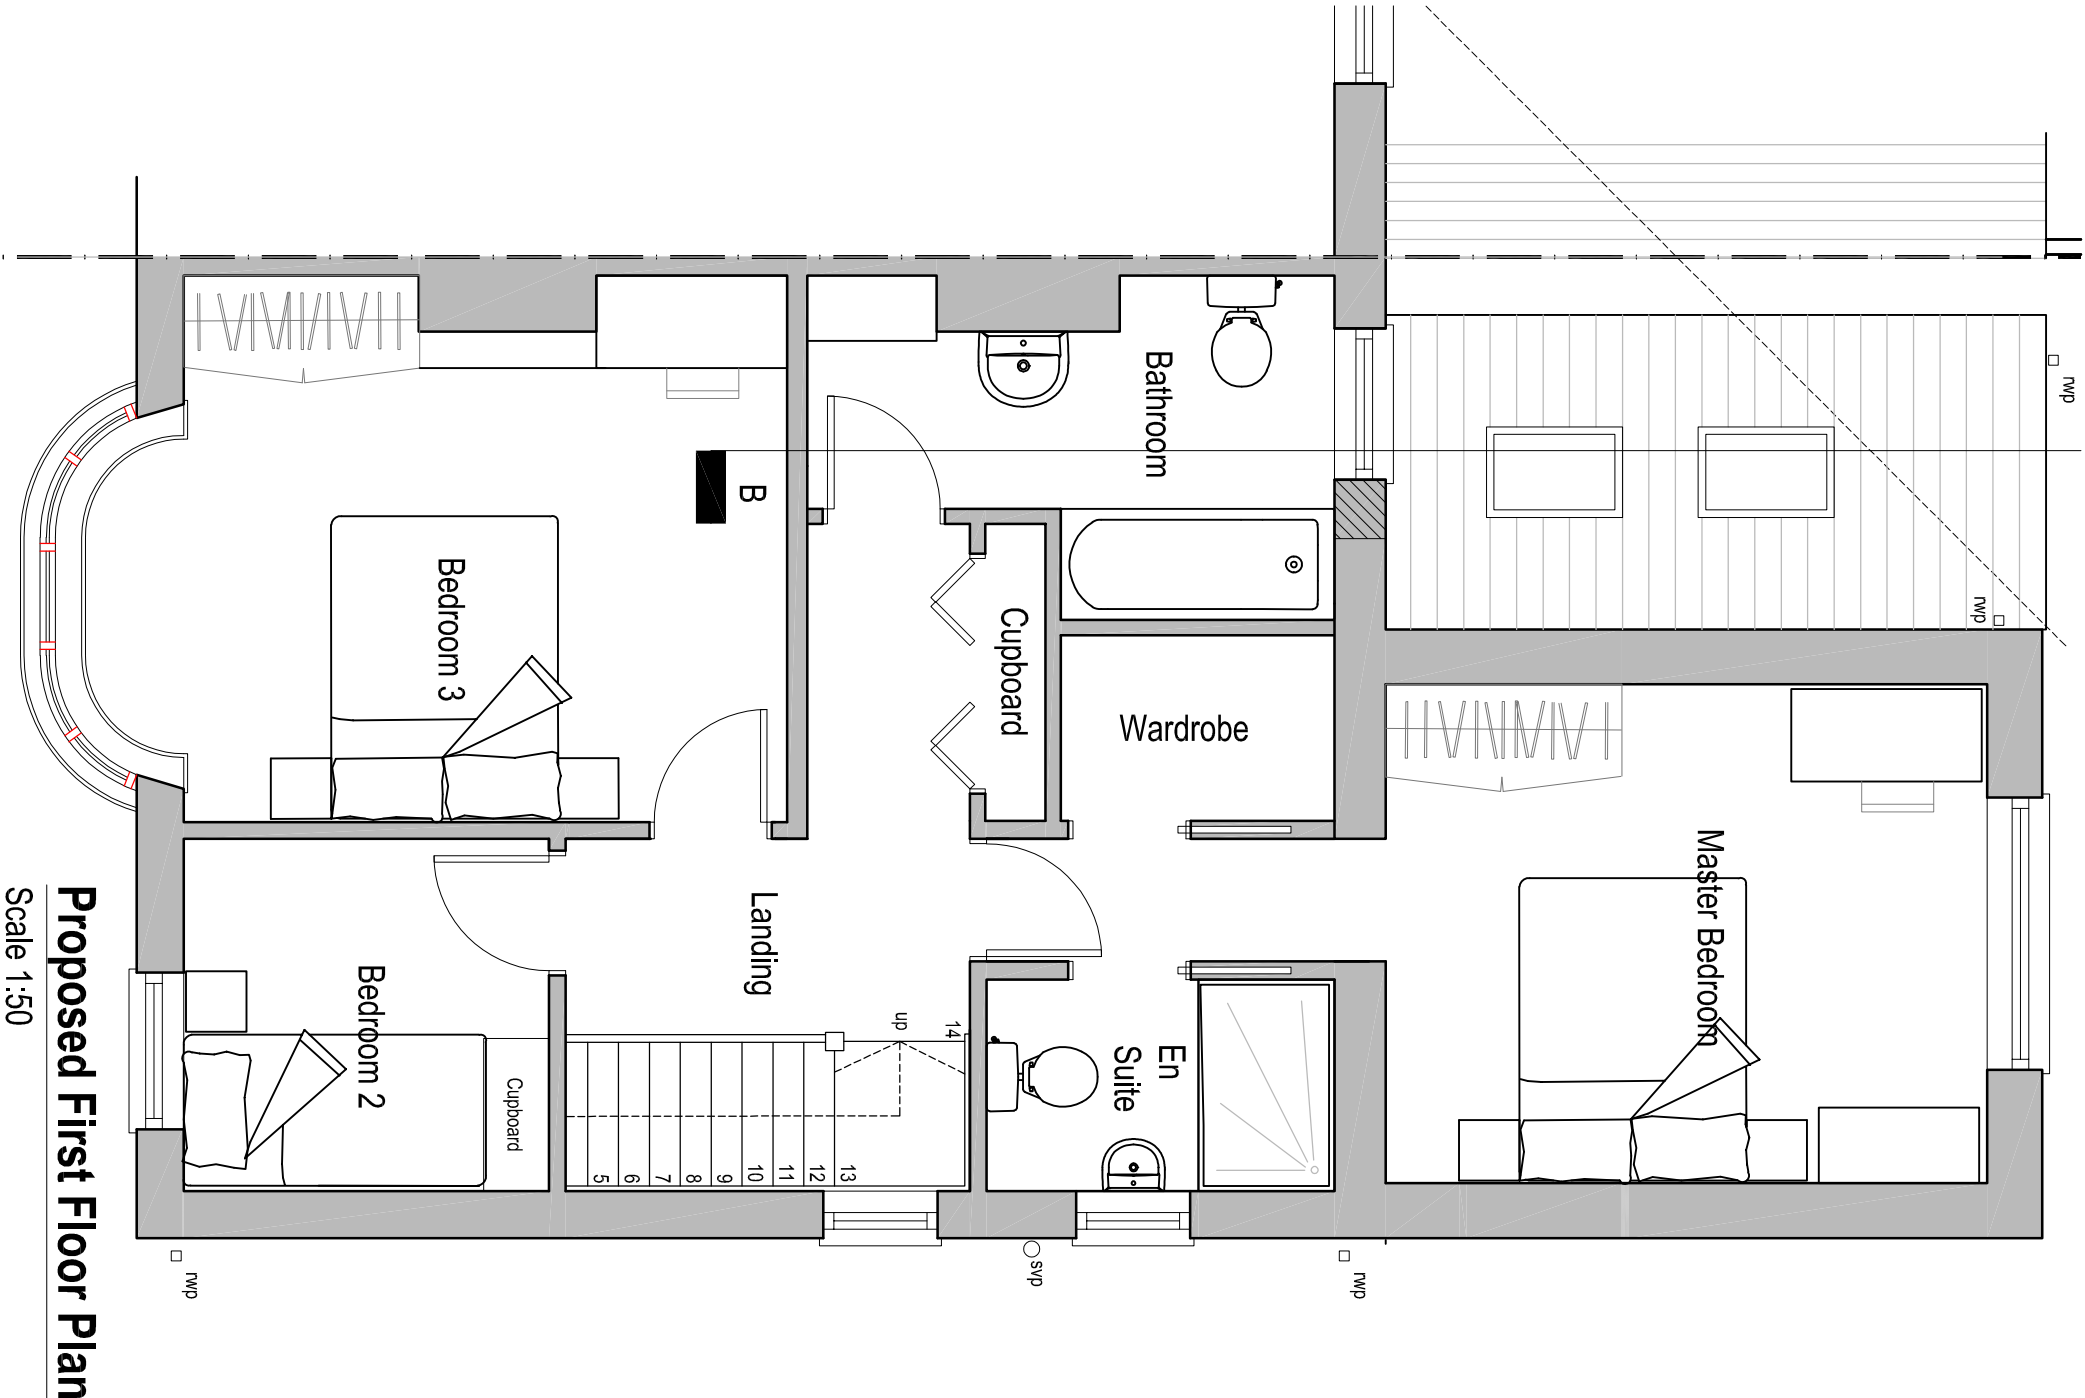

Proposed First Floor Plan

Scale 1:50

/		Sep 19		Issue for	
REVISION	DATE	COMMENTS			
CLIENT/PROJECT					
Mr & Mrs Moses					
Proposed rear extension and detached Store:					
116 Main Road, Bryncoch, Neath. SA10 7TW					
DRAWING					
Proposed First Floor Plan					
DATE	Sept 2019		SCALE	As Shown	
DRAWING No.	G2-GA-106		REV	/	
DRAWING - STATUS					

CONTRACTOR MUST CHECK ALL DIMENSIONS ON SITE. ONLY TOLERATED DIMENSIONS ARE TO BE WORKED FROM. DISCREPANCIES MUST BE REPORTED TO THE ARCHITECT BEFORE PROCEEDING. © THIS DRAWING IS COPYRIGHT.