



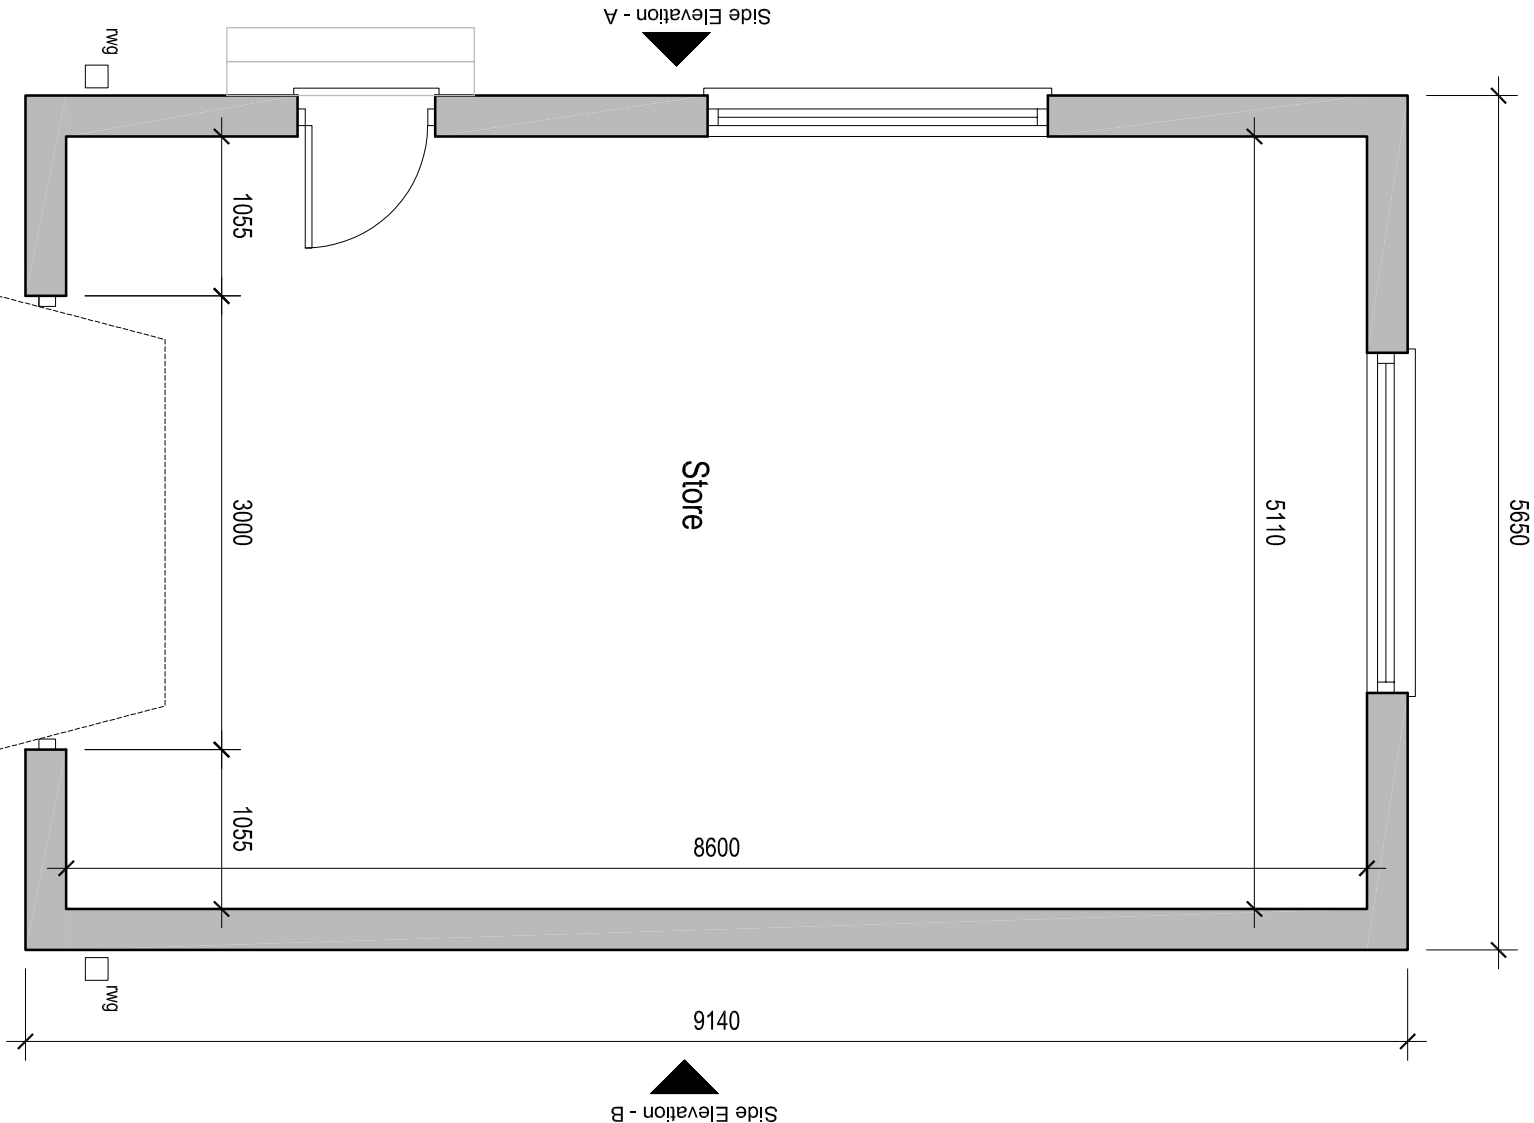


Proposed Floor Plan

Scale 1:50

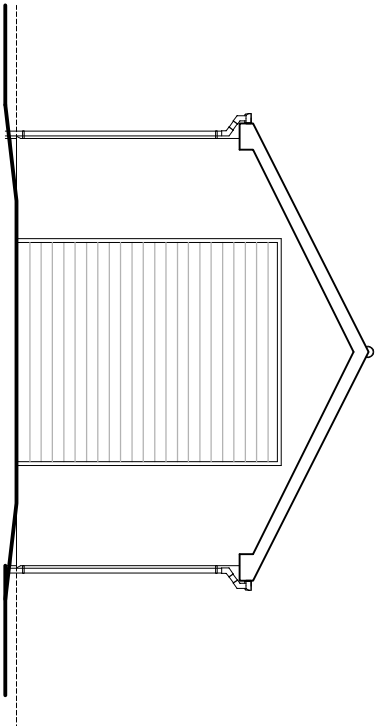


Proposed Front Elevation

Scale 1:100

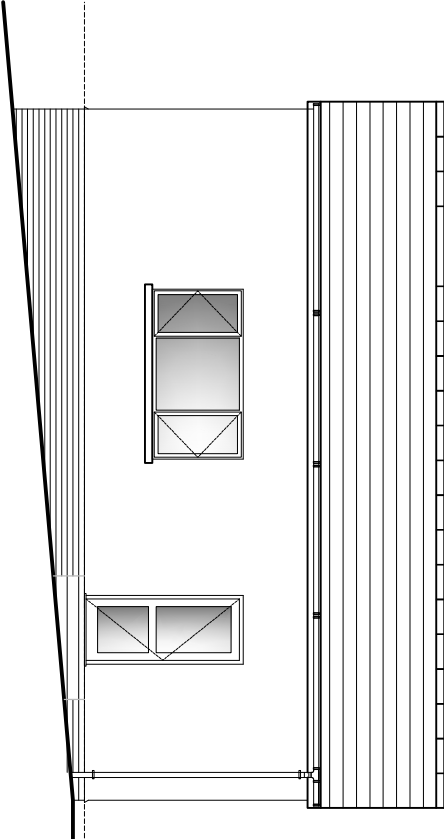


Proposed Side Elevation - A

Scale 1:100

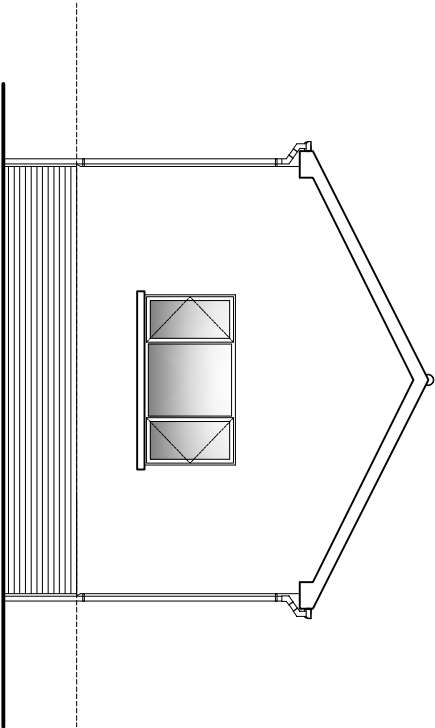

Proposed Rear Elevation

Scale 1:100

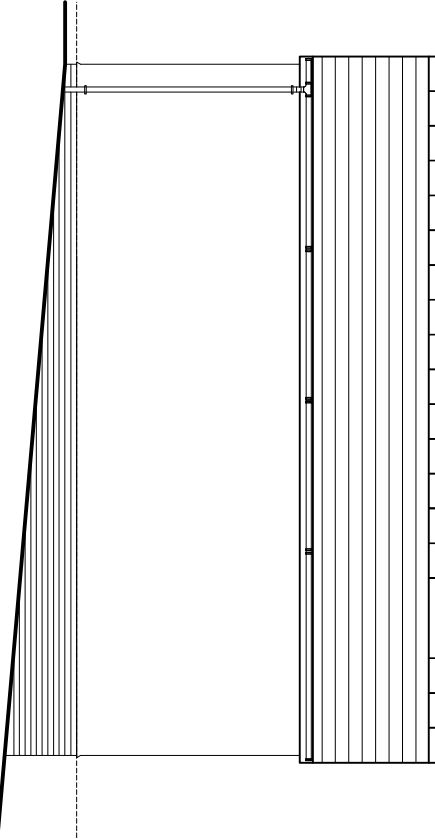

Proposed Side Elevation - B

Scale 1:100

/		Sep 19	
REVISION	DATE	Issue for	
CLIENT/PROJECT			
Mr & Mrs Moses			
Proposed rear extension and detached Store:			
116 Main Road, Bryncoch, Neath. SA10 7TW			
DRAWING			
Proposed Store Plans & Elevations			
DATE	Sept 2019	SCALE	As Shown @ A3
DRAWING No.	G2-GA-105	REV	/
DRAWING - STATUS			

CONTRACTOR MUST CHECK ALL DIMENSIONS ON SITE. ONLY TOLERATED DIMENSIONS ARE TO BE WORKED FROM. DISCREPANCIES MUST BE REPORTED TO THE ARCHITECT BEFORE PROCEEDING. © THIS DRAWING IS COPYRIGHT.