


# Superseded

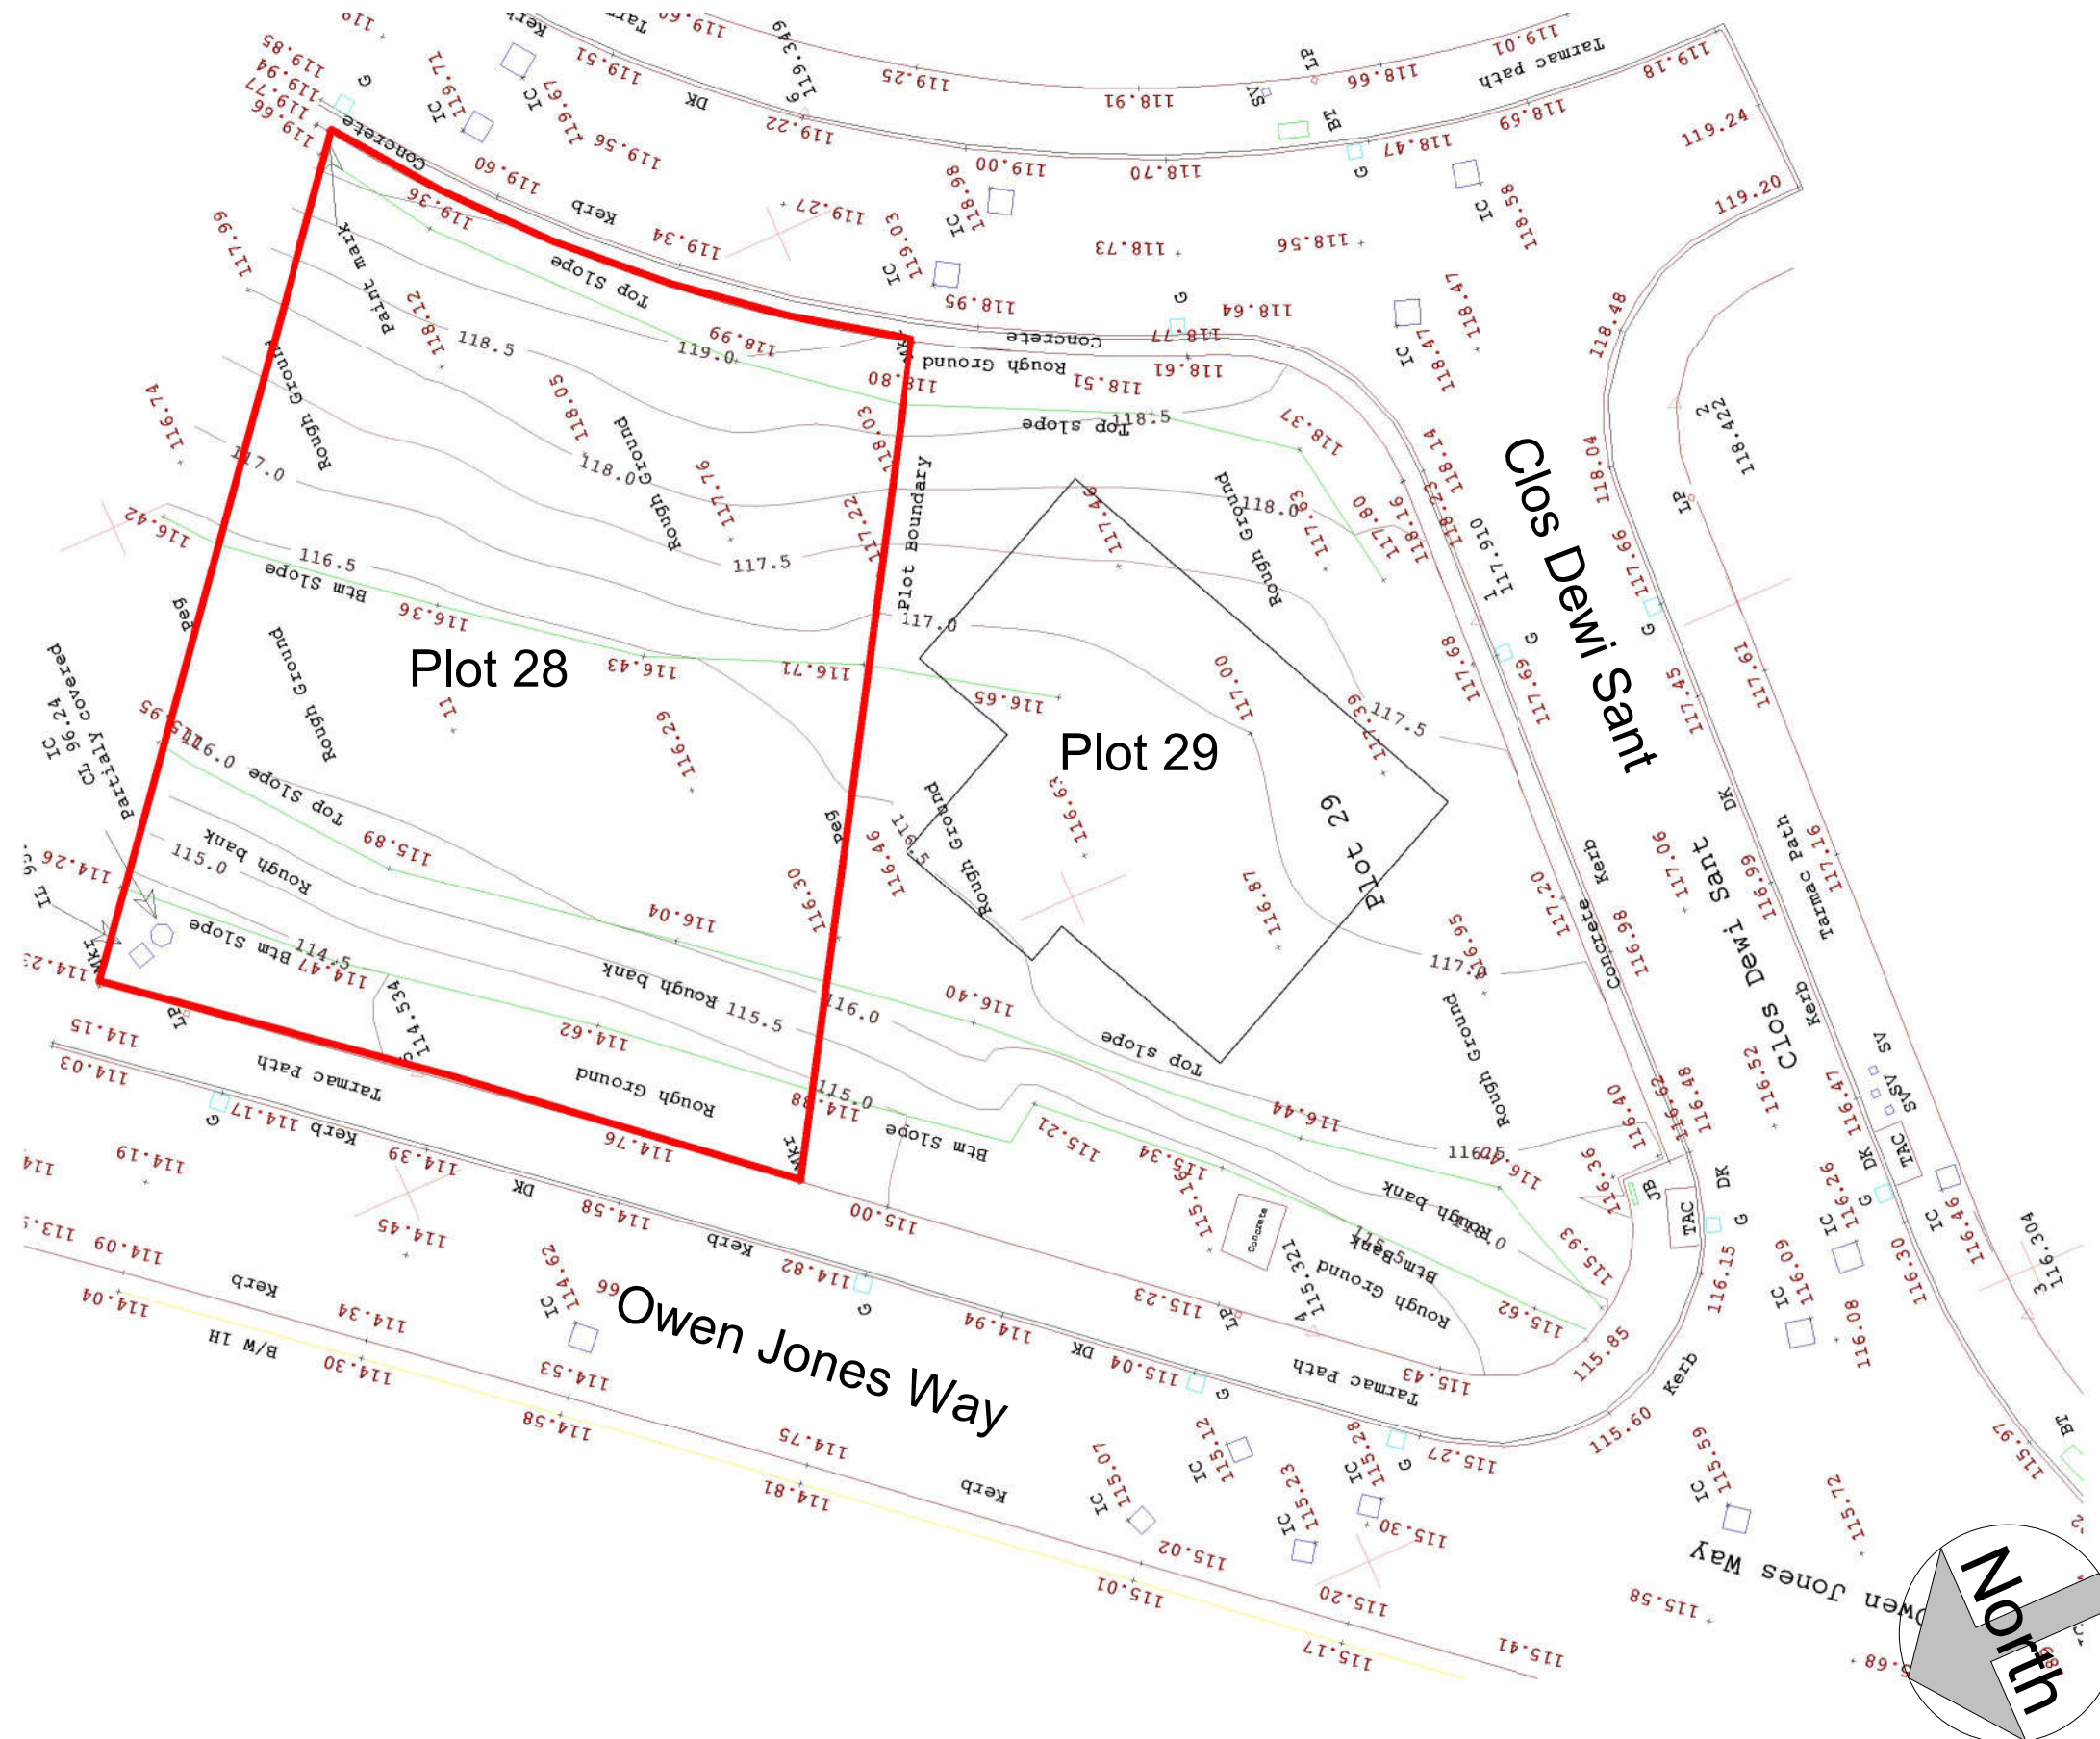

**NOTES:**



| DRAWING STATUS |     |
|----------------|-----|
| 1              | 1   |
| 2              | 2   |
| 3              | 3   |
| 4              | 4   |
| 5              | 5   |
| 6              | 6   |
| 7              | 7   |
| 8              | 8   |
| 9              | 9   |
| 10             | 10  |
| 11             | 11  |
| 12             | 12  |
| 99             | 99  |
| 100            | 100 |

## Planning

|         |  |
|---------|--|
| PROJECT |  |
|---------|--|

Plot 28 Owen Jones Way, Bryn

|       |
|-------|
| TITLE |
|-------|

### Existing Site Plan

|        |  |
|--------|--|
| CLIENT |  |
|--------|--|

Mr A Fitzpatrick

**DRAWN BY**  
Gareth Owen

|      |          |
|------|----------|
| DATE | 07.02.20 |
|------|----------|

**SCALE (@A3)**  
1 : 200

|             |           |
|-------------|-----------|
| PROJECT NO. | GOCD AF01 |
|-------------|-----------|

**DRAWING NO.**  
A100

|     |
|-----|
| REV |
| P1  |

GO CONCEPT DESIGNS, 9 DARWIN RD, PORT TALBOT, SA12 6BT  
GOConceptDesigns@hotmail.com

1

## Existing Site Plan

1 : 200