



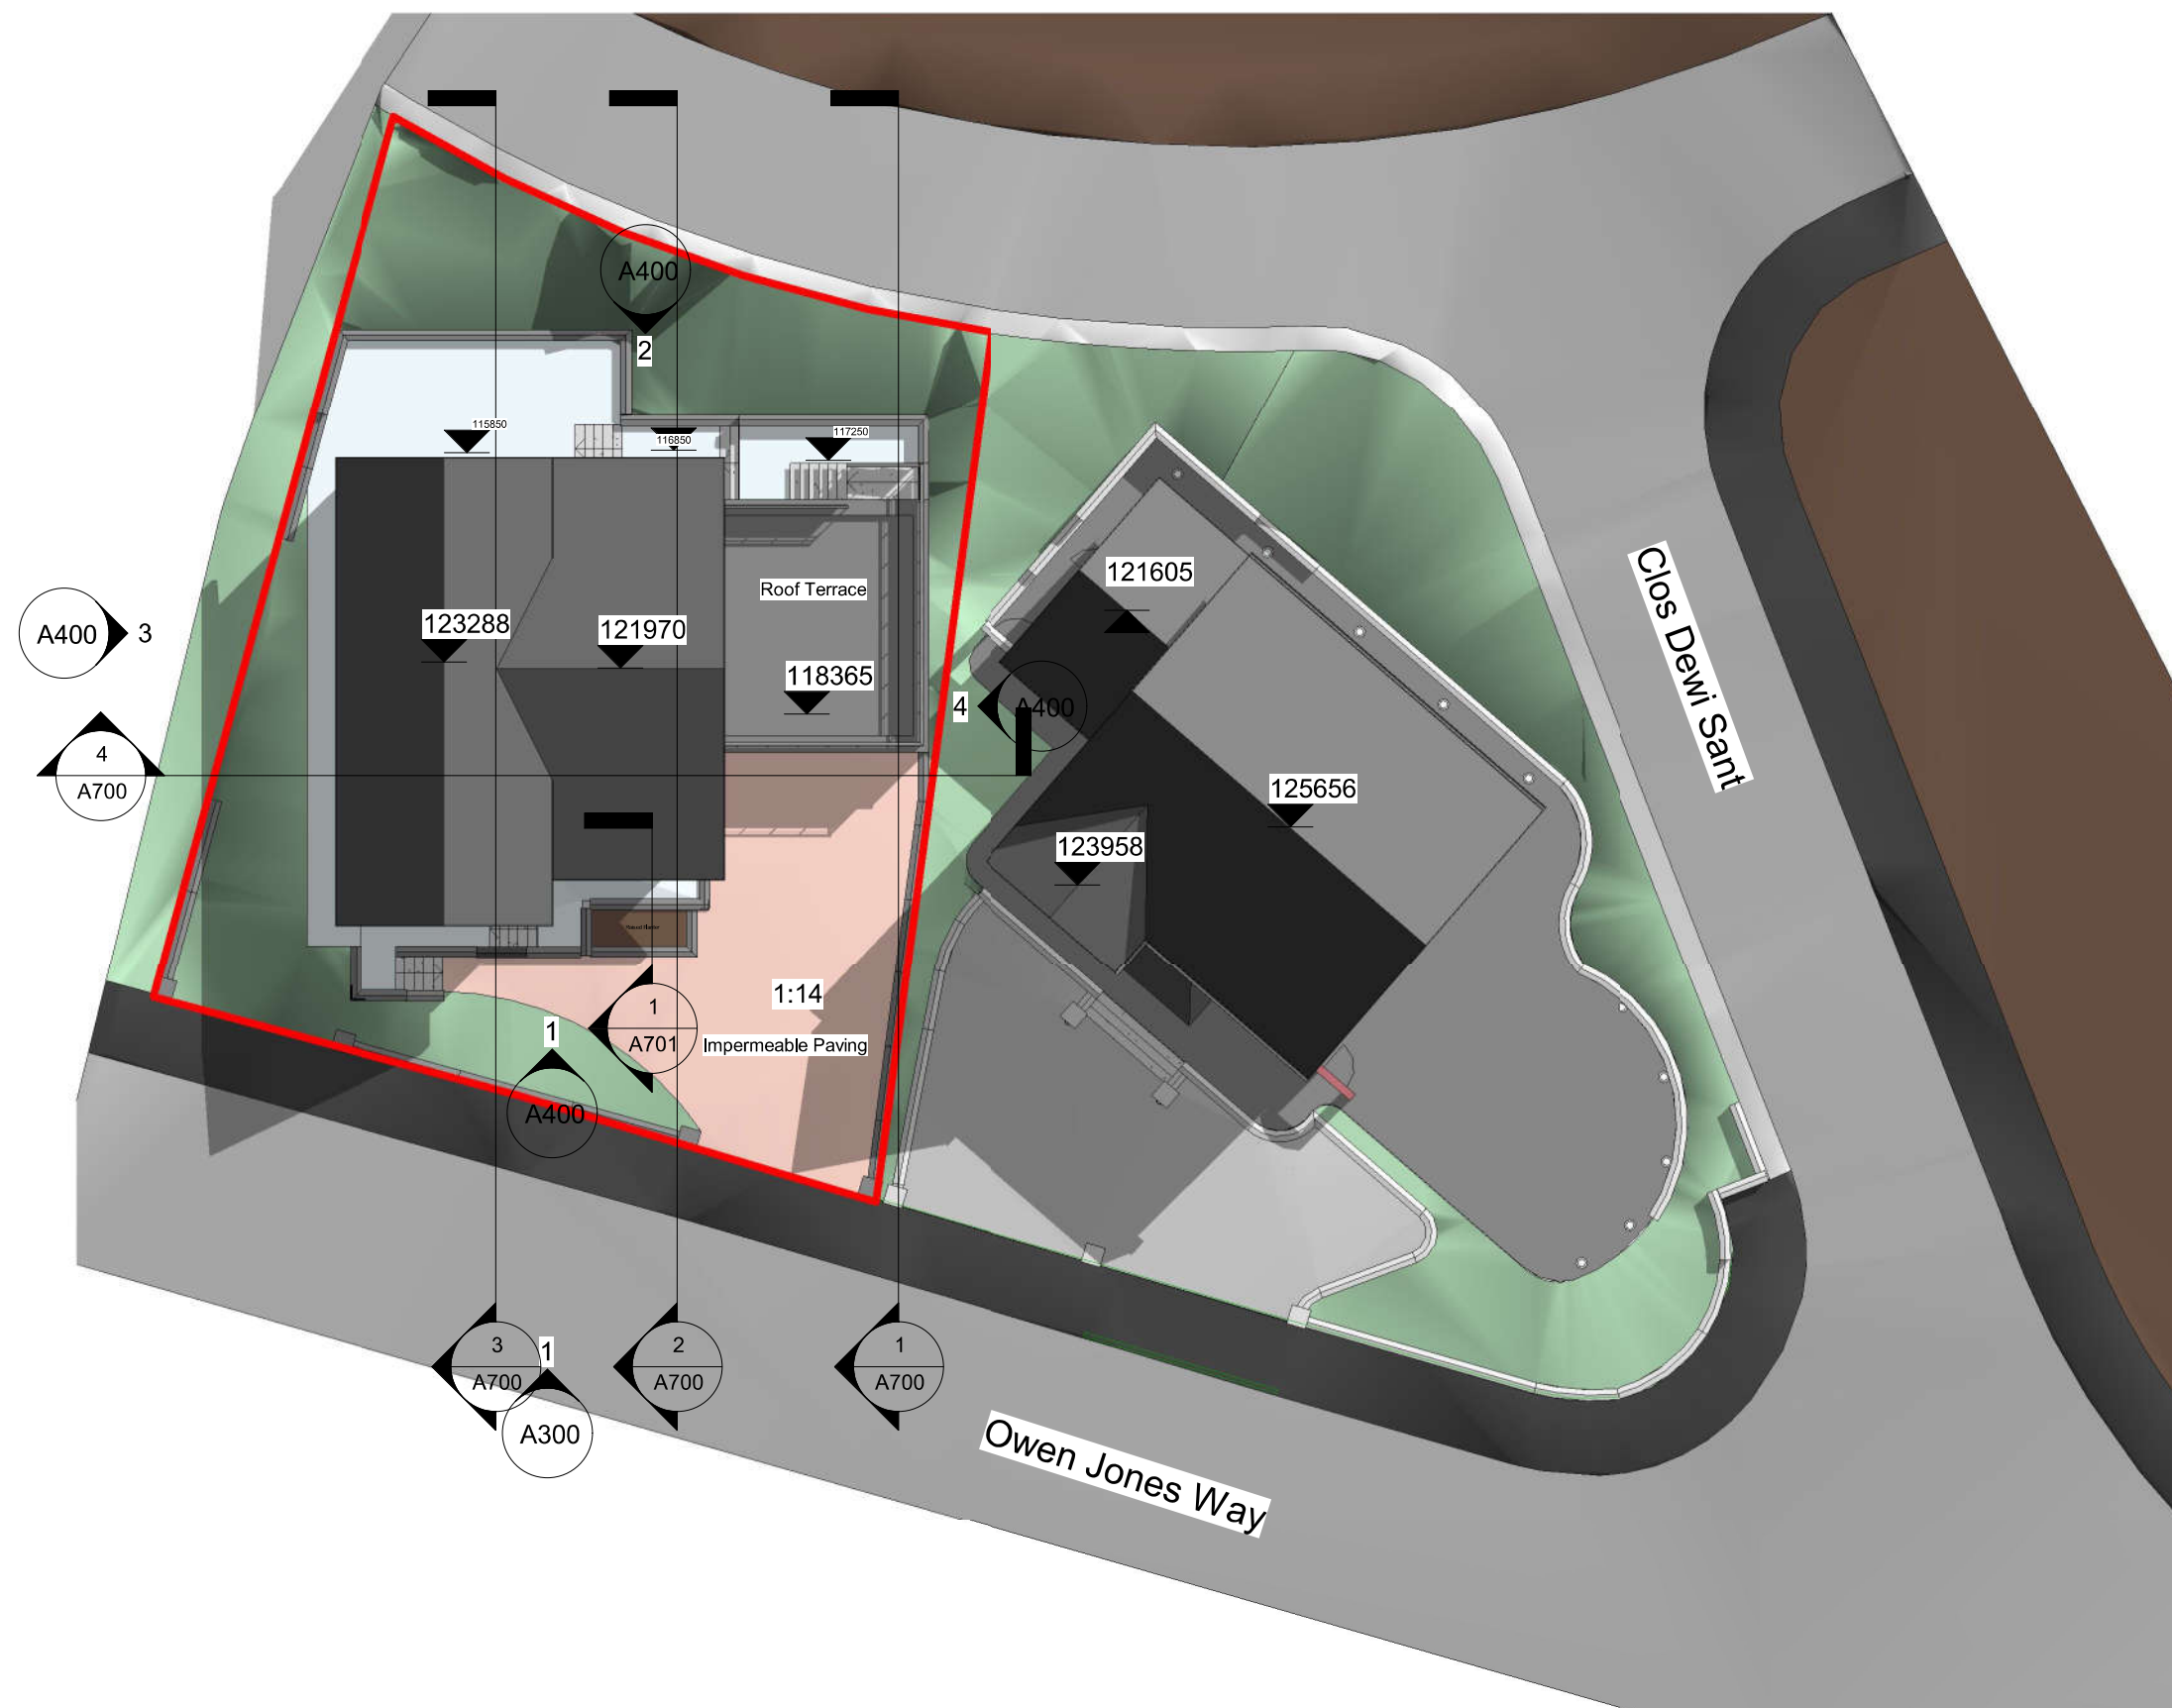

1 Proposed Site Plan
1 : 200

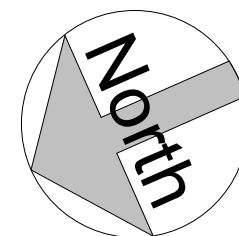

NOTES:



DRAWING STATUS	
Planning	
PROJECT	
Plot 28 Owen Jones Way, Bryn	
TITLE	
Proposed Site Plan	
CLIENT	
Mr A Fitzpatrick	
DRAWN BY Gareth Owen	DATE 07.02.20
SCALE (@A3) 1 : 200	PROJECT NO. GOCD AF01
DRAWING NO. A101	REV P1
GO CONCEPT DESIGNS, 9 DARWIN RD, PORT TALBOT, SA12 6BT GOConceptDesigns@hotmail.com	