



FACTORY FLOOR

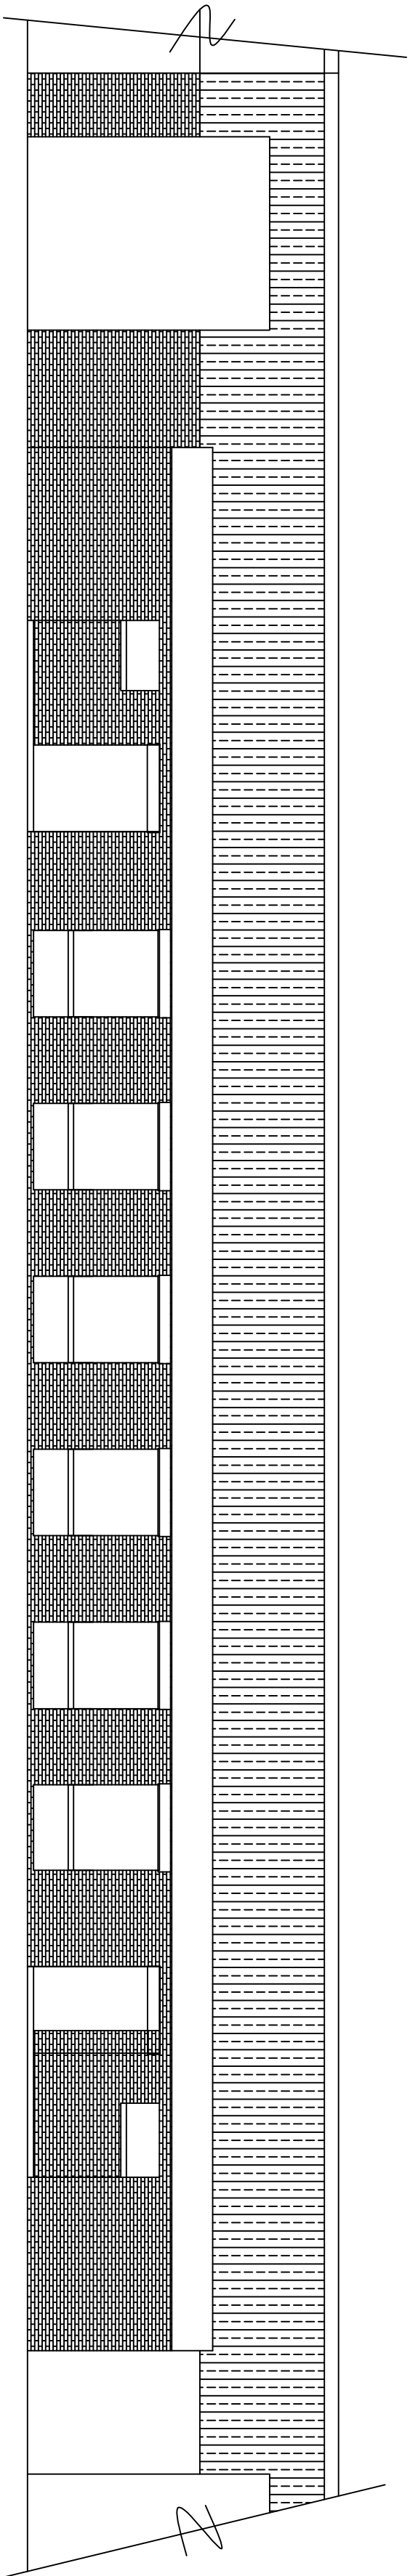

SOUTH ELEVATION

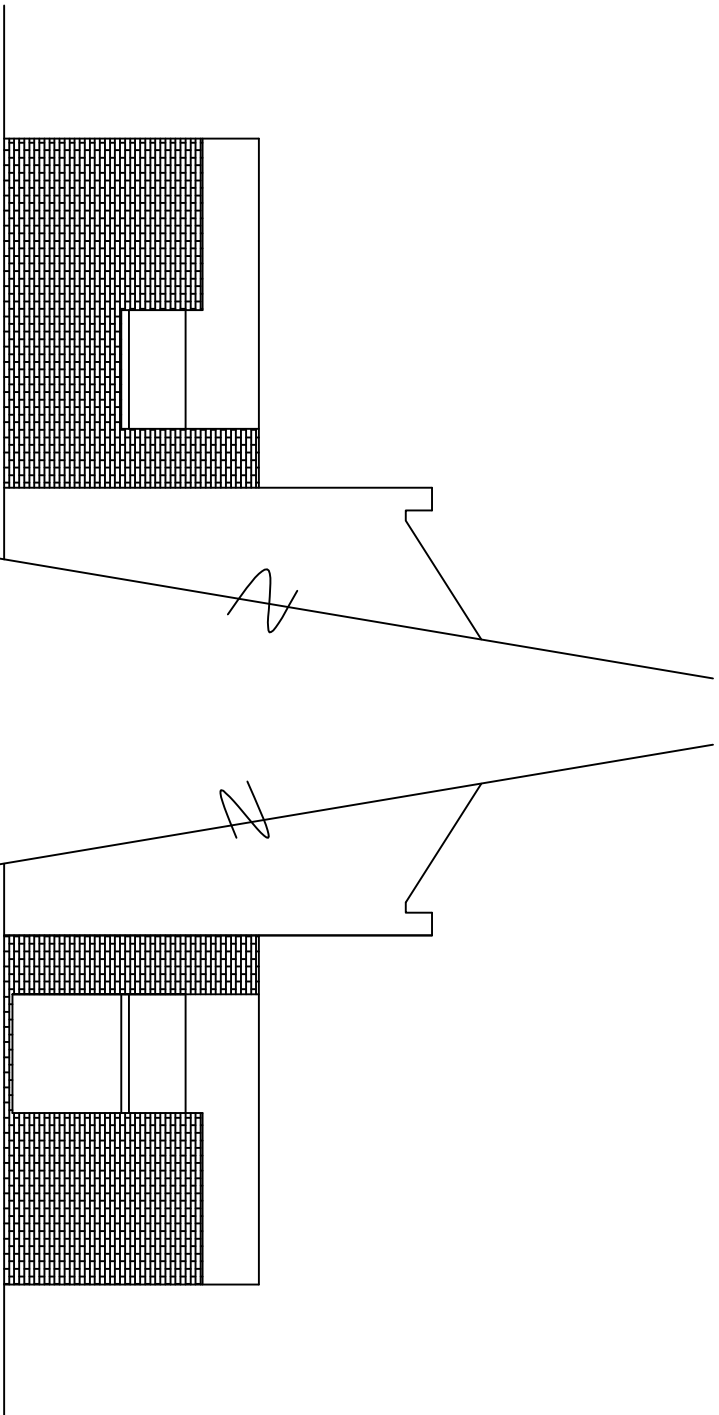

EAST ELEVATION

WEST ELEVATION

© copyright



Min yr Efail, 13 High Street, Nantyrfflon,
Maesteg, CF34 0BN
Tel: 01971 458724
E Mail : INVICTA1777@YAHOO.CO.UK



Clients MR S WATSON

Job Title
PROPOSED EXTENSION
AT:
TRT WELDING SERVICES LTD
UNIT 2 YNYSYGERYN AVENUE,
ABERDULAIS

Drawing Title
PLANS & ELEVATIONS AS EXISTING

Scale
1:100

Date FEBRUARY 2020

Drawing No. TRT / 1 / 20