



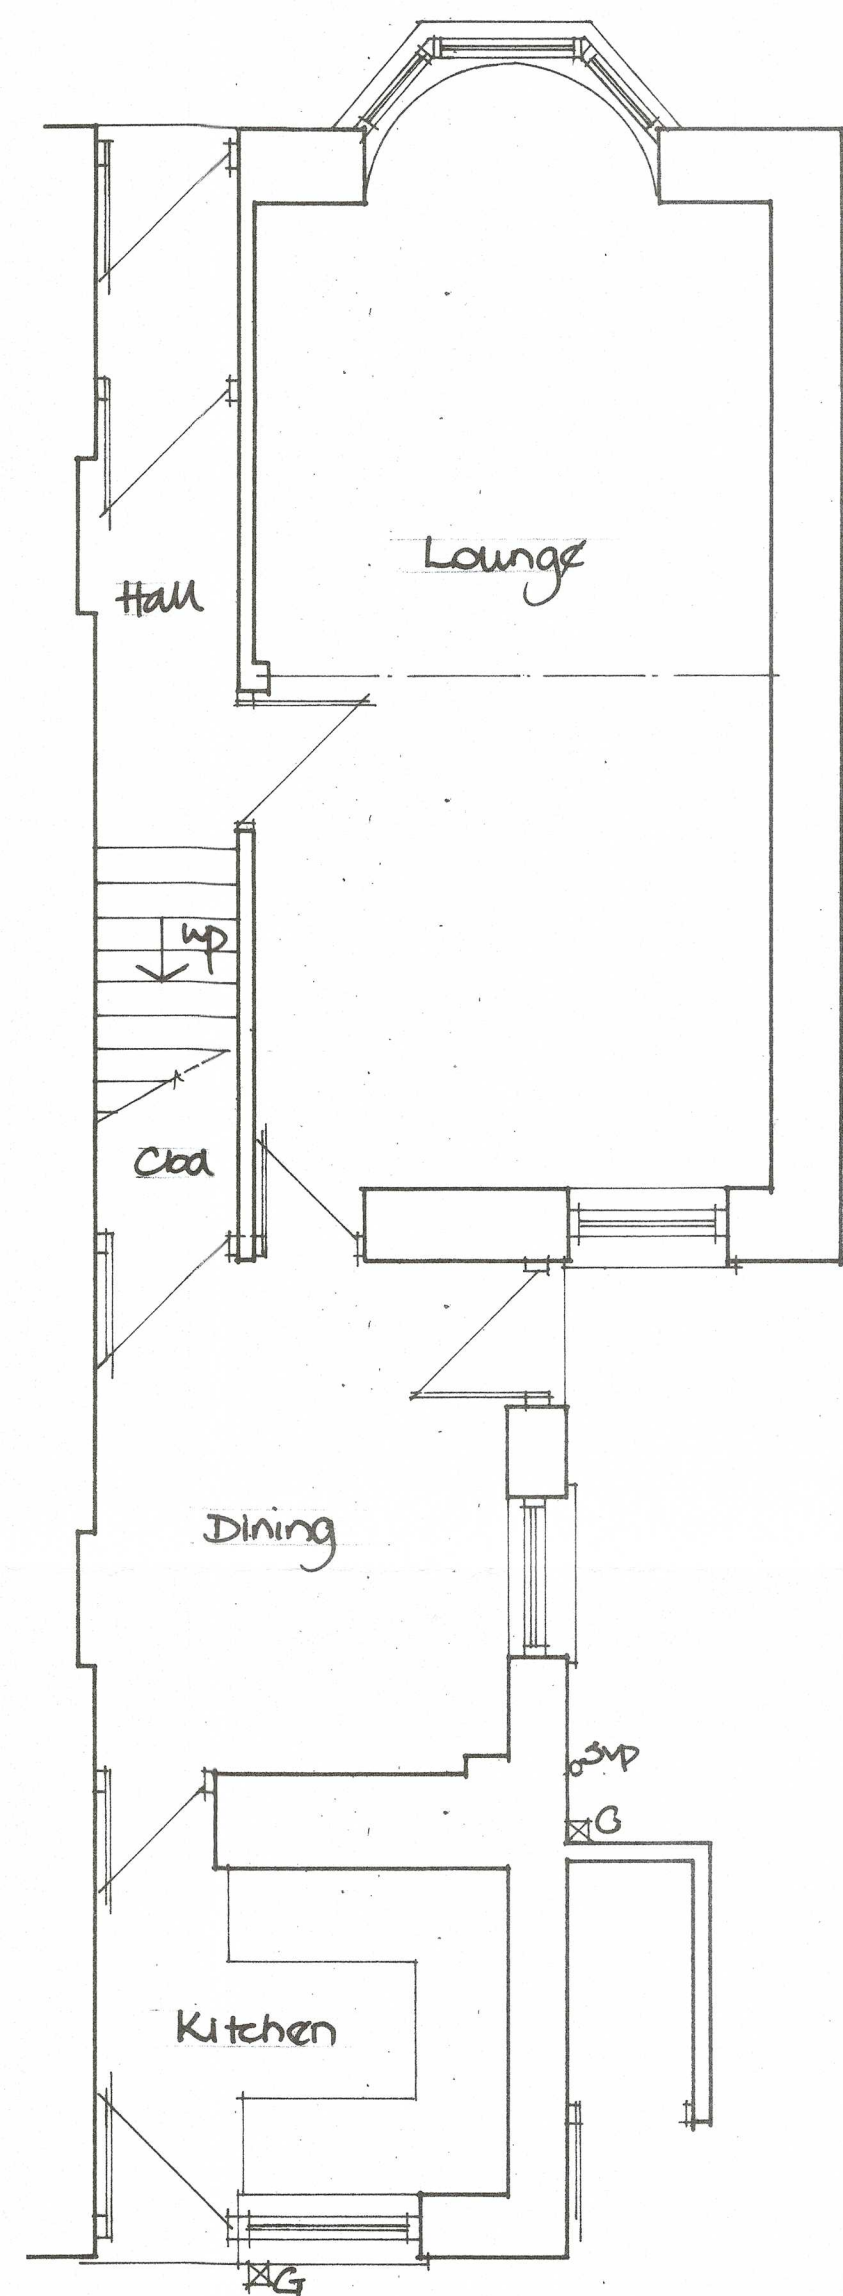


Existing Ground Floor




Location Plan
(1:1250)

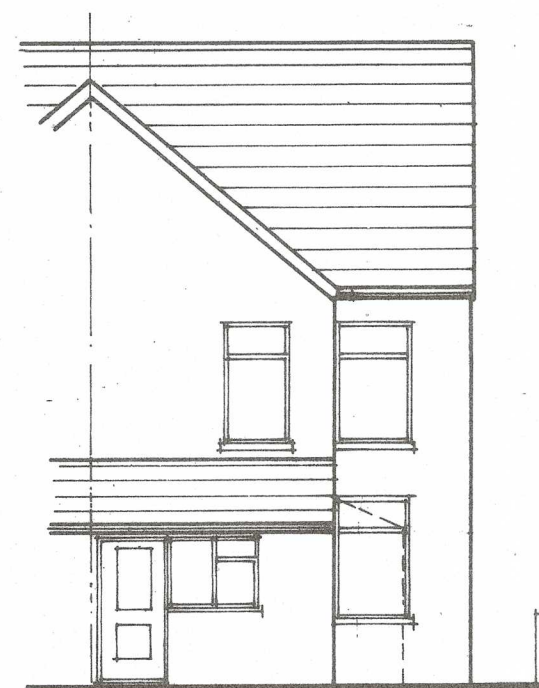


Existing Rear Elevation

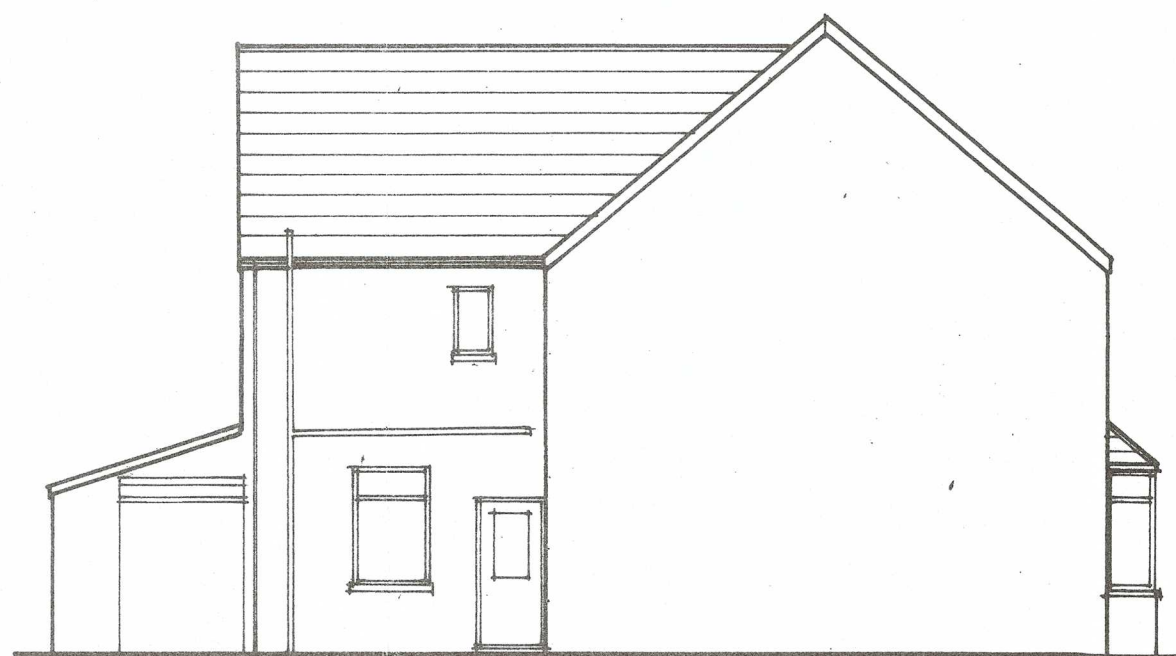

Existing Side Elevation

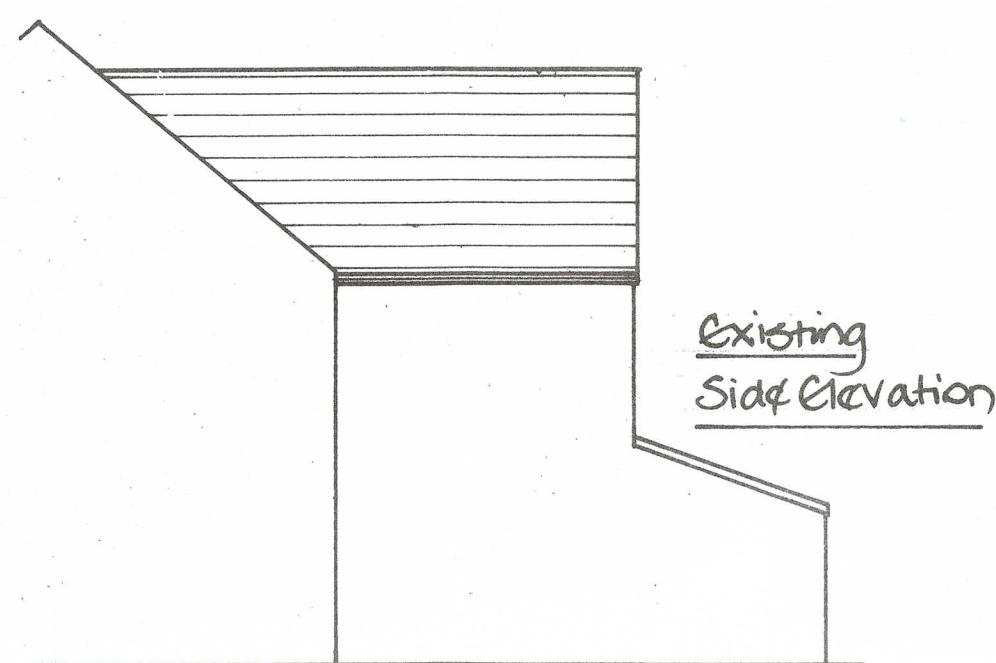


Existing
Side Elevation

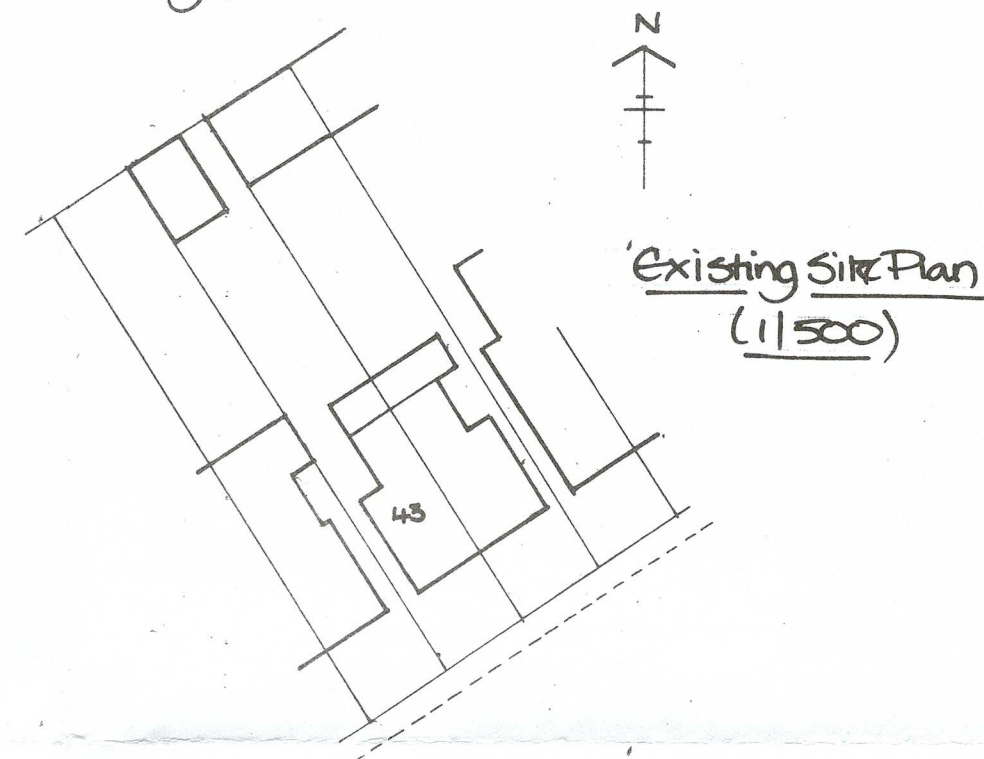


Existing Site Plan
(1:500)




Proposed Rear Elevation

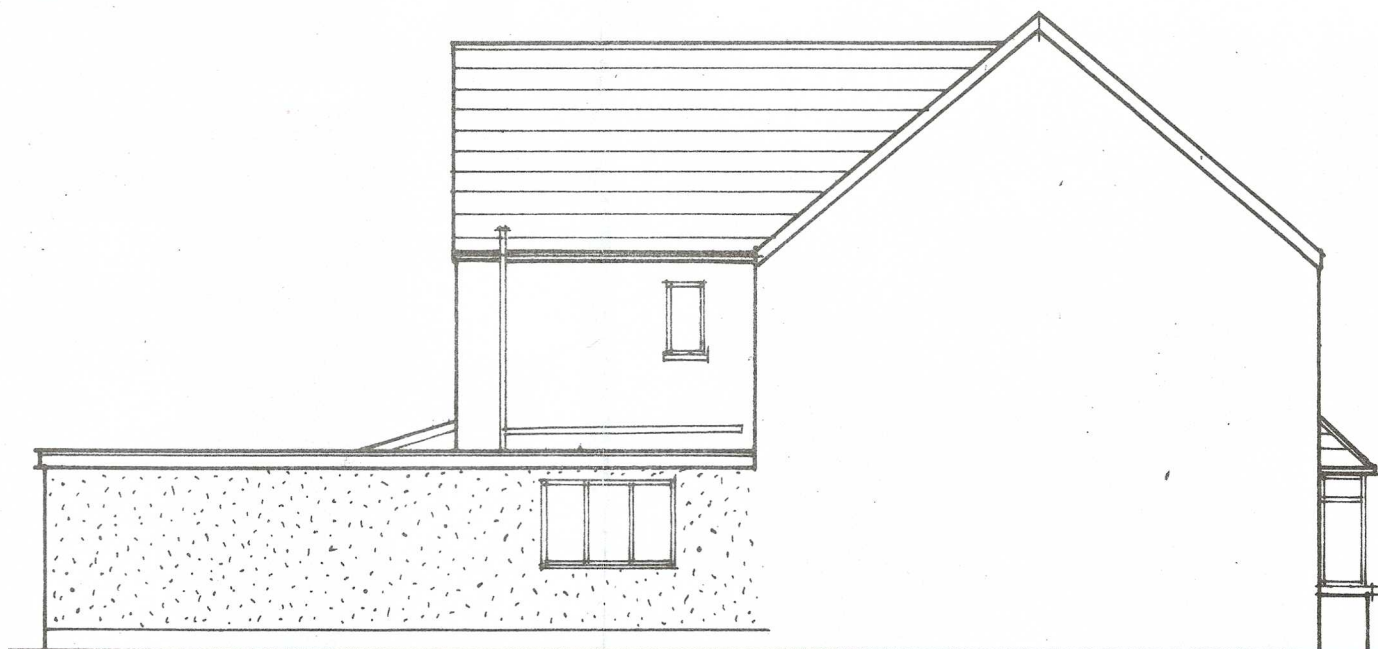


Proposed Side Elevation

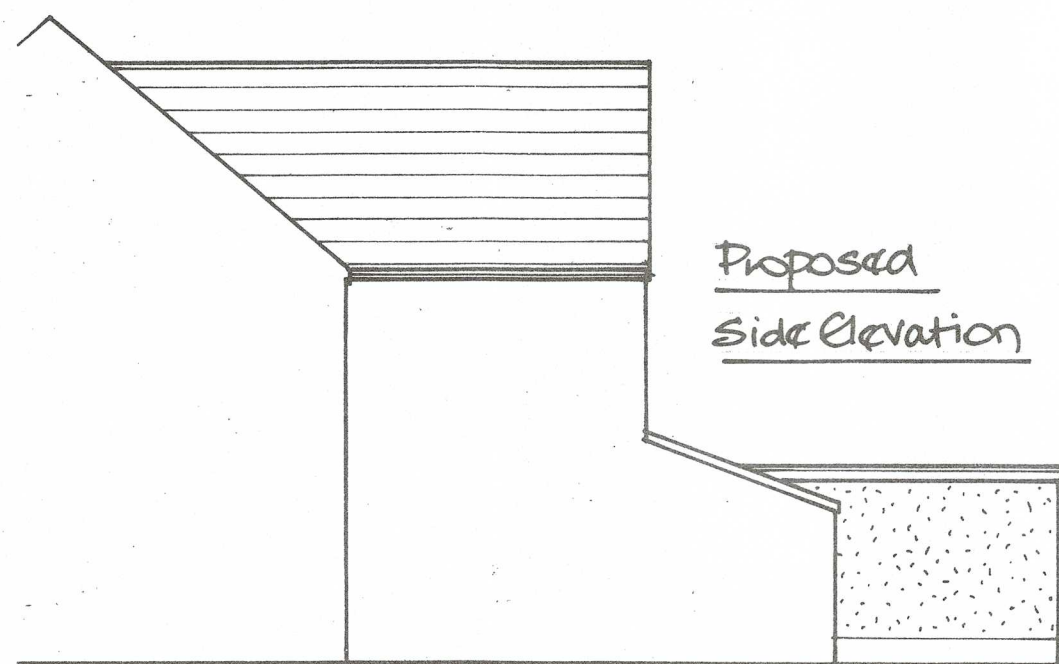

Proposed
Side Elevation

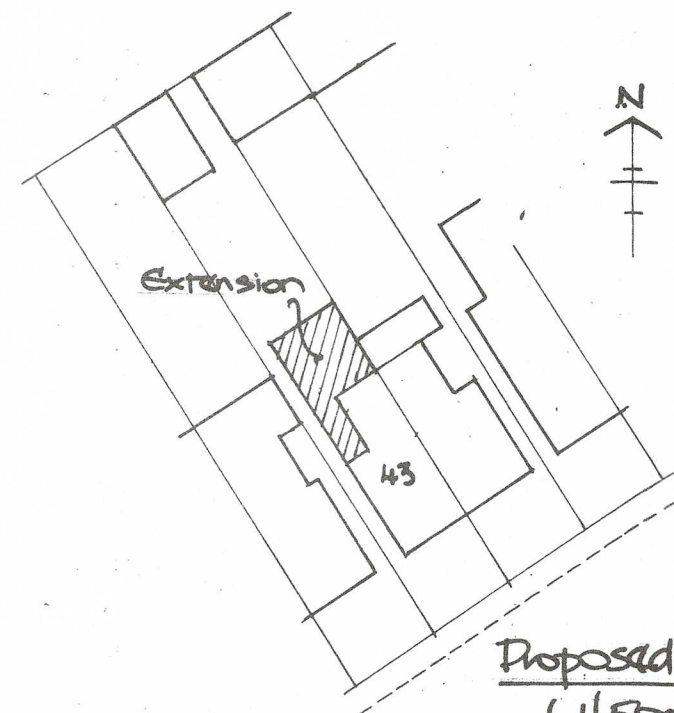

Proposed Site Plan
(1:500)

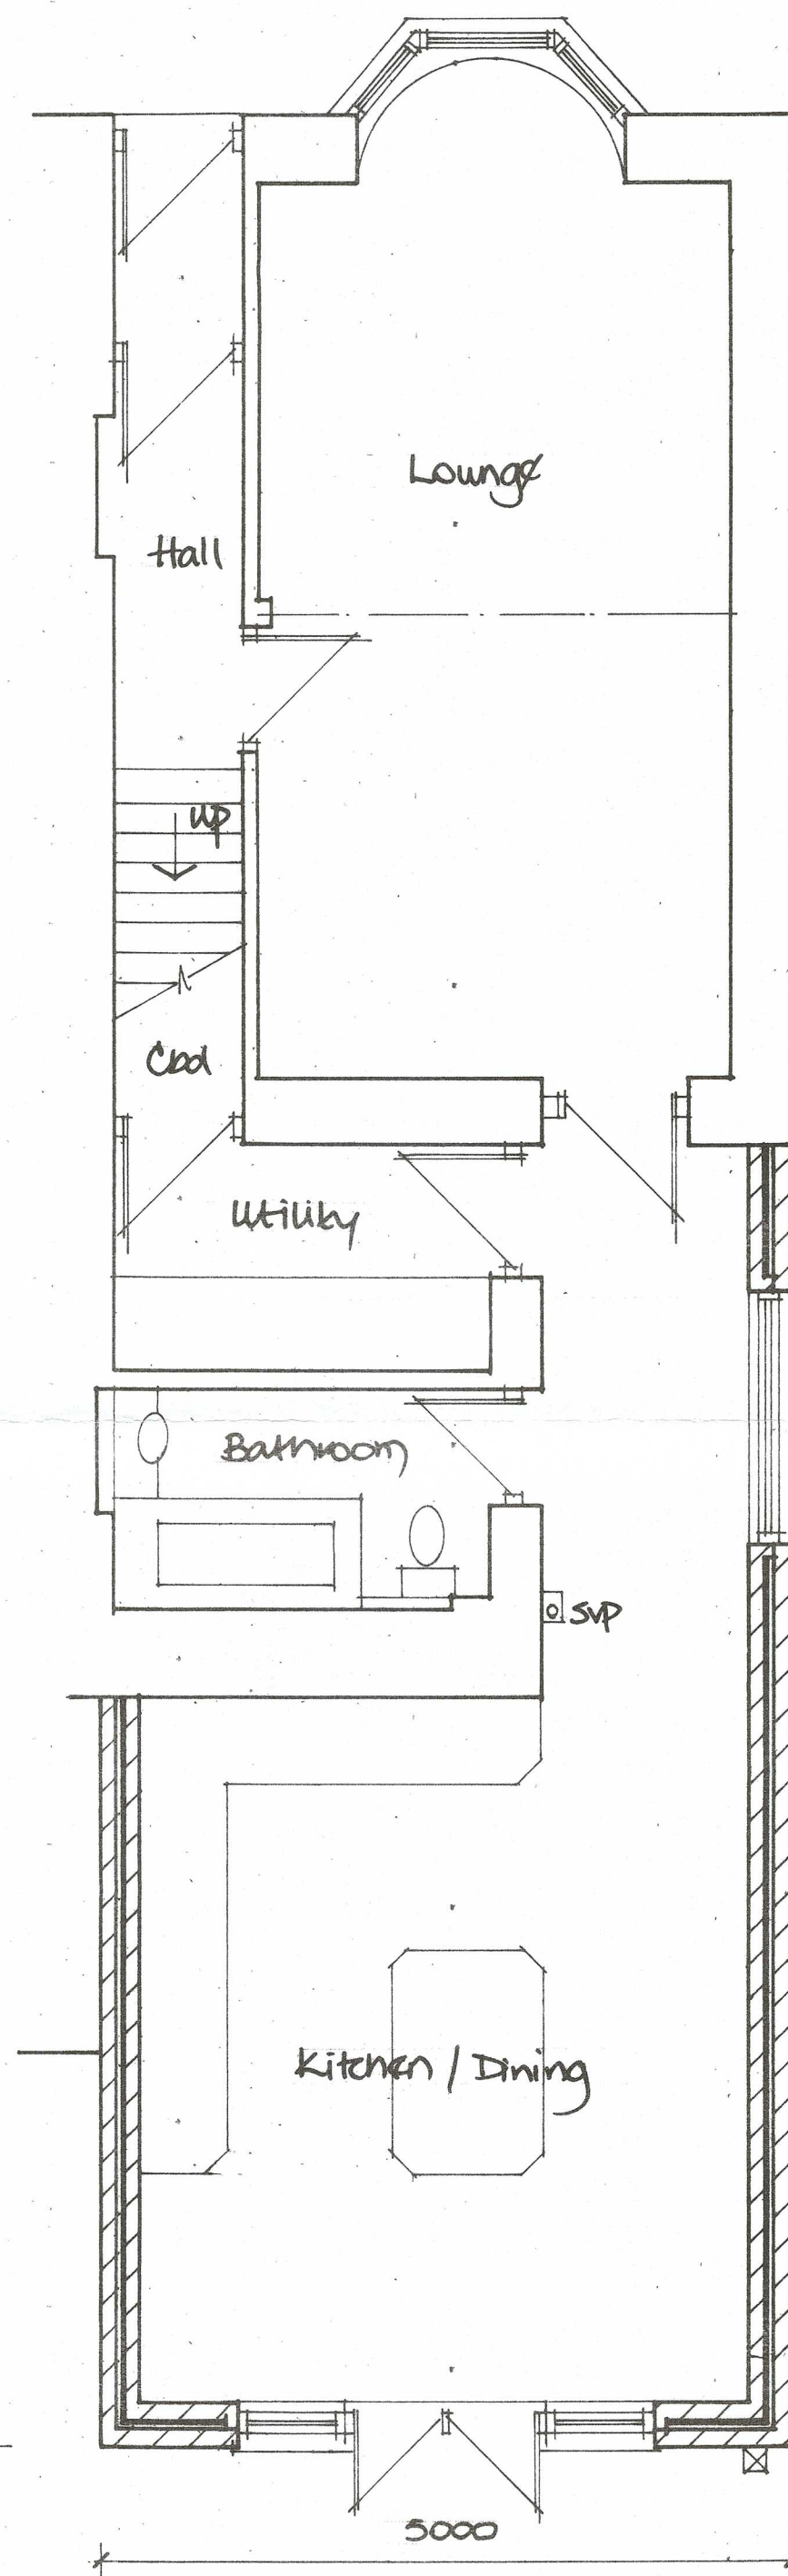

Proposed Ground Floor

Scales: 1/50; 1/100	Date: Feb '20	Time: Proposed Rear Extension
Drawn by: 43/CT/C	Client: Mr C. Wardham	Address: 43, Cadoxton Terr., Cadoxton.