


STREAM

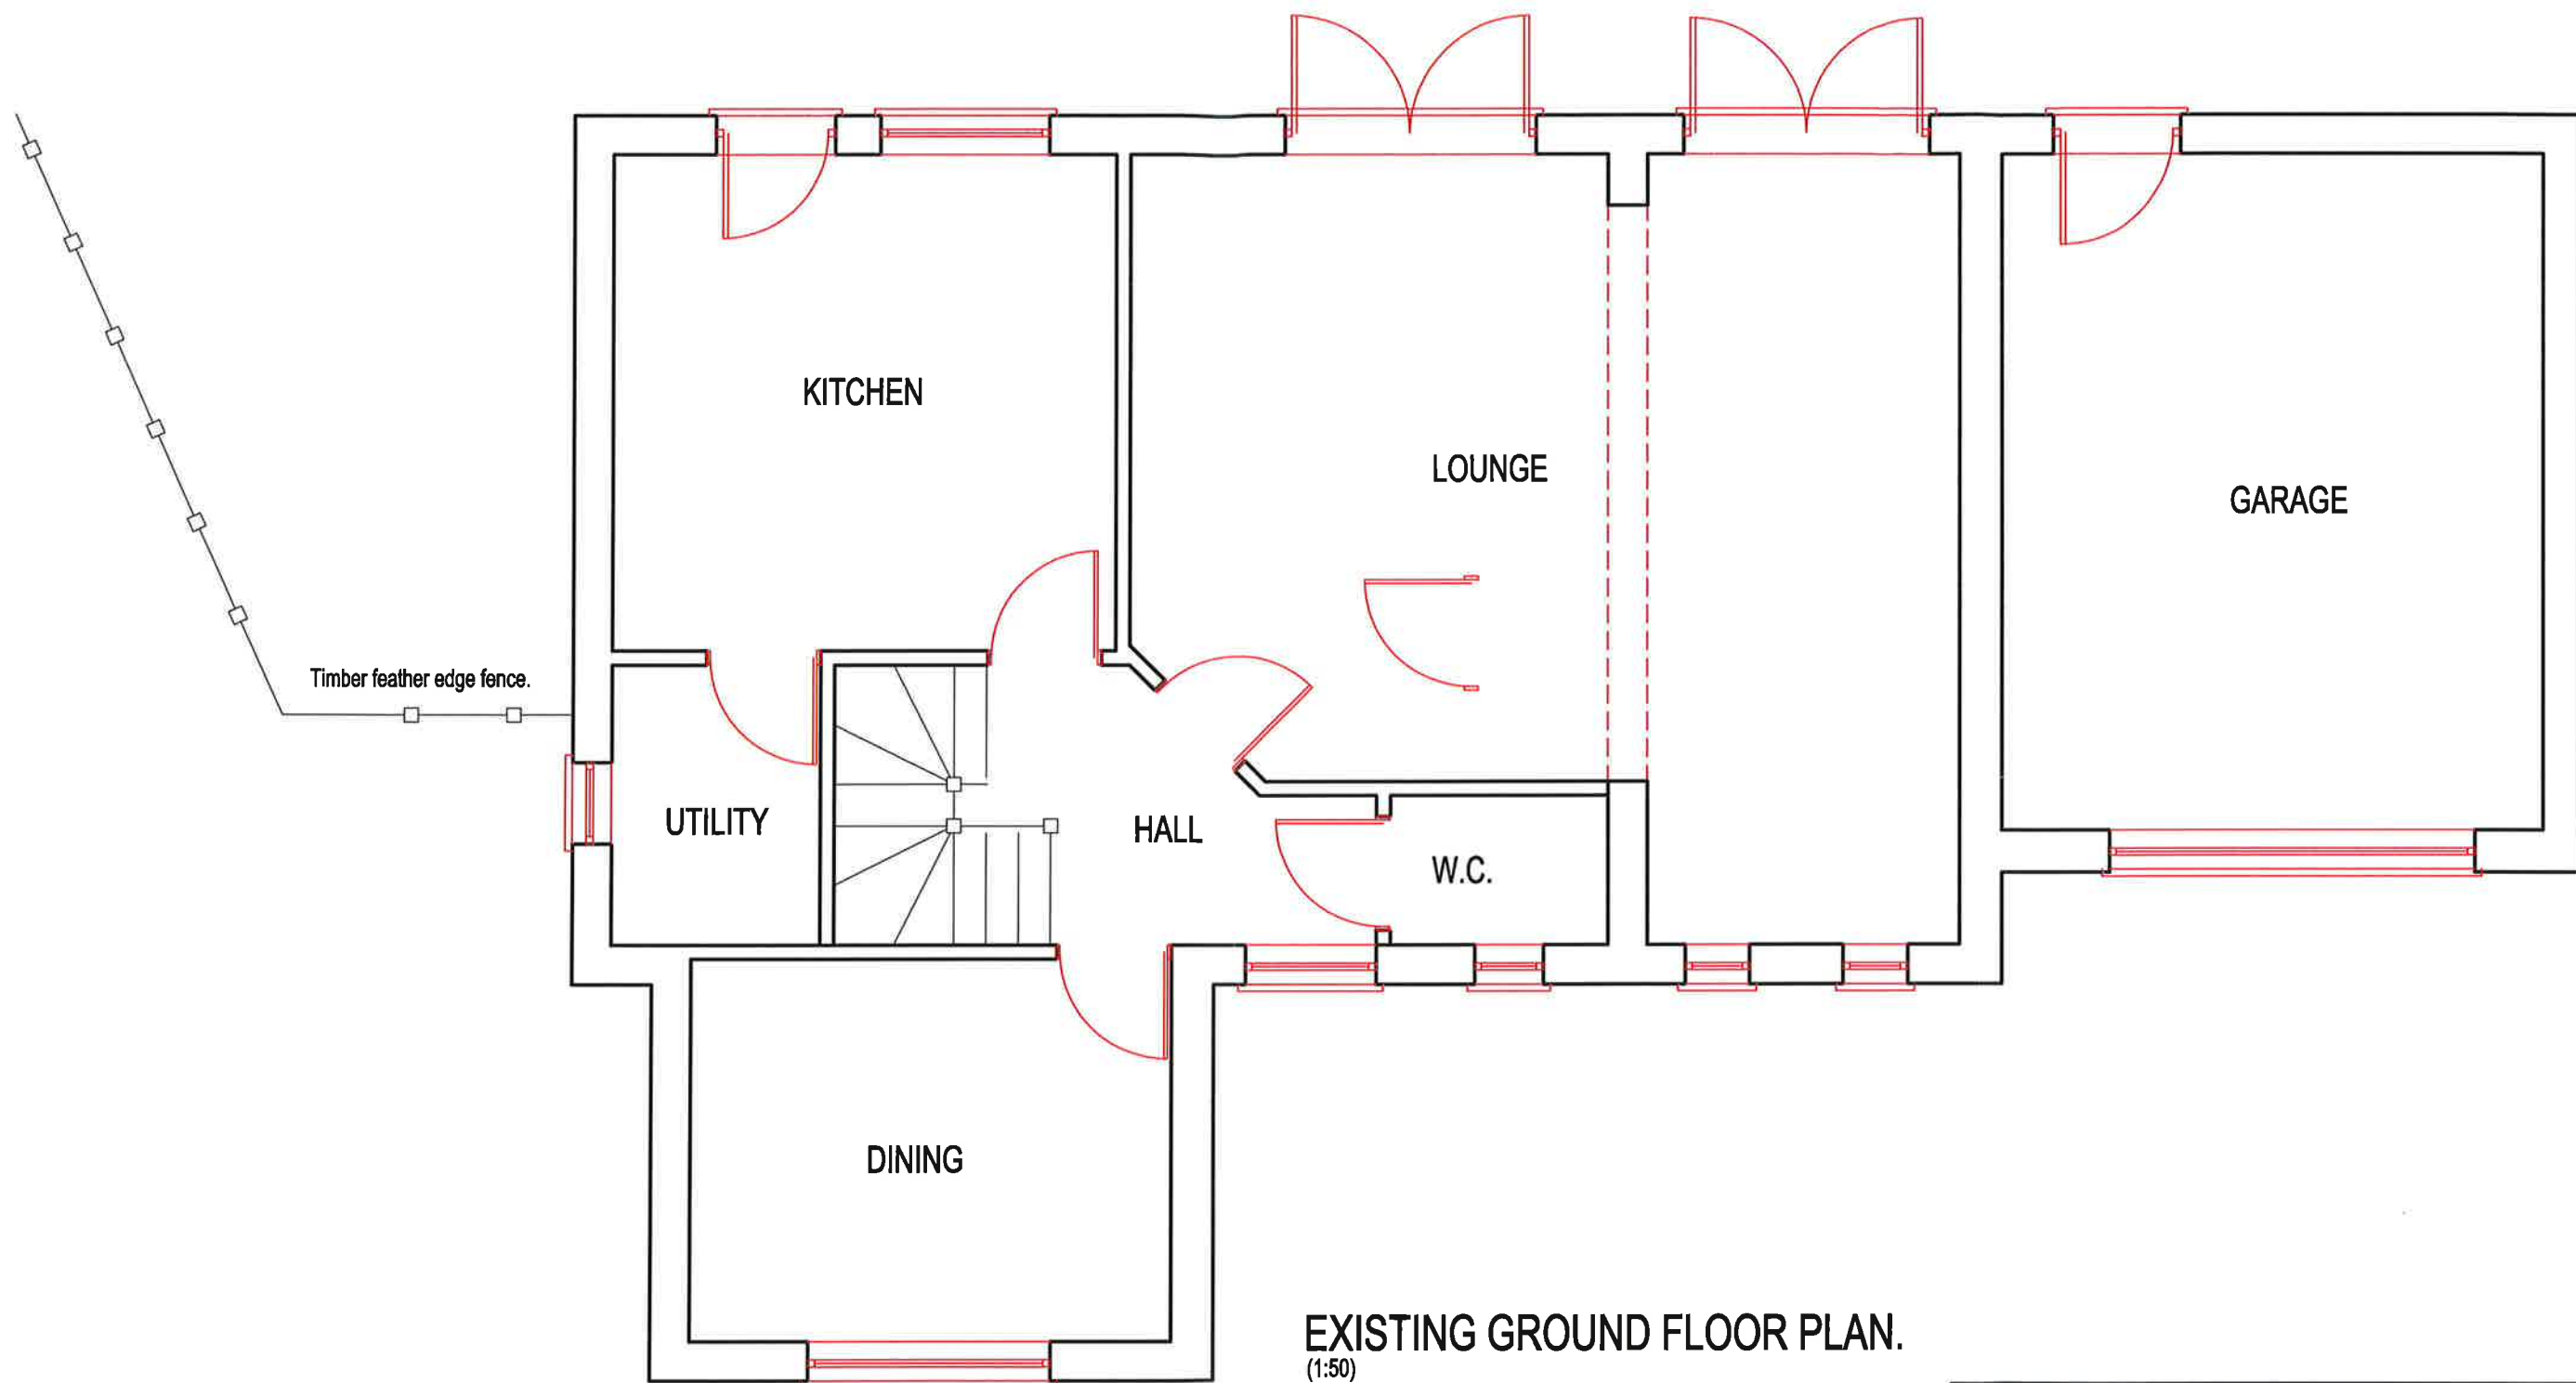

EXISTING GROUND FLOOR PLAN.
(1:50)

CLIENT		
MR & MRS MIKE SAUNDERS		
job title		
PROPOSED SINGLE STOREY SIDE EXTENSION @ 13 TIR CELYN. MARGAM VILLAGE SA13 2UZ		
drawing title		
EXISTING GROUND FLOOR PLAN.		
job No:	drawing No:	scales:
19.93	02	1:50