


Superseded

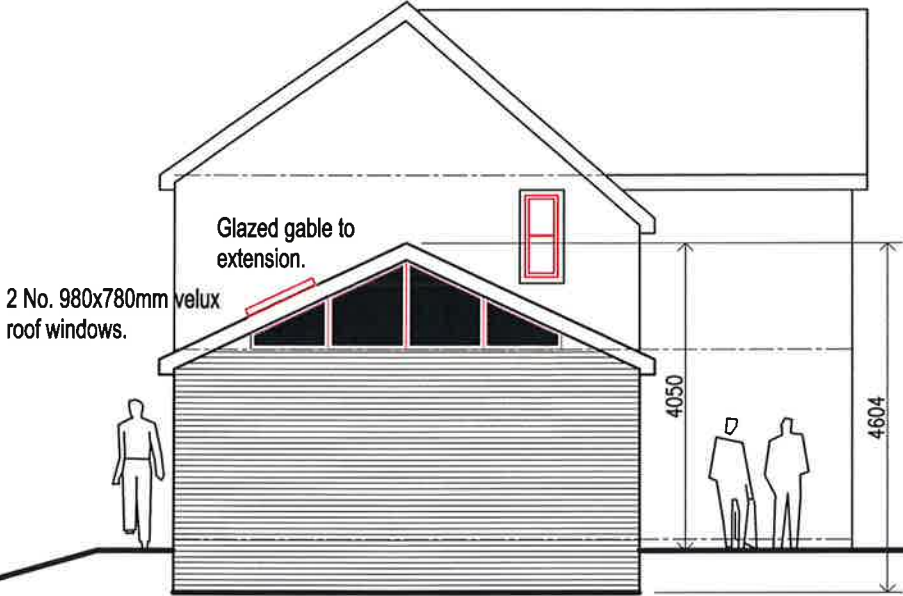


PROPOSED SIDE ELEVATION.
(1:100)

All external finishes
to the proposed extension
to match that of the existing
dwelling.



PROPOSED FRONT ELEVATION.
(1:100)

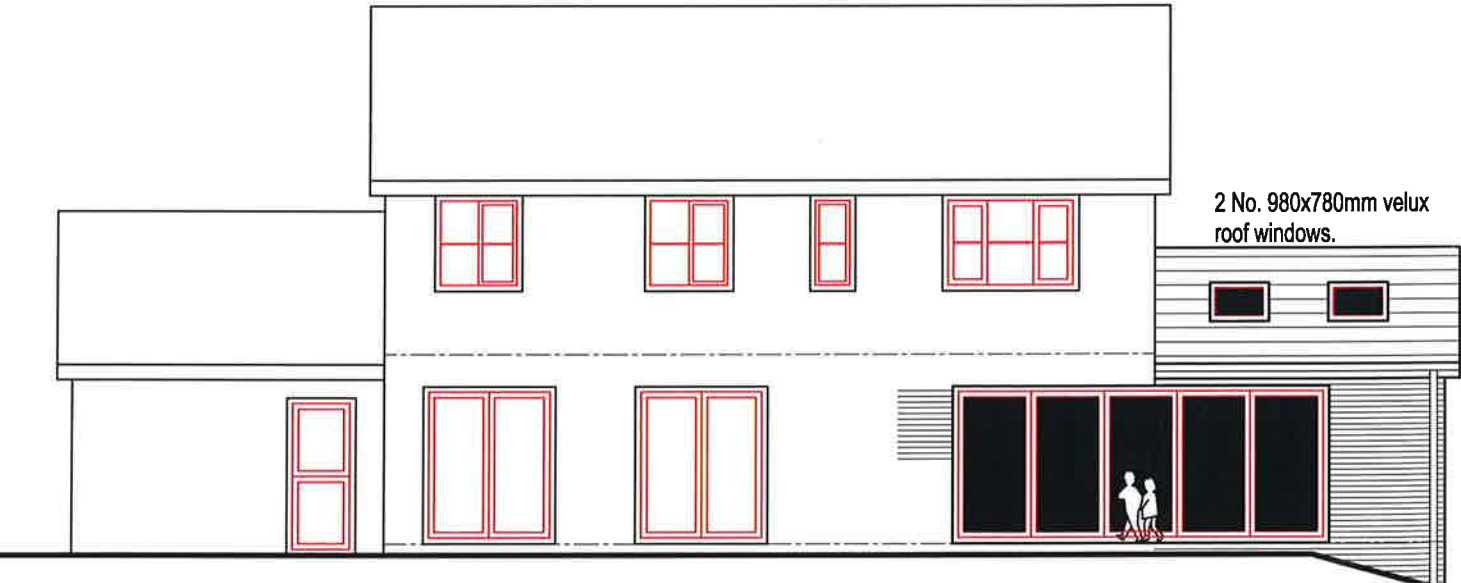

PROPOSED REAR ELEVATION.
(1:100)

CLIENT		
MR & MRS MIKE SAUNDERS		
job title		
PROPOSED SINGLE STOREY SIDE EXTENSION @ 13 TIR CELYN, MARGAM VILLAGE SA13 2UZ		
drawing title		
PROPOSED ELEVATIONS		
job No:	drawing No:	scales:
19.93	07	1:100