




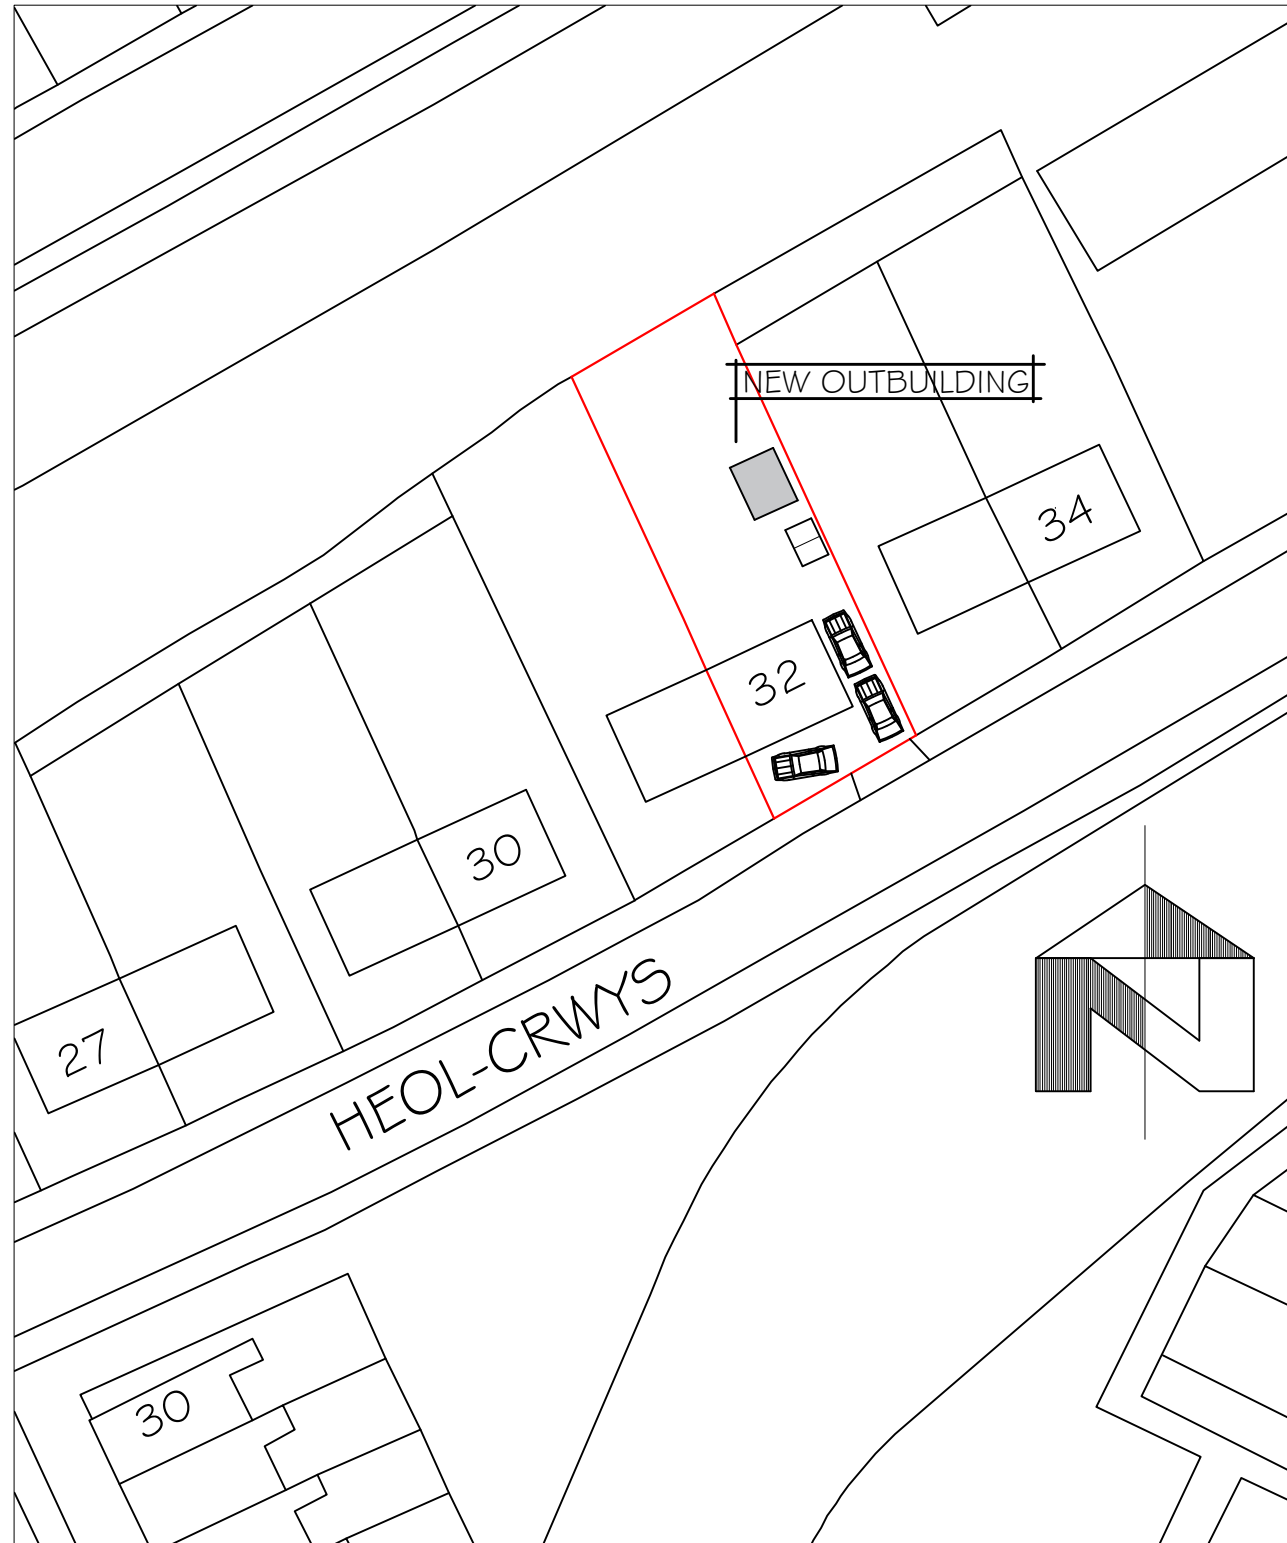

BLOCK PLAN 1:500

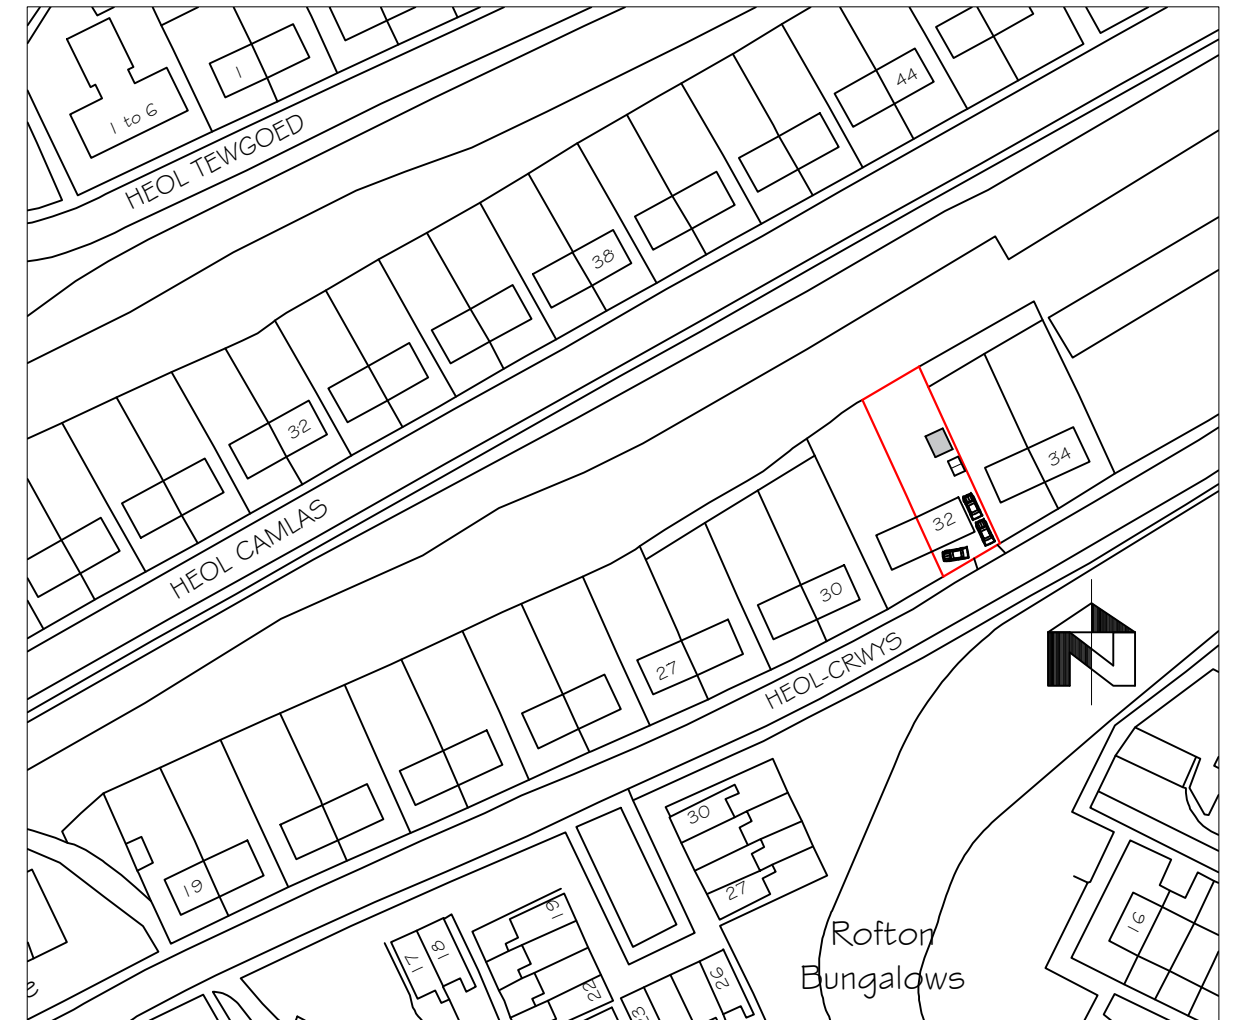

LOCATION PLAN 1:1250

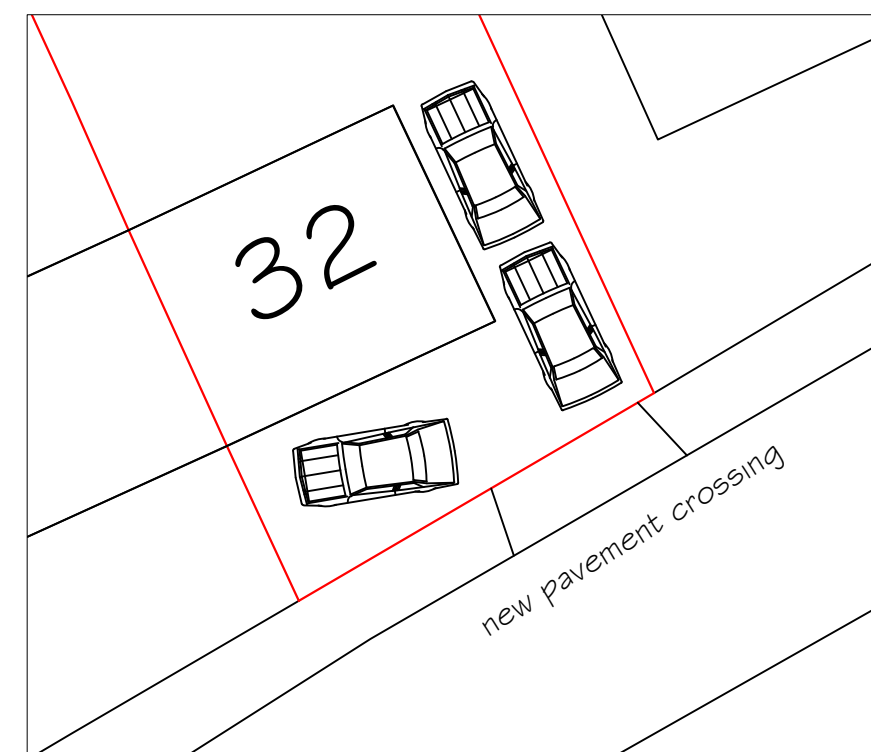

CAR PARKING PLAN 1:200

|                                                                     |       |
|---------------------------------------------------------------------|-------|
| project title                                                       |       |
| detached garden outbuilding<br>32 Heol Crwys<br>Cwmafan Port Talbot |       |
| drawing title                                                       |       |
| site plan, location plan<br>and car parking                         |       |
| drawing No                                                          |       |
| 32 HC - 01                                                          |       |
| date                                                                | scale |
| February 2020                                                       | noted |