
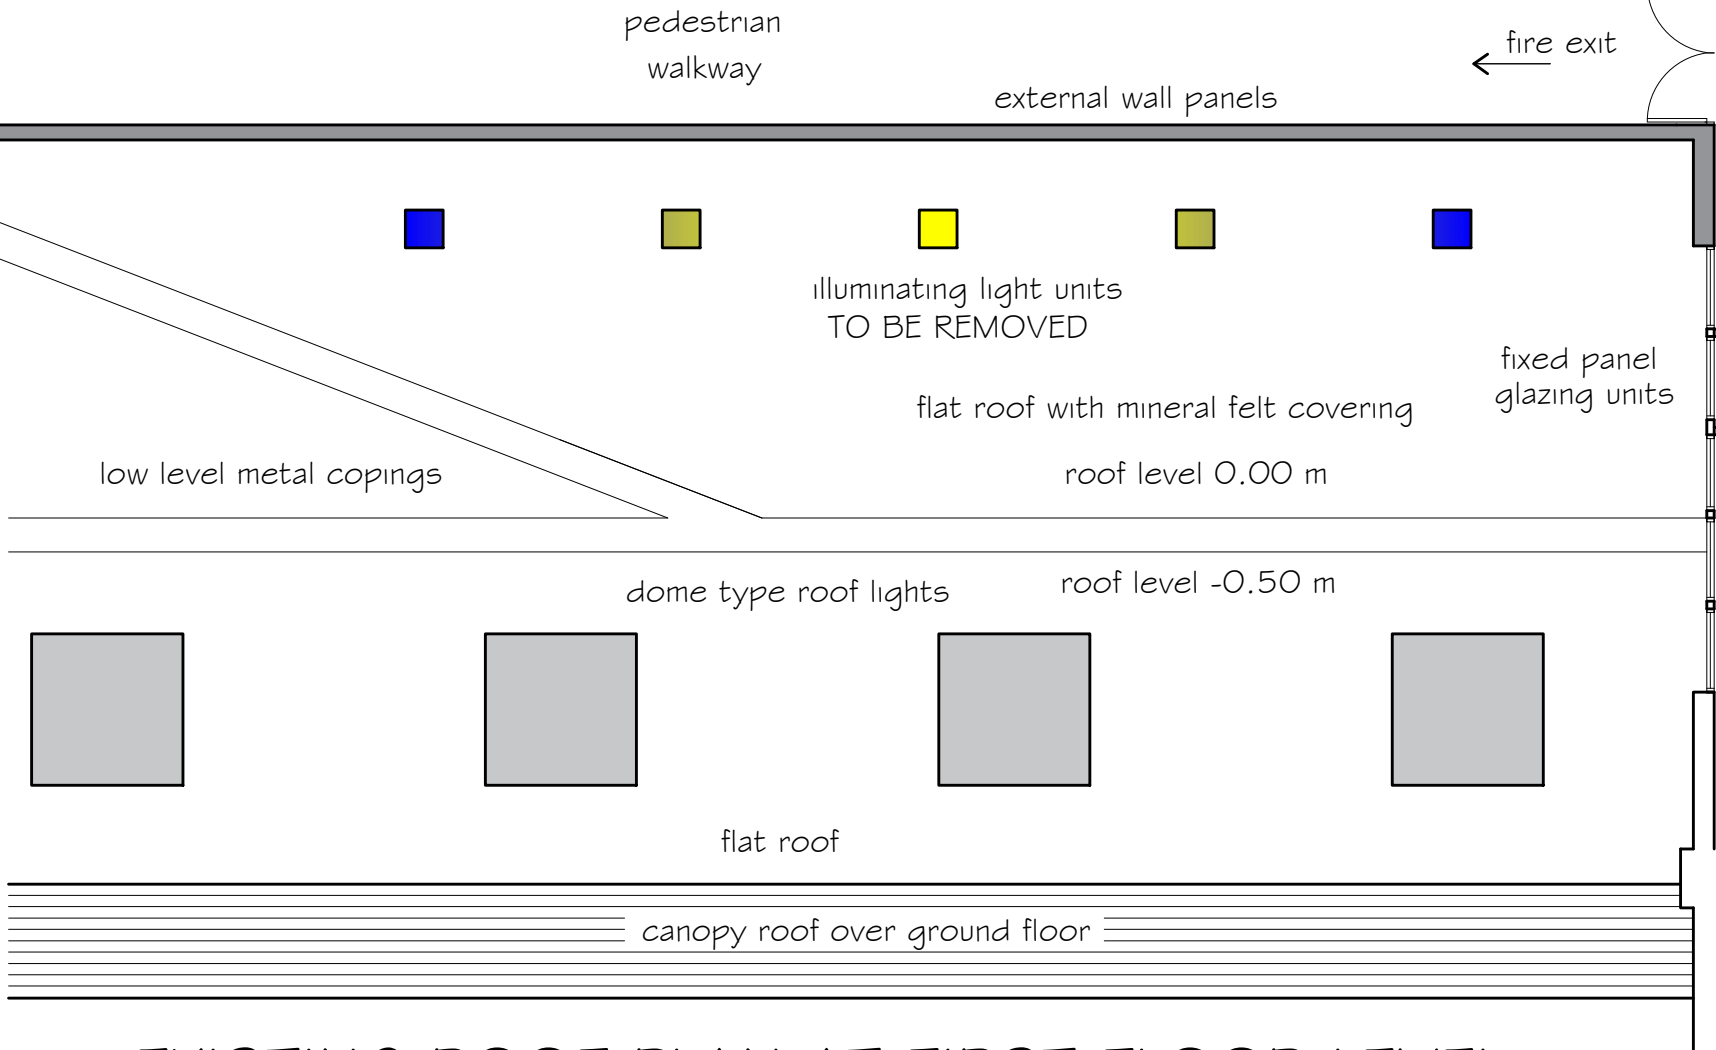


GENERAL NOTES

THE DESIGN AND CONSTRUCTION OF THE BUILDING WORKS
AND ALL SERVICES WILL BE CARRIED OUT TO SATISFY THE
REQUIREMENTS SET OUT IN LATEST STATUTORY BUILDING
REGULATIONS AND TO THE APPROVAL OF THE APPOINTED
BUILDING INSPECTOR

WILKINSONS
RETAIL STORE

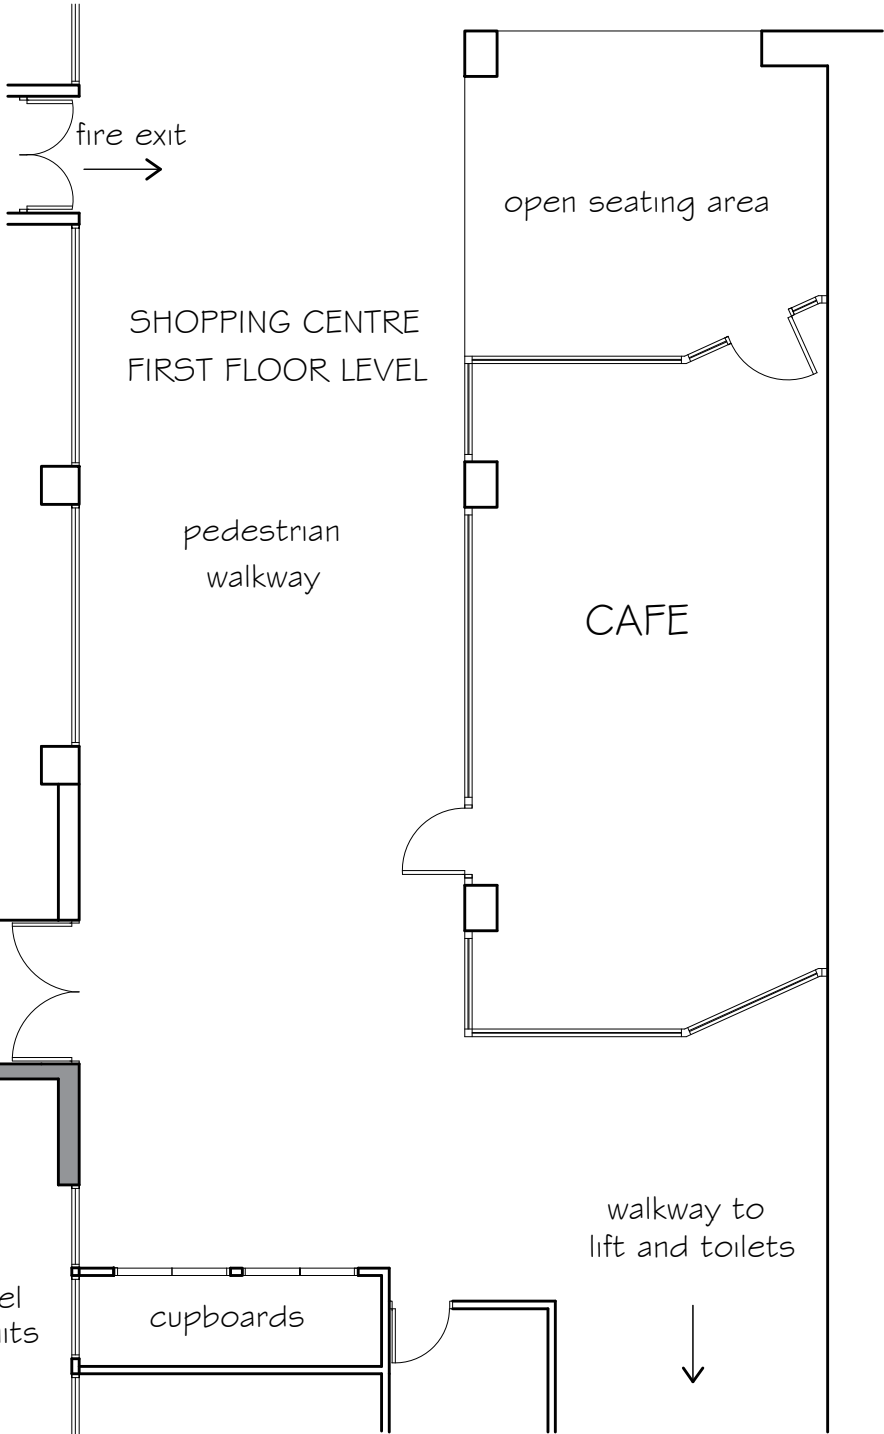

EXISTING ROOF PLAN AT FIRST FLOOR LEVEL

Hideout Cafe
Aberafan Shopping Centre

existing floor plan
first floor level

drawing No
HC - 01

date February 2020 scale 1 : 100