


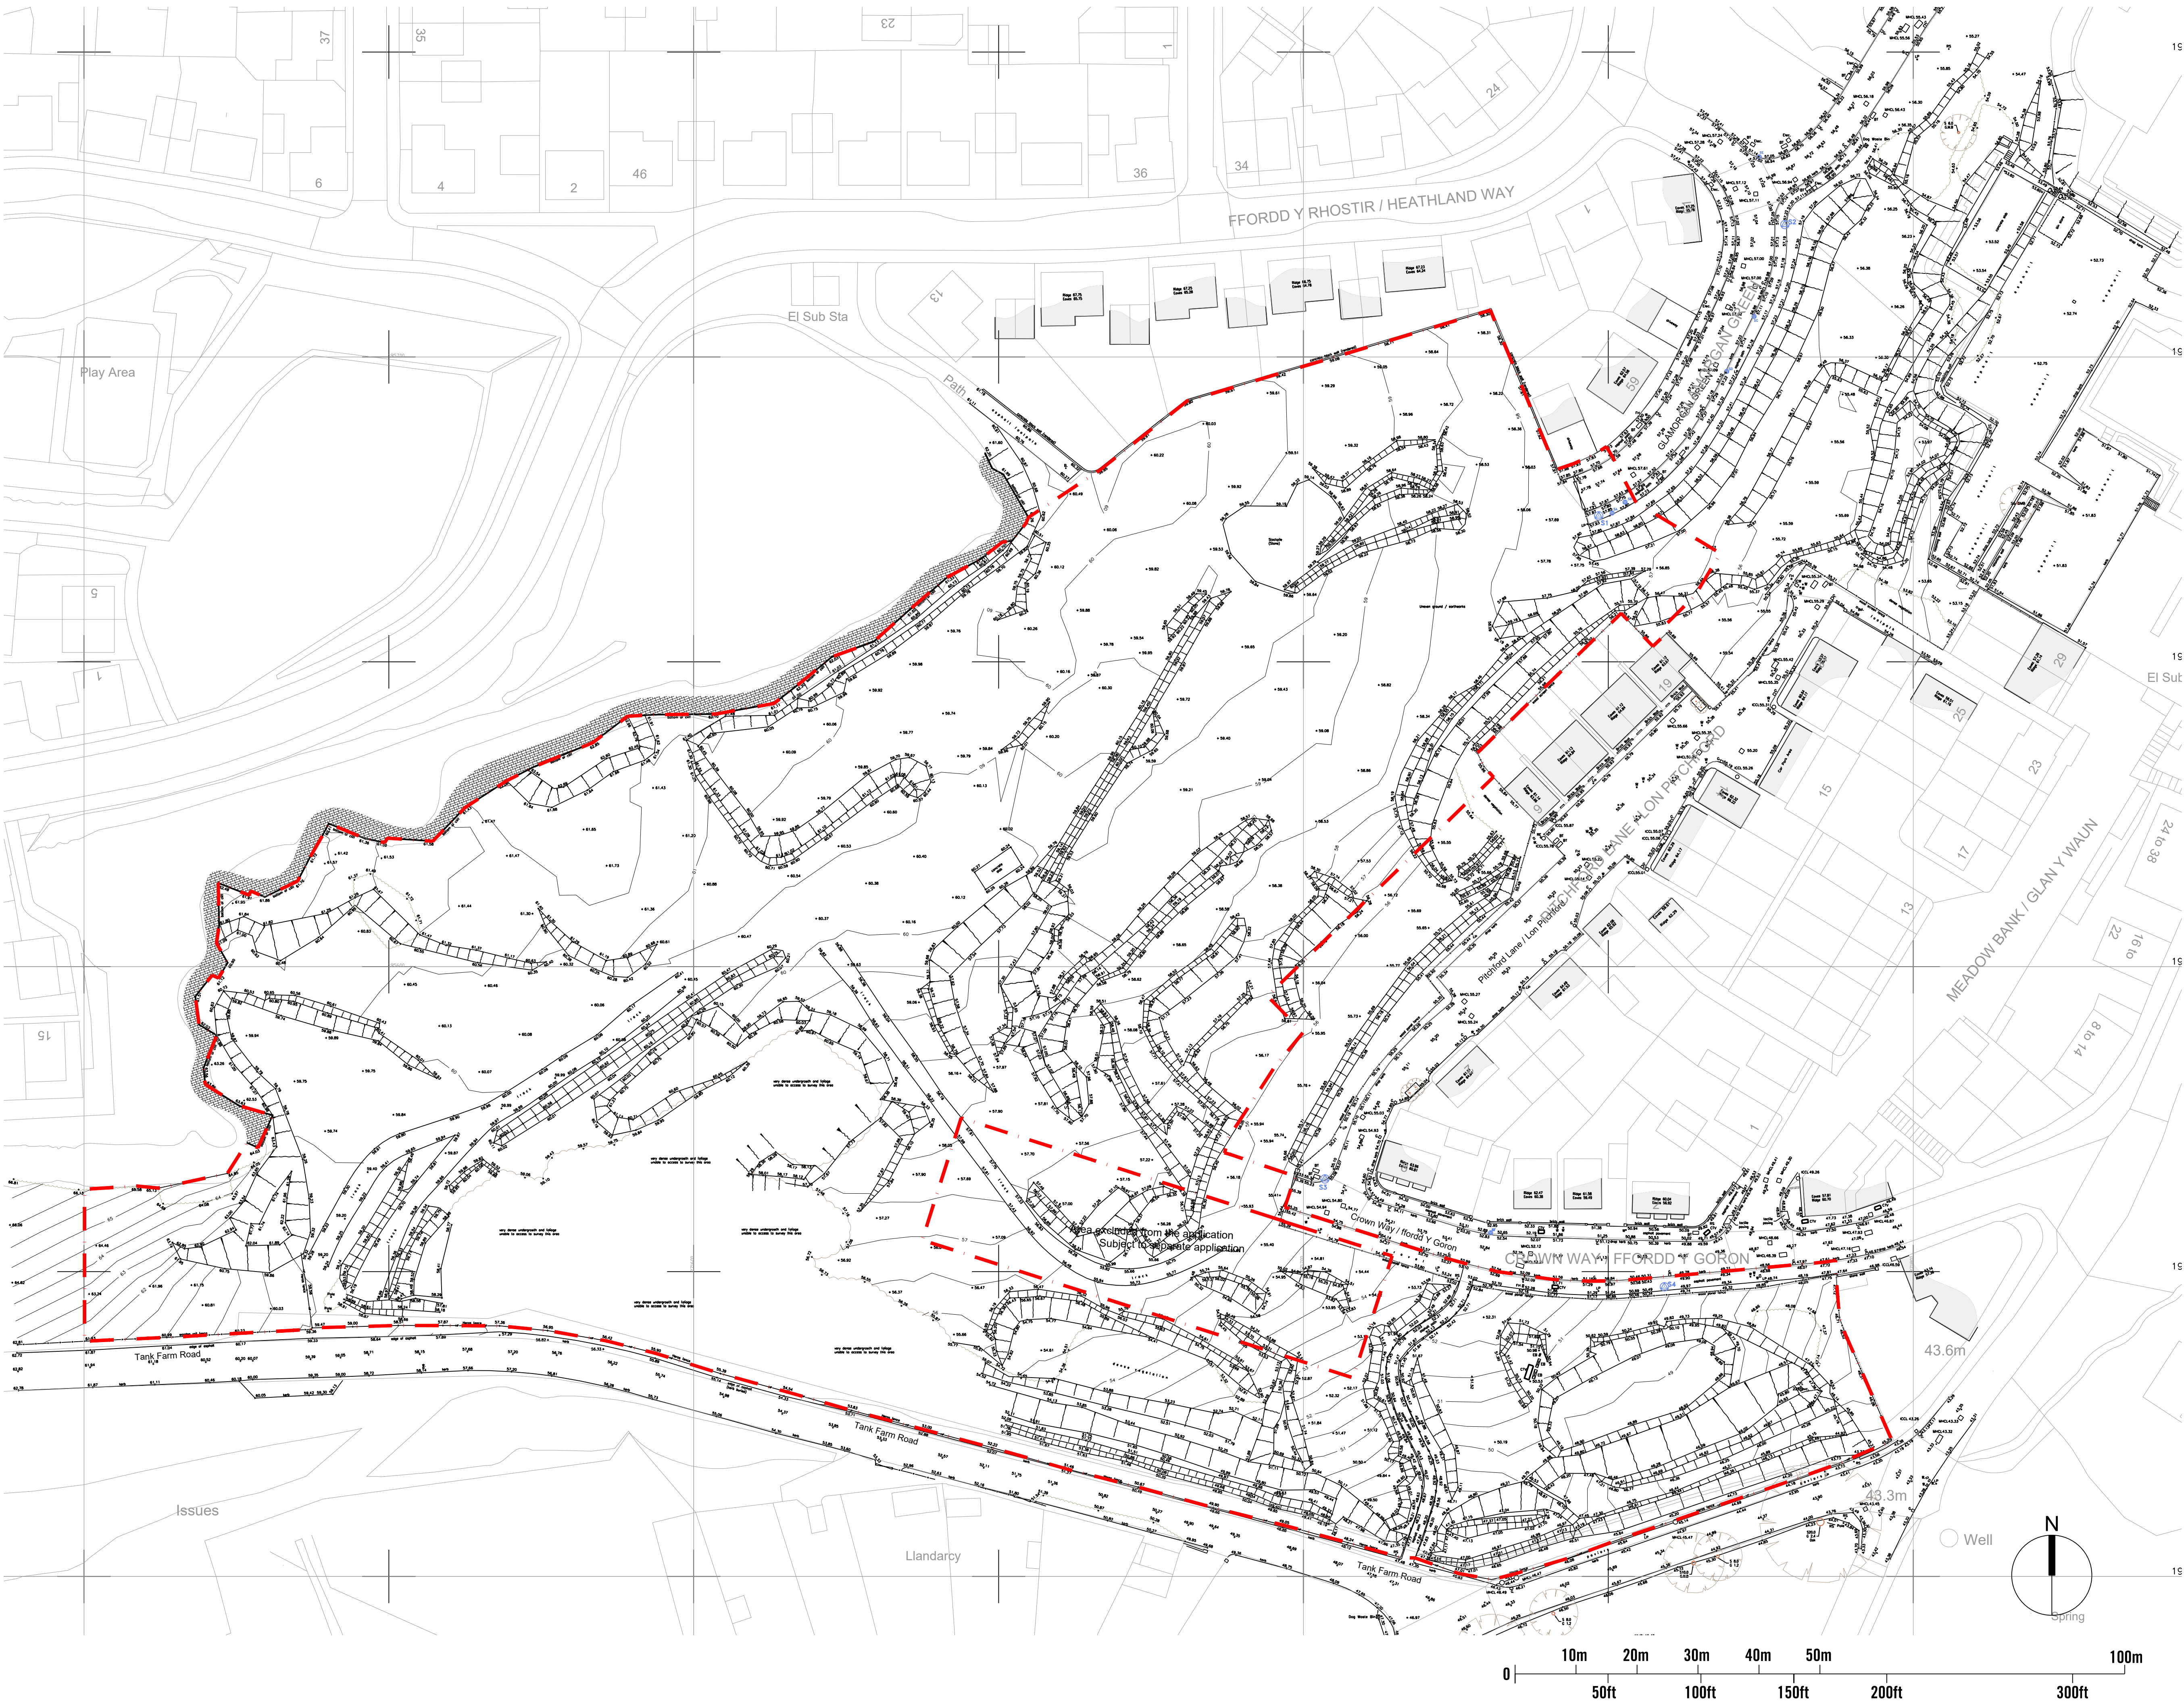

This drawing is the copyright of Roberts Limbrick Ltd and should not be reproduced in whole or in part or used in any manner whatsoever without their written permission.
Do Not scale off this drawing, use only figured dimensions and report any discrepancies or omissions to the Architect immediately.

Roberts Limbrick
ARCHITECTS

project
RESIDENTIAL DEVELOPMENT
SITE AT HERITAGE GATE
COED DARCY

client
JEHU

drawing
PHASE 2
EXISTING SITE PLAN

status
PLANNING

ROBERTS LIMBRICK LTD
The Carriage Building, Bruton Way,
Gloucester, GL1 1DG
The Estates Office, 25 - 26 Gold Tops,
Newport, NP20 4PG
T. 03333 405 500
mail@robertslimbrick.com
www.robertslimbrick.com

Registered Office : England No. 06658029

scale 1:500 @ A1
date July 2019 author

project drg no. rev.
9117 PH2-PL02 -