




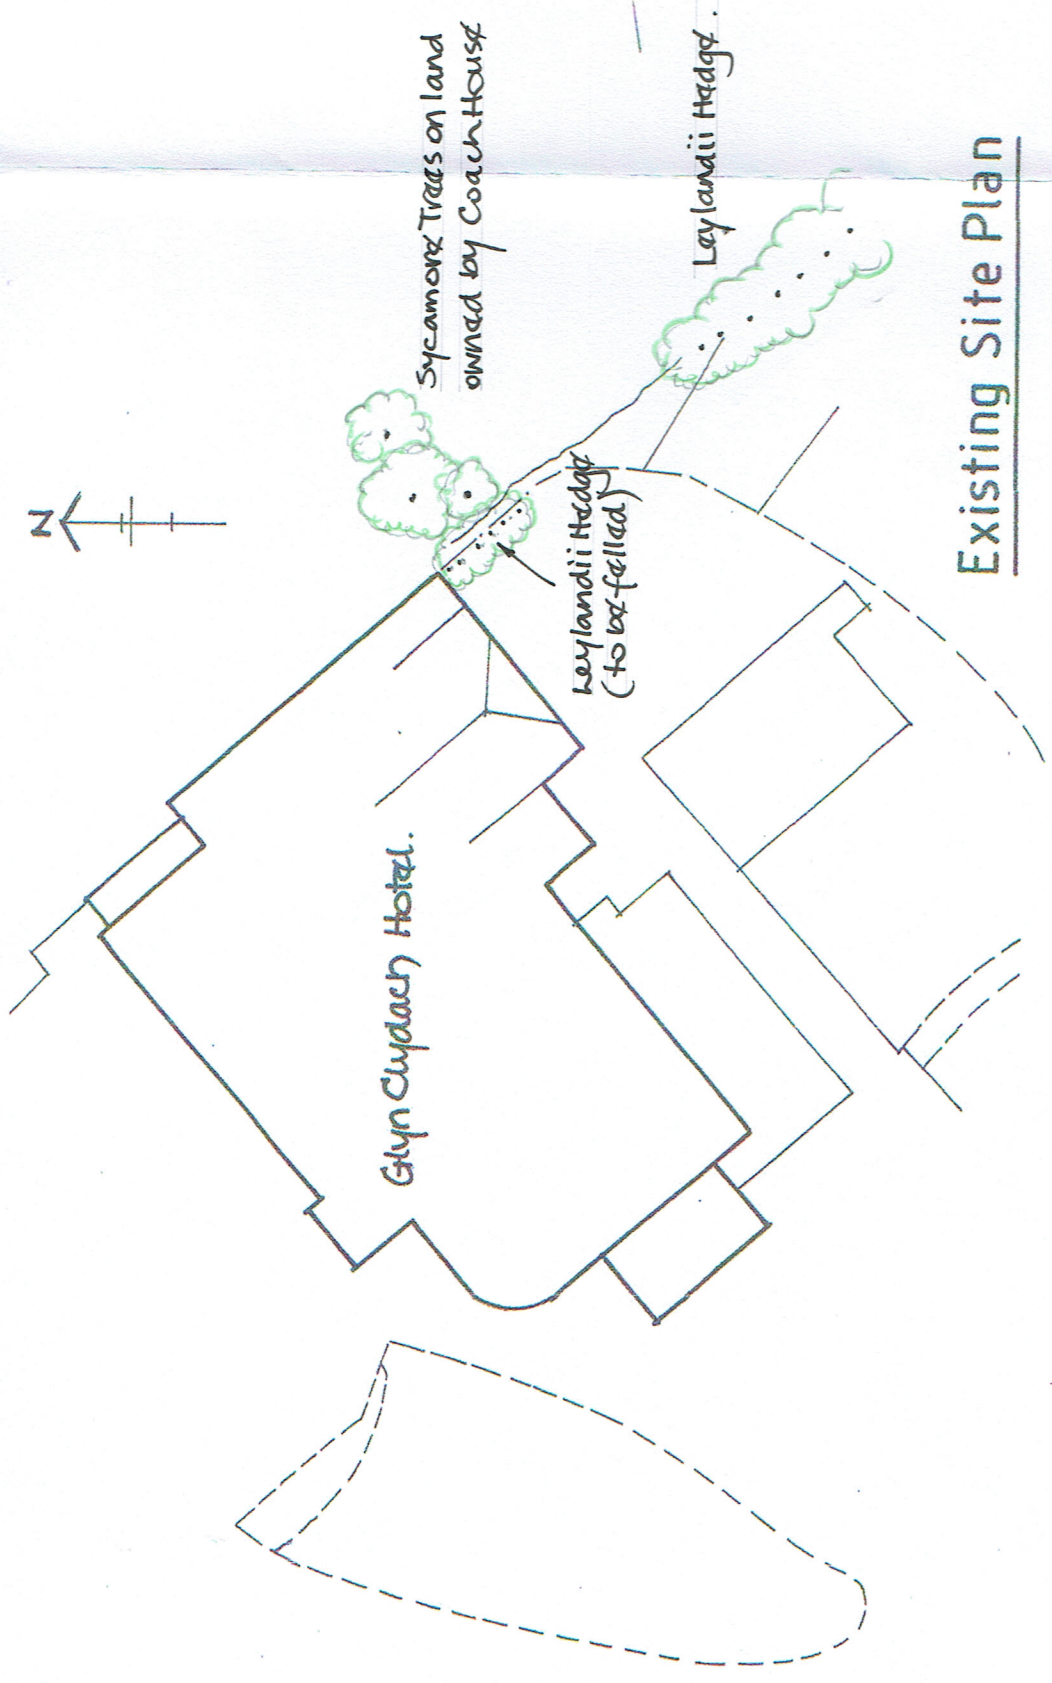

Existing Site Plan

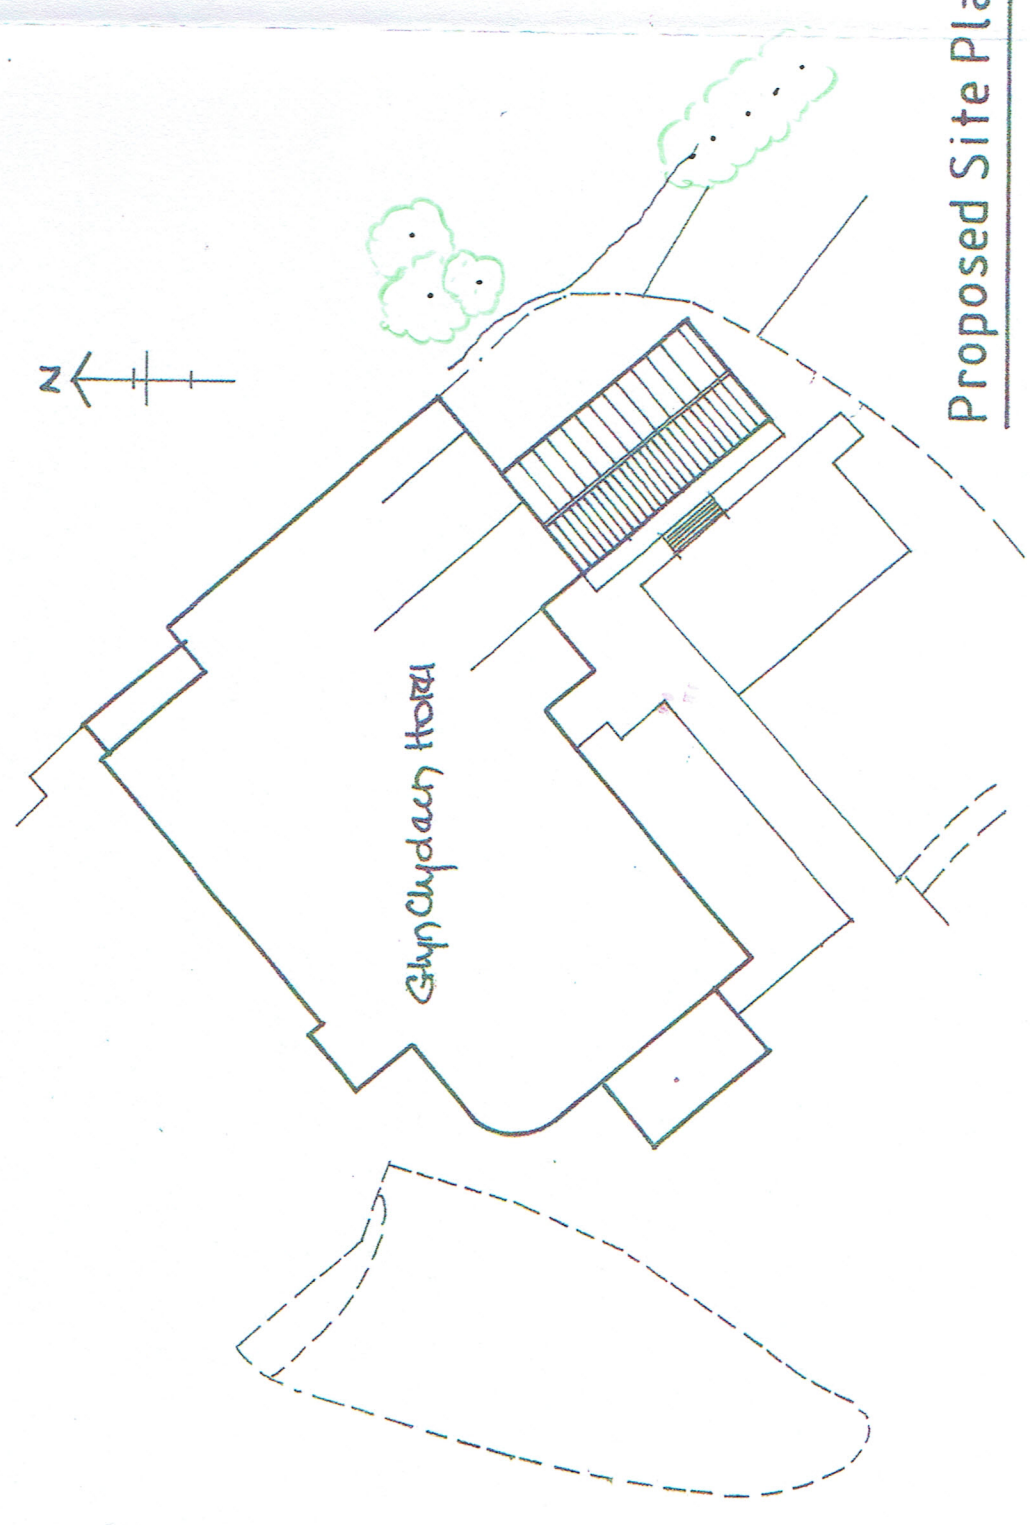

Proposed Site Plan

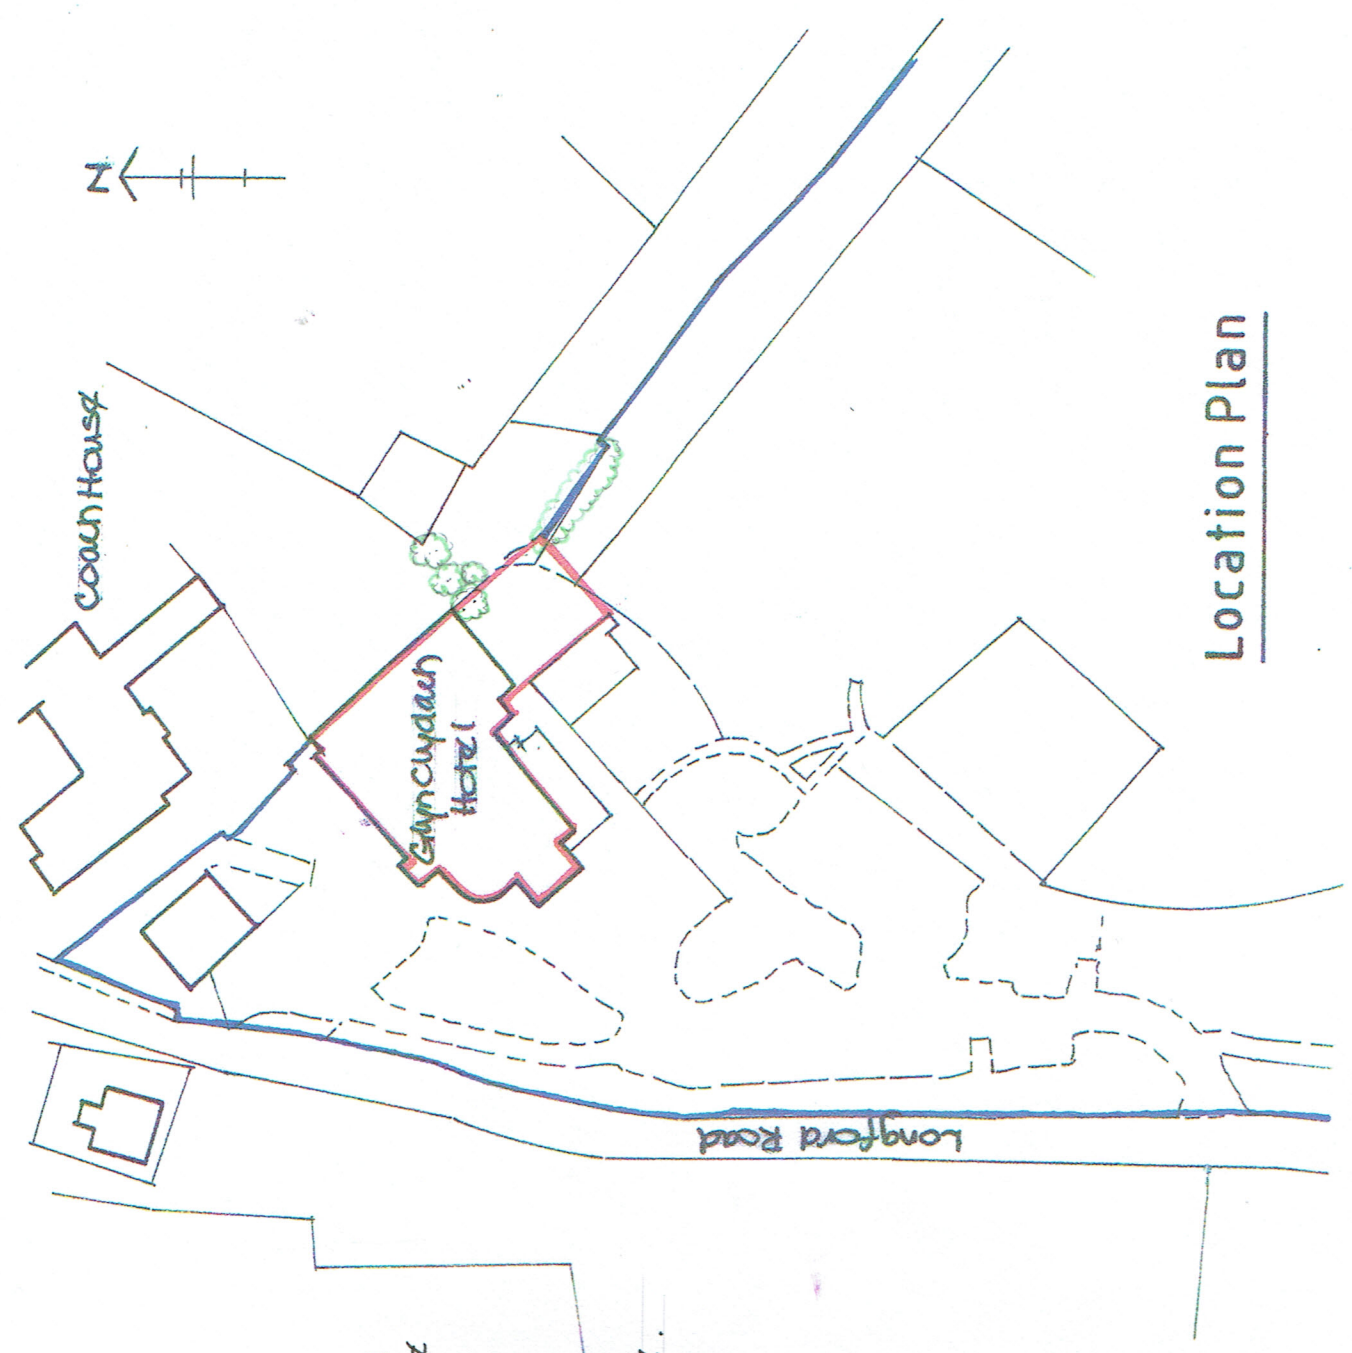

Location Plan

<u>Scheme:</u> Proposed Extension to Function Room Glyn Clydach Hotel, Neath Abbey.			
<u>Title:</u> Site and Location Plans - Tree Locations			
<u>Drawn:</u> GCH/04A	<u>Date:</u> Feb '20	<u>Scale:</u> 1/500 ; 1/1250	
<u>Client:</u> Mr Colin Sheppard			