


Superseded

1:200 1:100 1:50

TRUSSED RAFTER NOTES:
ALL BRACING TO BE DESIGNED AND SPECIFIED BY TRUSSED RAFTER MANUFACTURER. TRIMMED ACCESS LOFT TO BE PROVIDED IN LOCATION INDICATED ON FIRST FLOOR PLAN. S.W. NOGINS TO BE PROVIDED TO SUPPORT FIRST FLOOR HEAD STUDDING. ALL STRAPPING TO BE TO DETAIL BY TRUSSED RAFTER MANUFACTURER.

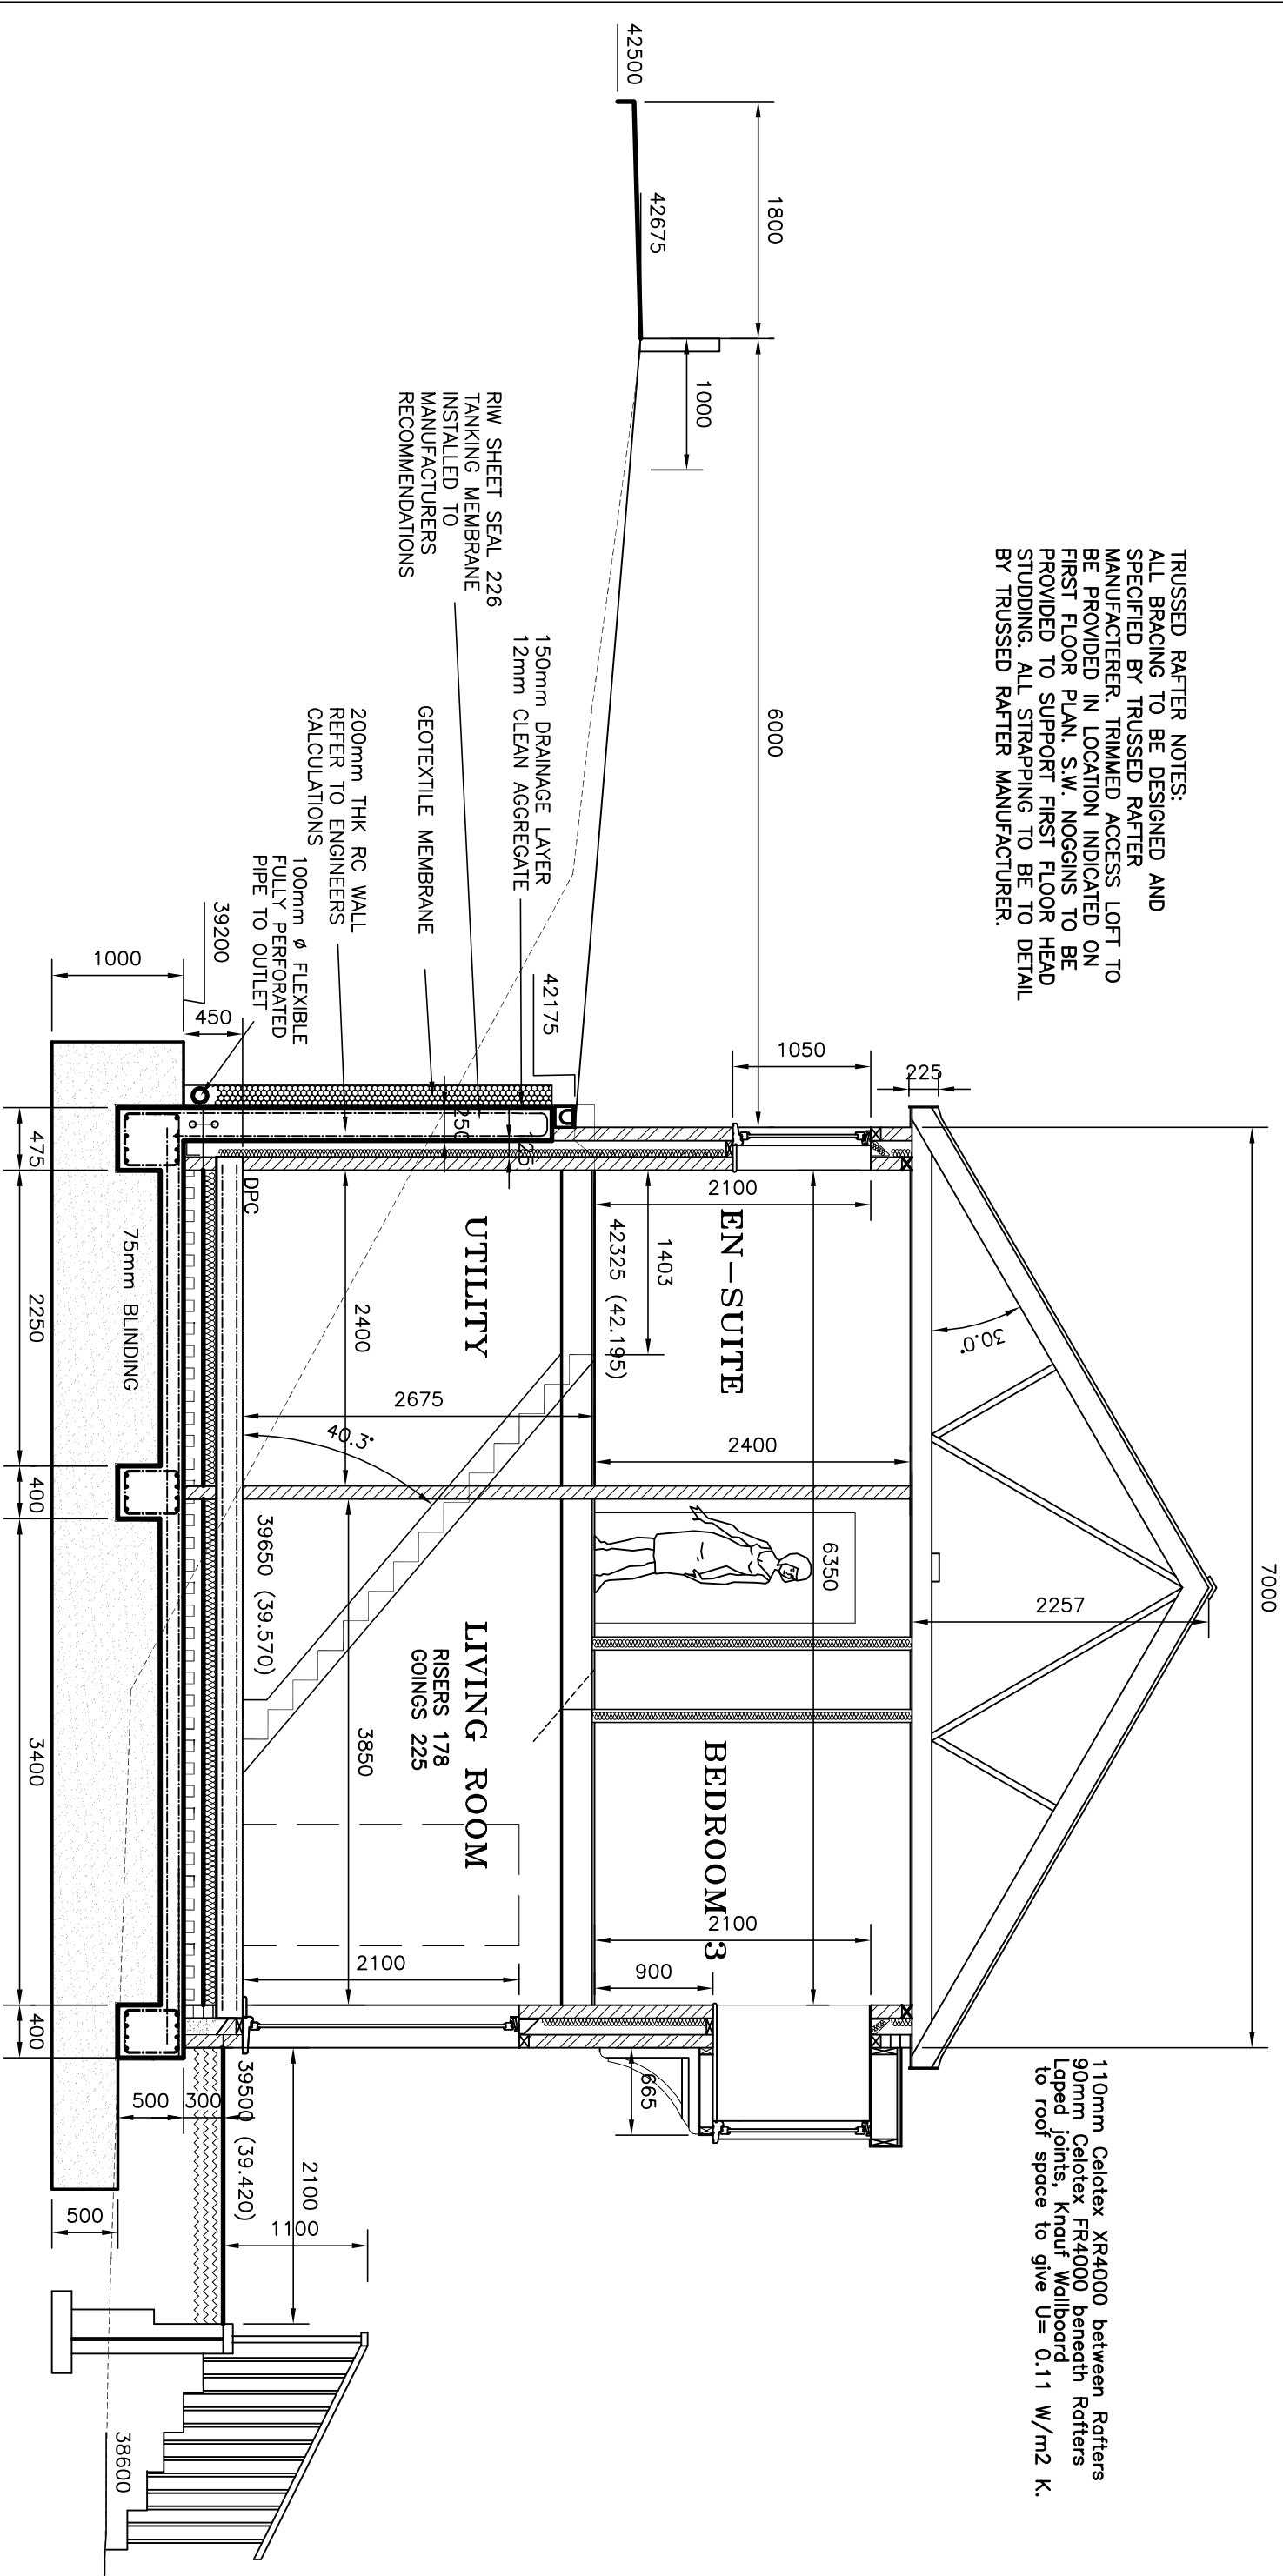

DESIGN NOTES

Designer : Christopher Williams
Date : 4TH July 2019
ALL DIMENSIONS ARE TO BE
CONFIRMED ON SITE!

DRAWING No:- WE/TTC/19/A32 REV 'A'

PROJECT:- Proposed Dwelling at Tabernacle
Terrace, Cwmavon
TITLE:- PLOT 3 SECTION 1-1

Scale 1:50 (A3).

Job Ref : WE/TTC/19
Customer : Mr Wyn Edwards
Site Address : TABERNACLE
TERRACE, CWMAYON

Design Services.
15 Ascot Drive
Baglan
Port Talbot
SA12 8YL.