




Existing Shed Elevations

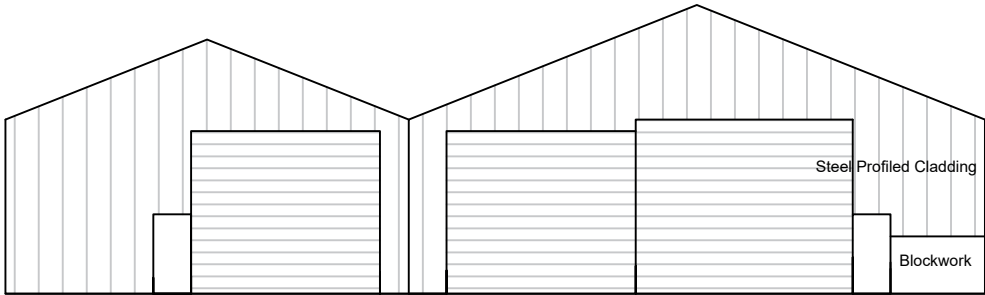


Existing Rear Elevation
Scale 1:200

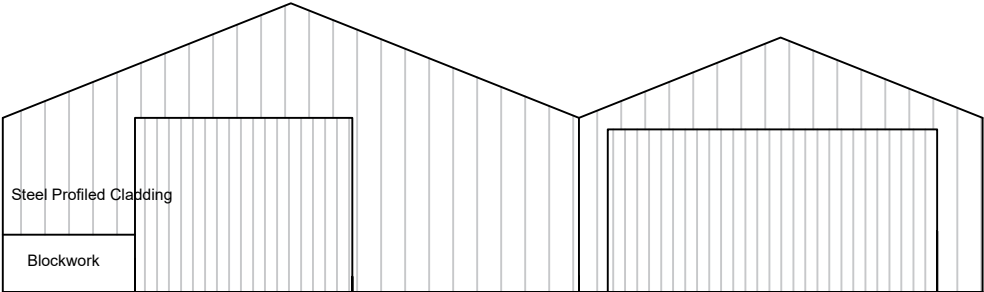

Existing Front Elevation
Scale 1:200

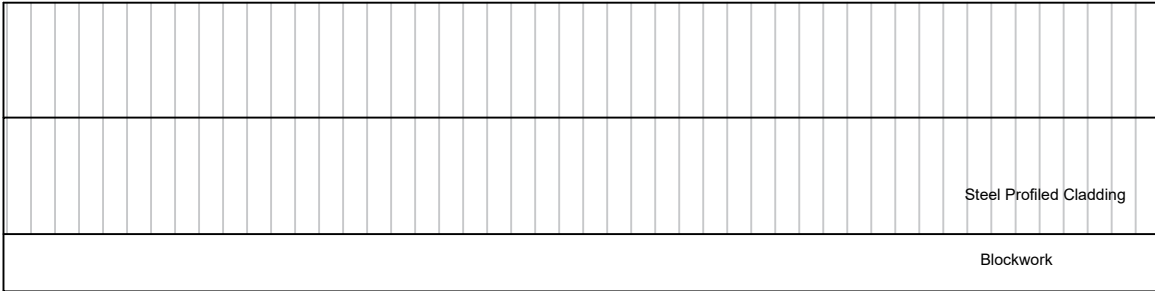

Existing Side Elevation
Scale 1:200

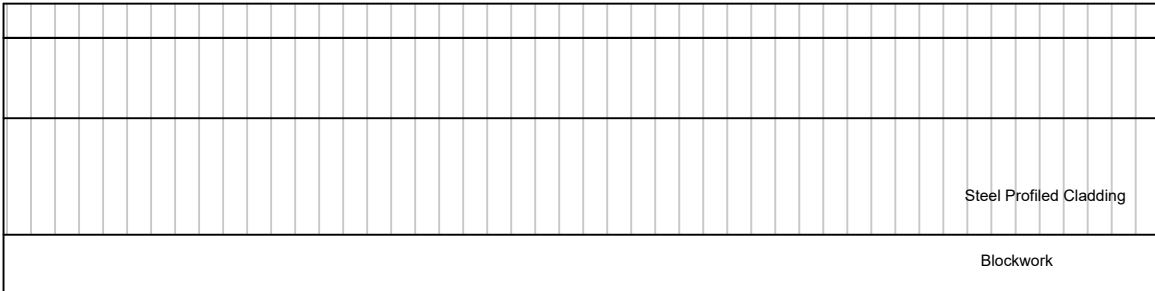

Existing Side Elevation
Scale 1:200

Revisions	Project	Project No	Drawing No	Revision	Client
	Tyn Y Cwm Farm	1001	111		Mr Hopkins
	Drawing Description	Drawn By	Scale	Date	
	Existing Elevations Shed at Tyn-Y-Cwm	MGA	1:200 @ A4	Aug 2019	