



Existing Floor Plans

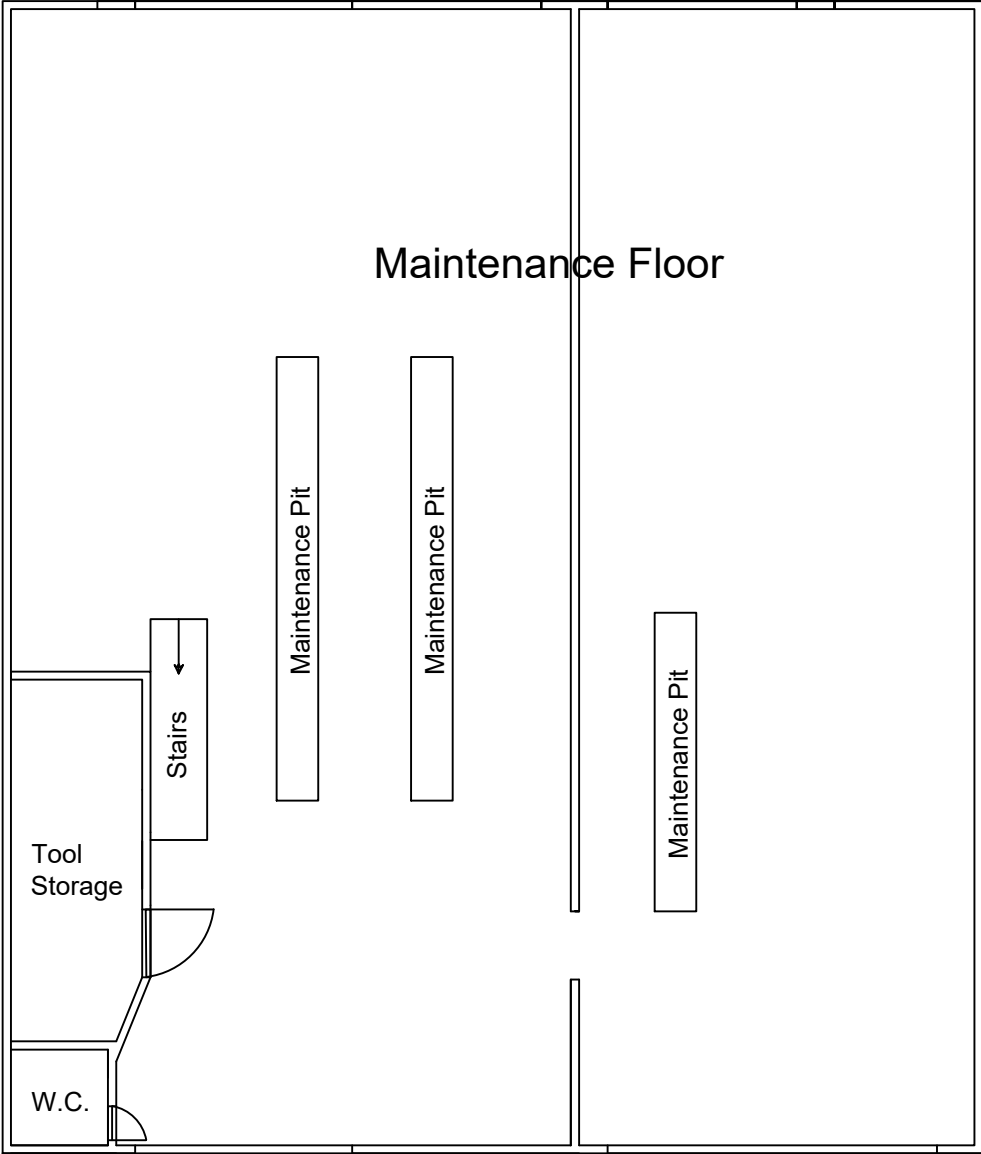

Existing Ground Floor
Scale 1:200

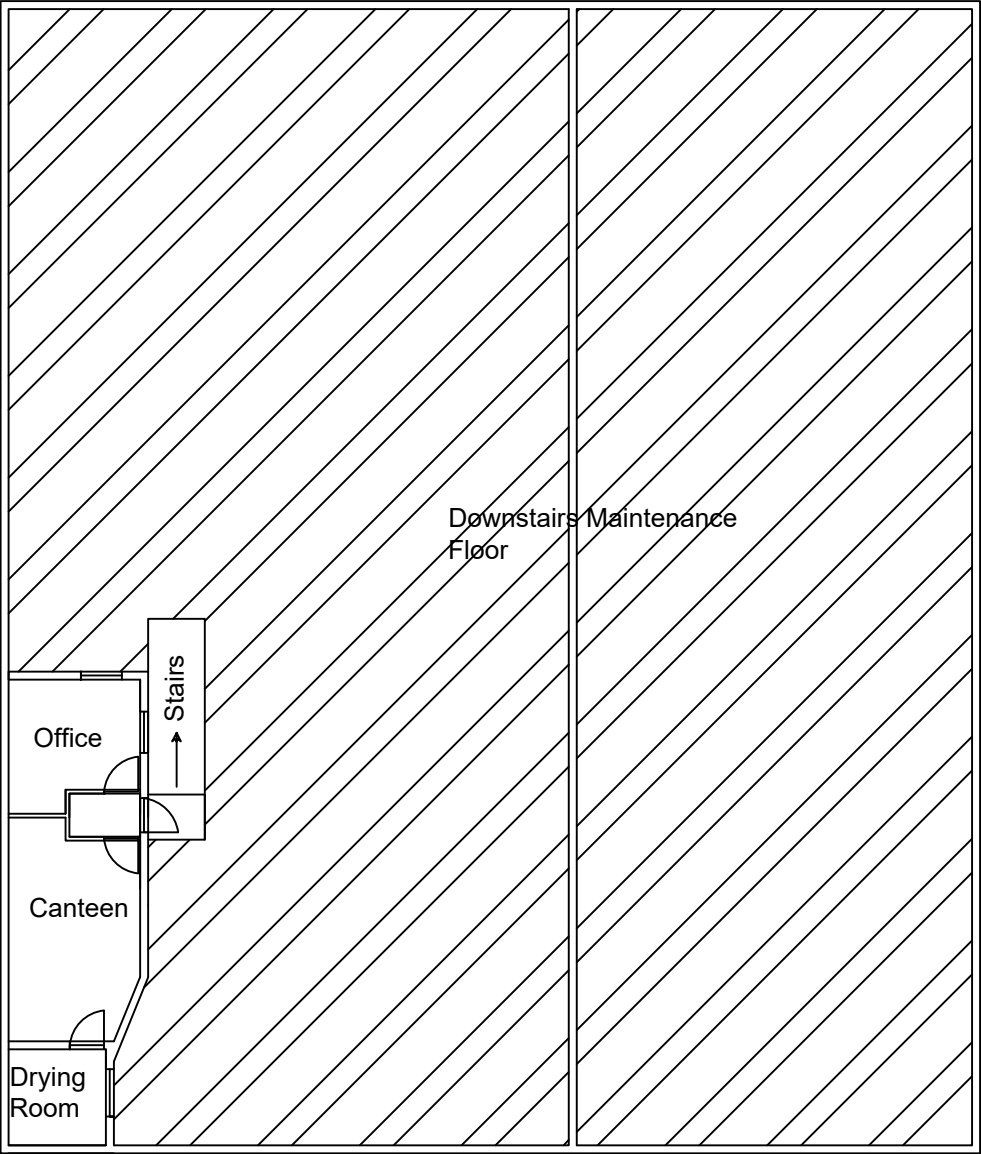

Existing First Flor
Scale 1:200

Revisions	Project	Project No	Drawing No	Revision	Client
	Tyn Y Cwm Farm	1001	112		Mr Hopkins
Drawing Description	Drawn By	Scale	Date		
Floor Plans at Tyn-Y-Cwm	MGA	1:200 @ A4	Aug 2019		