


coffee stop

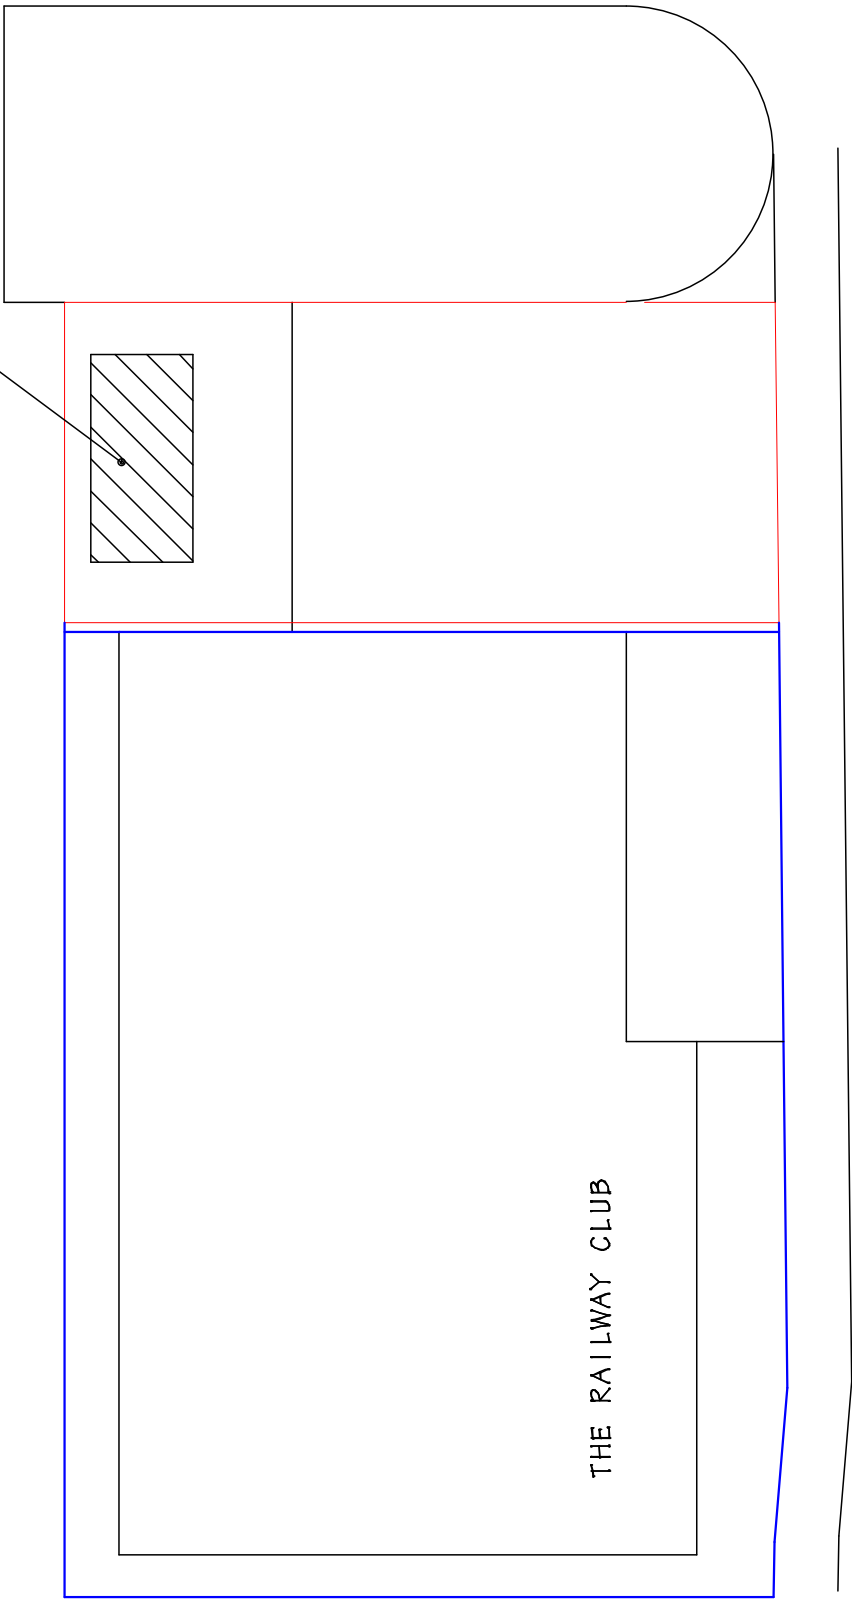

PROPOSED RAILWAY COFFEE STOP AT
THE RAILWAY CLUB, CRAMIC WAY, PORT
TALBOT SA12 1RU.
Mr.R.Taylor 07984 242478

DRAWING TITLE
SITE PLAN

SCALE
1 to 200 @ A3

DATE
January 2017.

DRAWING No.
2020/04 Rev A

DO NOT SCALE DRAWING. FIGURED DIMENSIONS ONLY TO BE USED.
DISCREPANCIES TO BE REPORTED IMMEDIATELY.