



FRONT ELEVATION

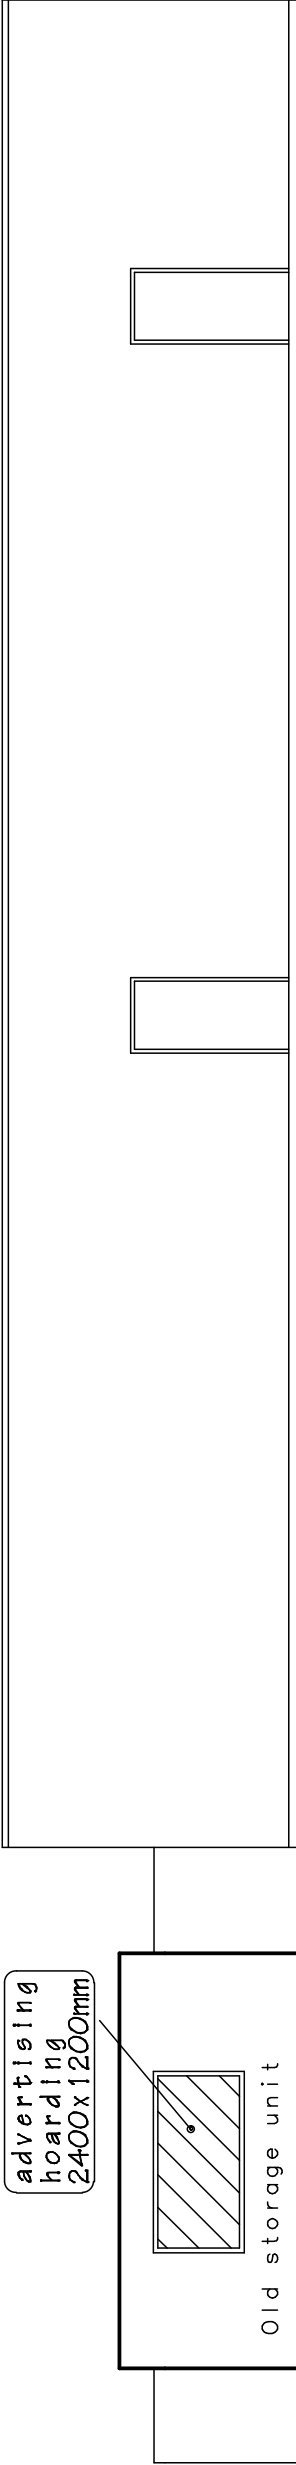

REAR ELEVATION

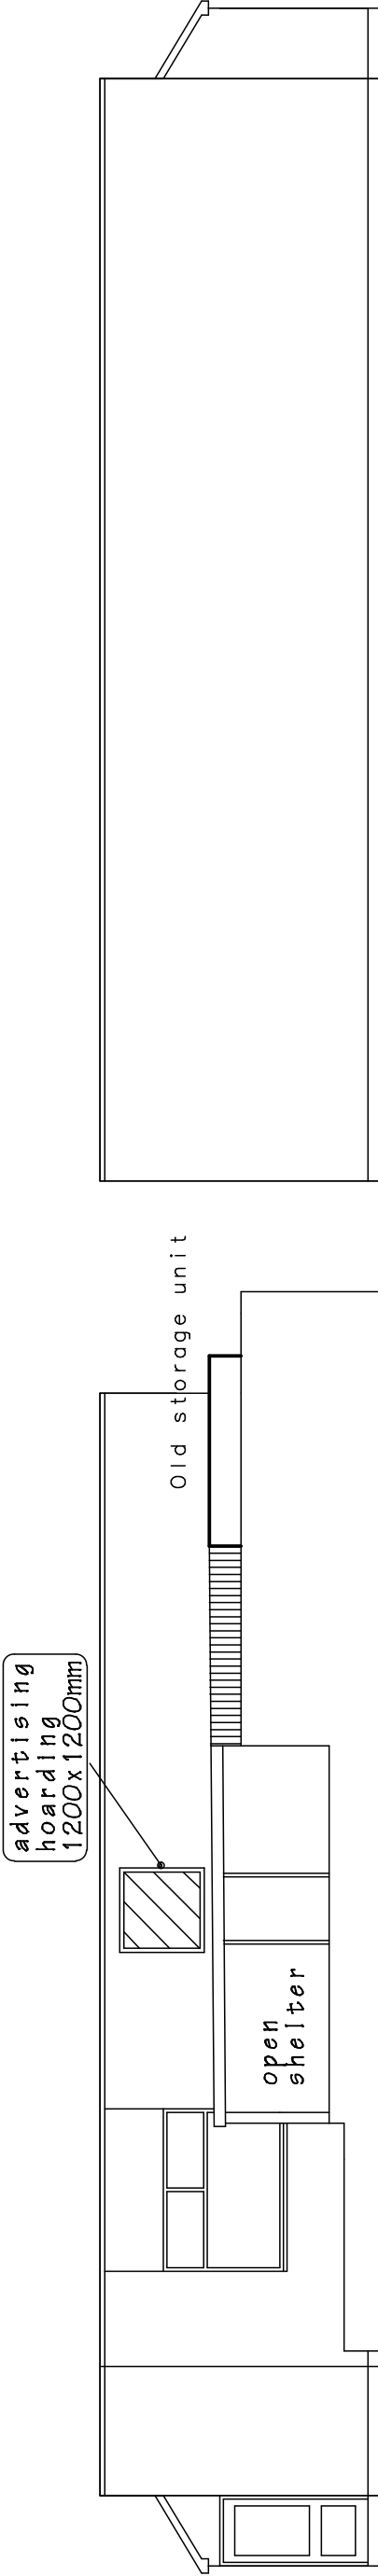

SIDE ELEVATIONS

PROPOSED RAILWAY COFFEE STOP AT
THE RAILWAY CLUB, CRAMIC WAY, PORT
TALBOT SA12 1RU.
Mr.R.Taylor 07984 242478

DRAWING TITLE
EXISTING ELEVATIONS

SCALE 1 to 100 @ A3	DATE January 2020..	DRAWING No. 2020/04 Rev A
DO NOT SCALE DRAWING. FIGURED DIMENSIONS ONLY TO BE USED. DISCREPANCIES TO BE REPORTED IMMEDIATELY.		