




Location Plan 1:1250



Site Plan 1:500

THIS IS A C.A.D. PRODUCED DRAWING AND SHOULD NOT BE AMENDED BY HAND.

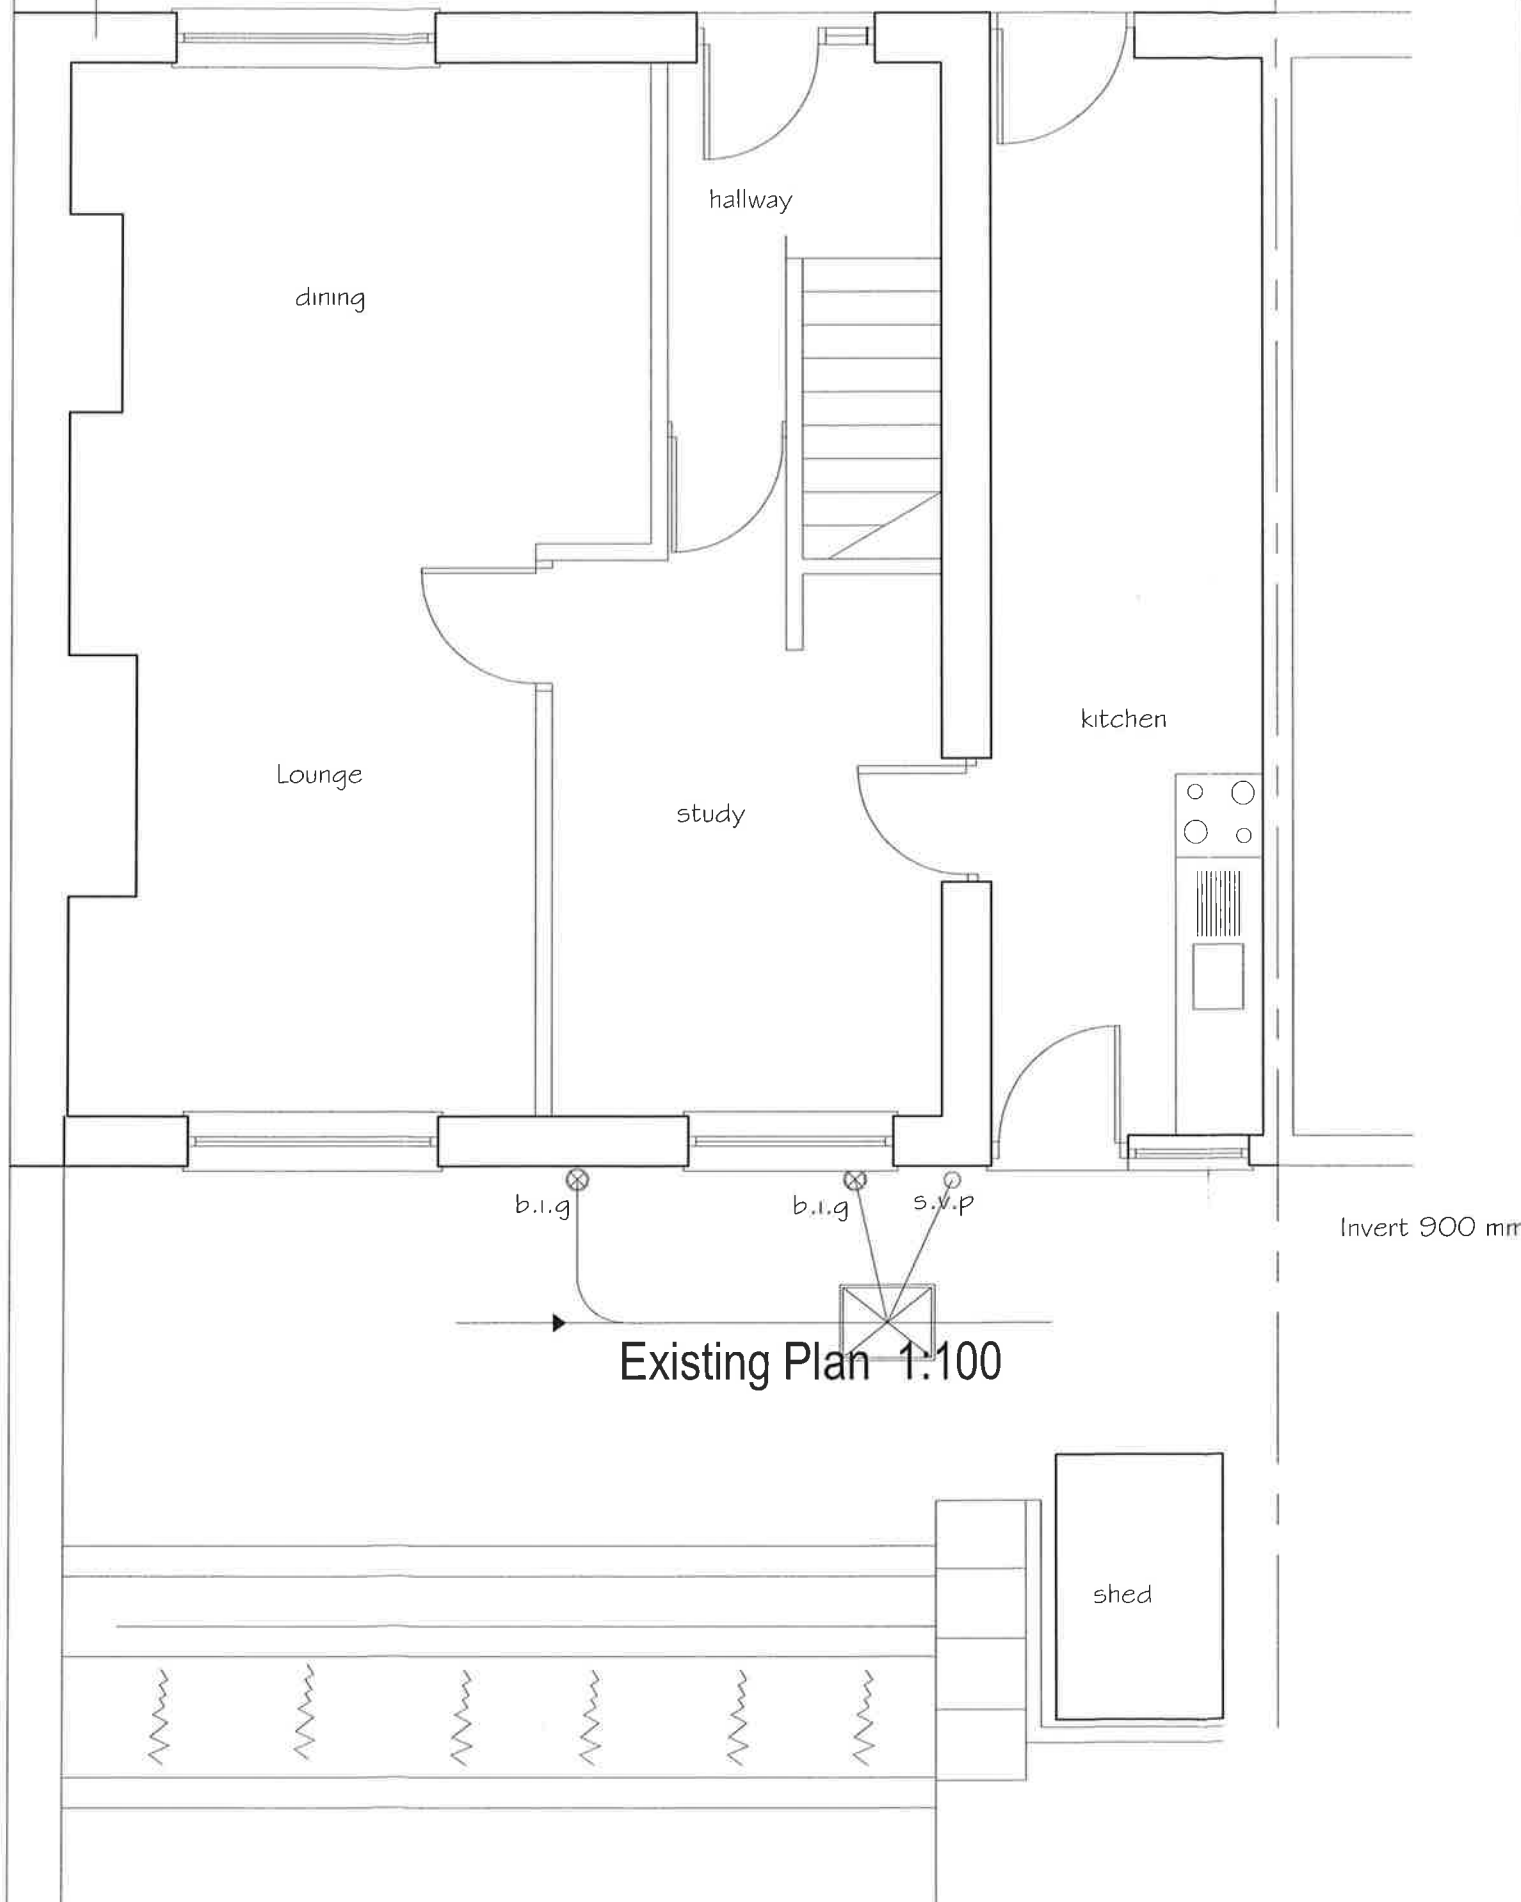

Existing Plan 1:100

NOTES

1 All dimensions in millimetres unless otherwise stated.

Rev	Details	Dr	Date

Neath Port Talbot
Castell-nedd Port Talbot
County Borough Council Cyngor Bwrdeistref Sirol

Neath Port Talbot Castell-nedd Port Talbot
County Borough Council Cyngor Bwrdeistref Sirol
GRANTS AGENCY
Social Services, Health and Housing
Housing Renewal and Adaptations Service
Civic Centre
Port Talbot
SA13 1PJ

Project
DFG shower room extension
3 Pen Y Bryn
Croeserw

Existing & Location Plans

Drawn	SFC	Checked		Approved	
Date	24/02/2020	Date		Date	
Scales	1:1250 1:500 1:100				
Drawing No.	DFG4735/01				