


THIS IS A C.A.D. PRODUCED DRAWING AND SHOULD NOT BE AMENDED BY HAND.

NOTES

1 All dimensions in millimetres unless otherwise stated.

internal dimensions taken to finished wall surfaces
external dimensions taken to structural blockwork/brickwork.

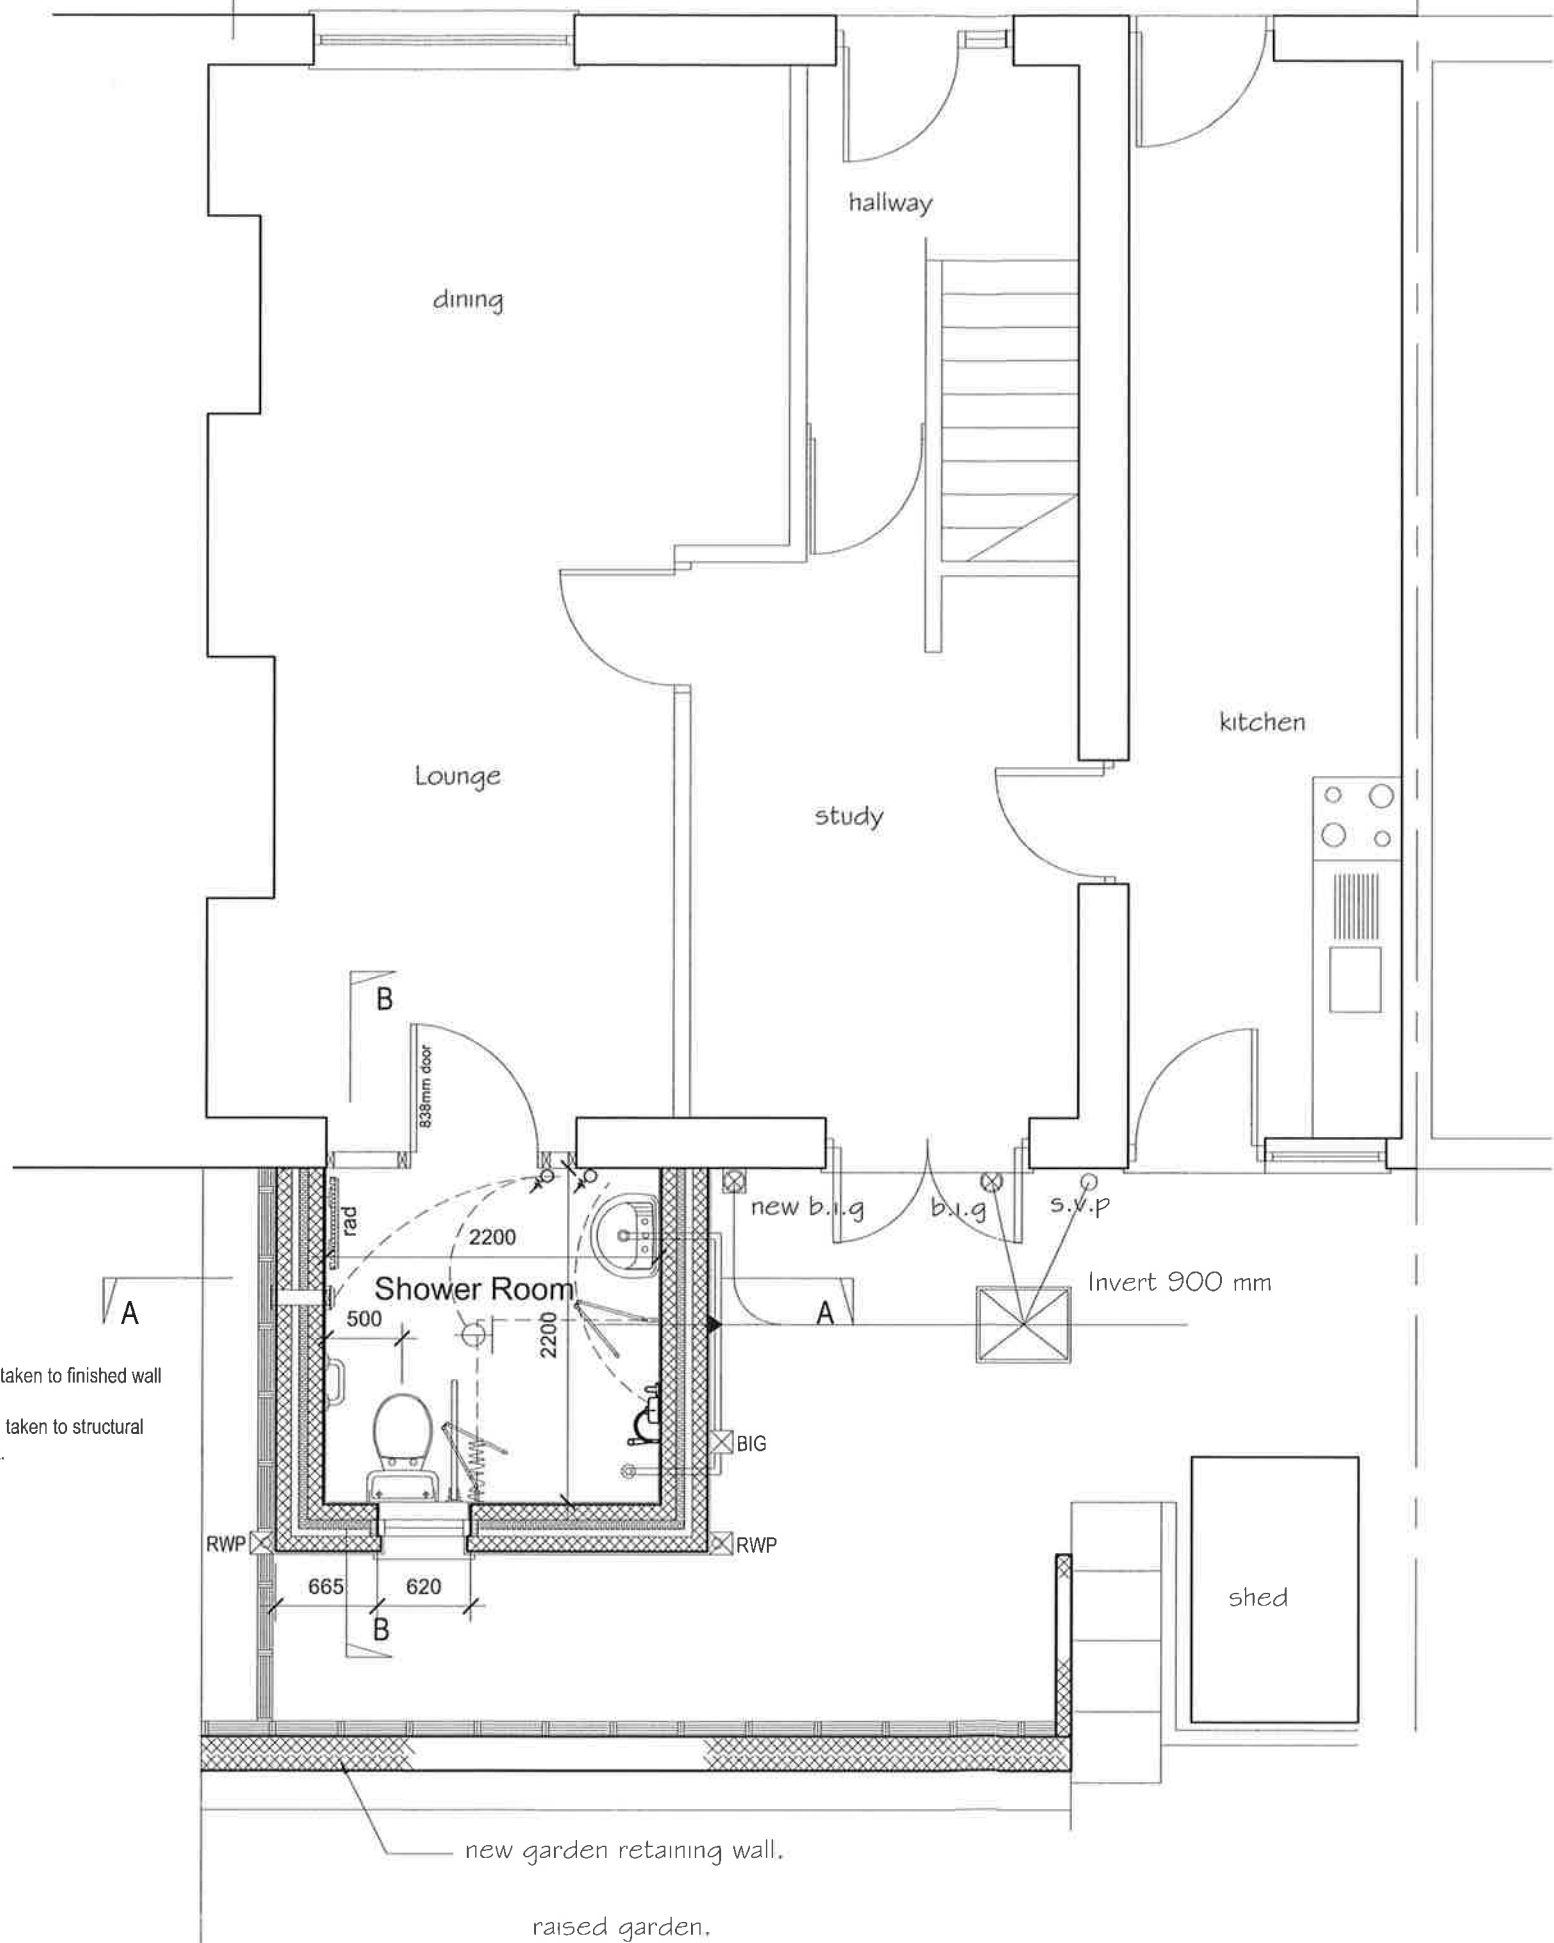

Rev	Details	Dr	Date

Neath Port Talbot
Castell-nedd Port Talbot
County Borough Council Cyngor Bwrdeistref Sirol

Neath Port Talbot Castell -nedd Port Talbot
County Borough Council Cyngor Bwrdeistref Sirol
GRANTS AGENCY
Social Services, Health and Housing
Housing Renewal and Adaptations Service
Civic Centre
Port Talbot
SA13 1PJ

Project
Shower room extension,
3 Brynheulog Road
Croeserw

Proposed Floor Plan 1:50

Drawn	sfc	Checked	Approved
Date	24/02/2020	Date	Date 27.01.2024
Scale	1:50		
Drawing No.	DFG4735/02		