



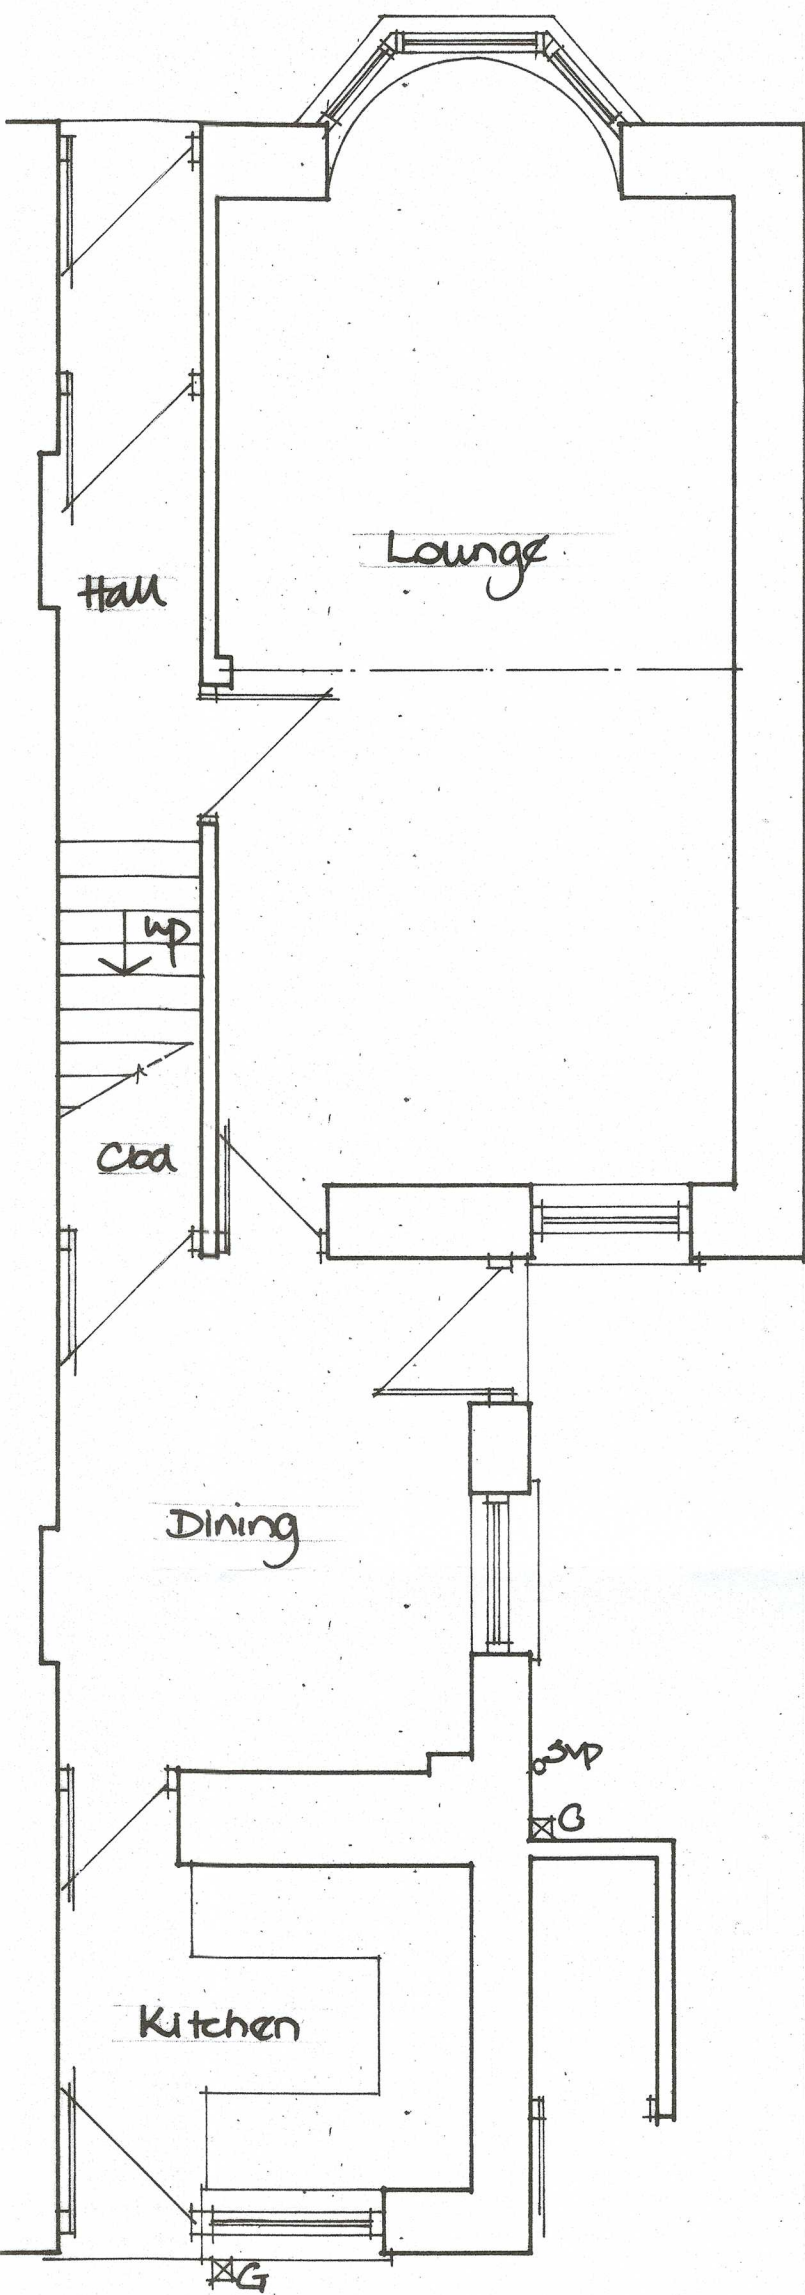


Existing Ground Floor




Location Plan
(1/1250)

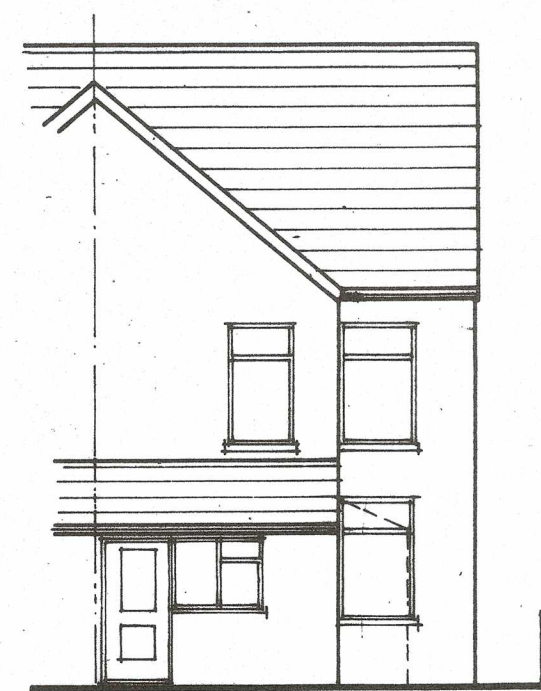


Existing Rear Elevation

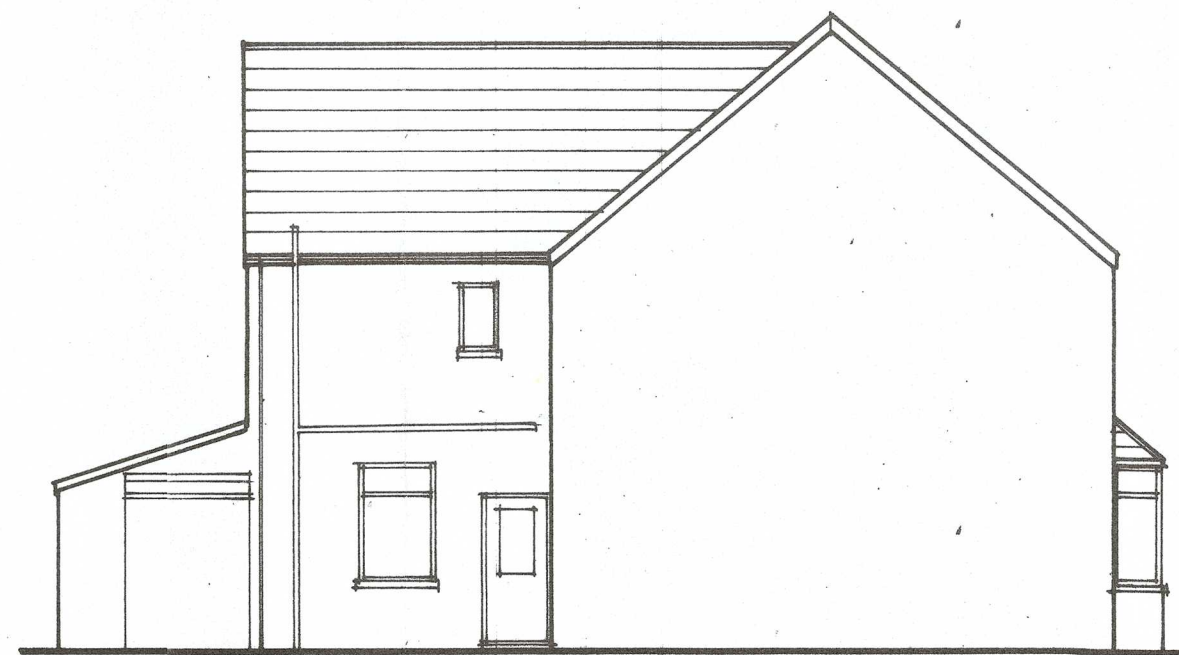

Existing Side Elevation

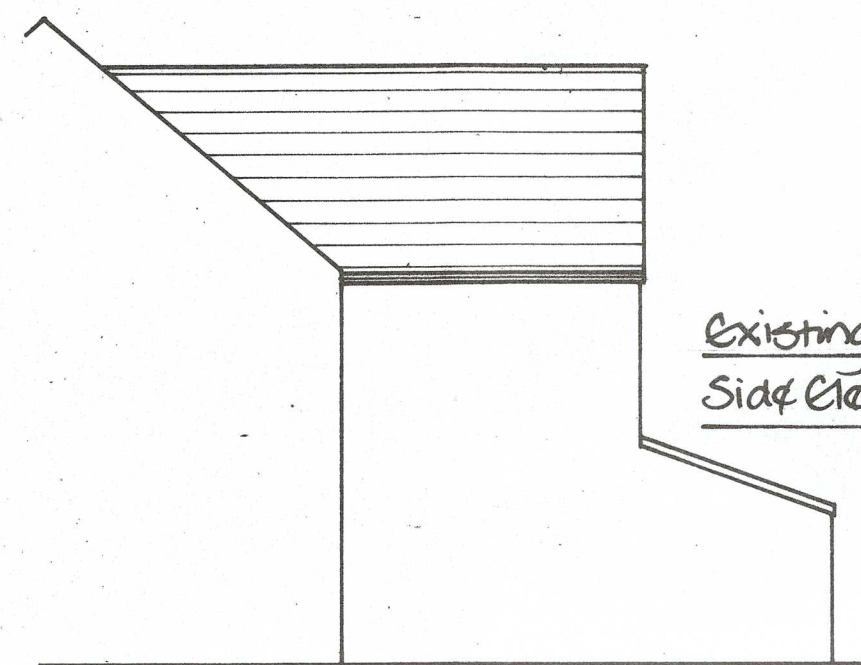


Existing
Side Elevation

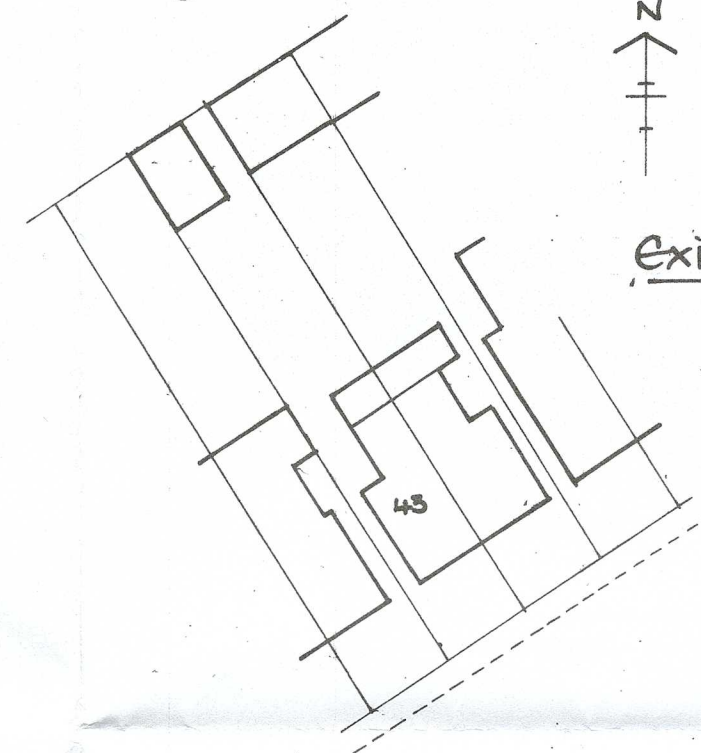


Existing Site Plan
(1/500)




Proposed Rear Elevation

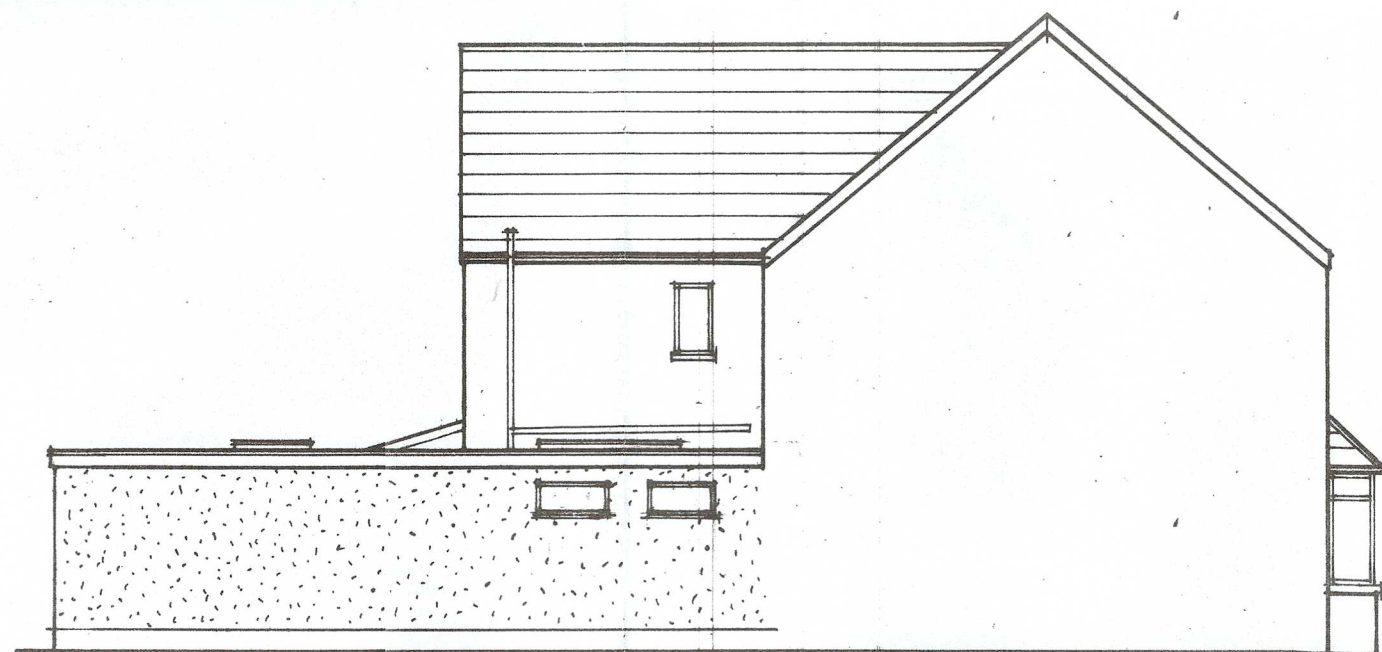


Proposed Side Elevation

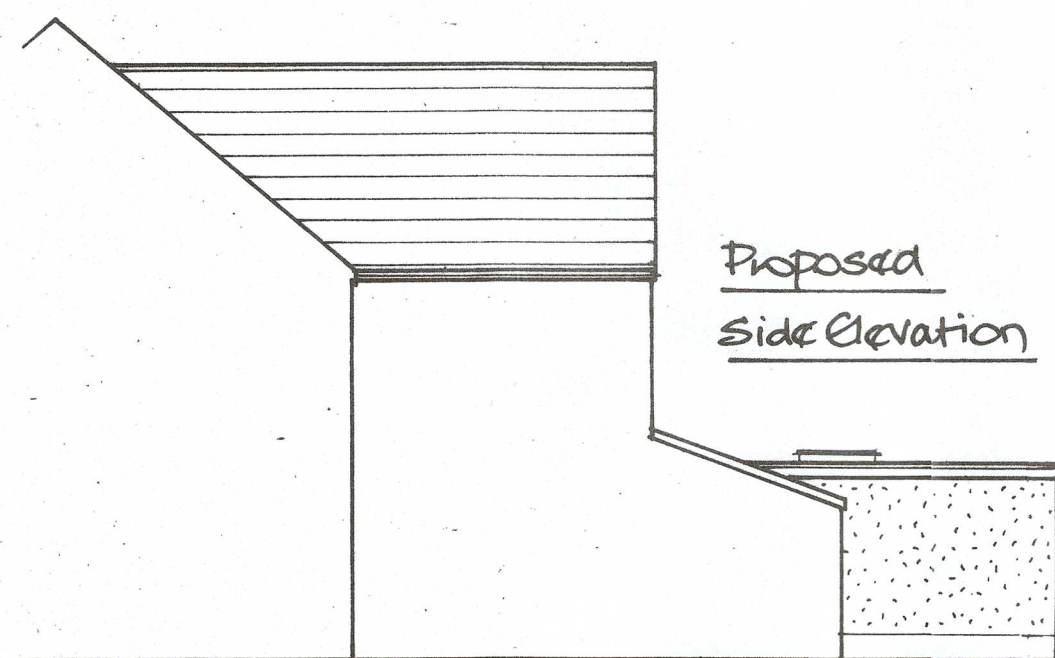

Proposed
Side Elevation

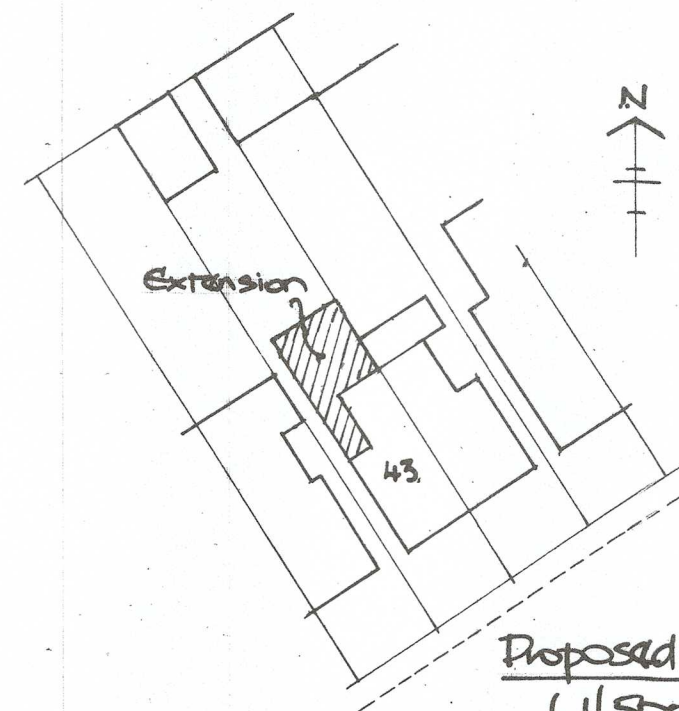

Proposed Site Plan
(1/500)

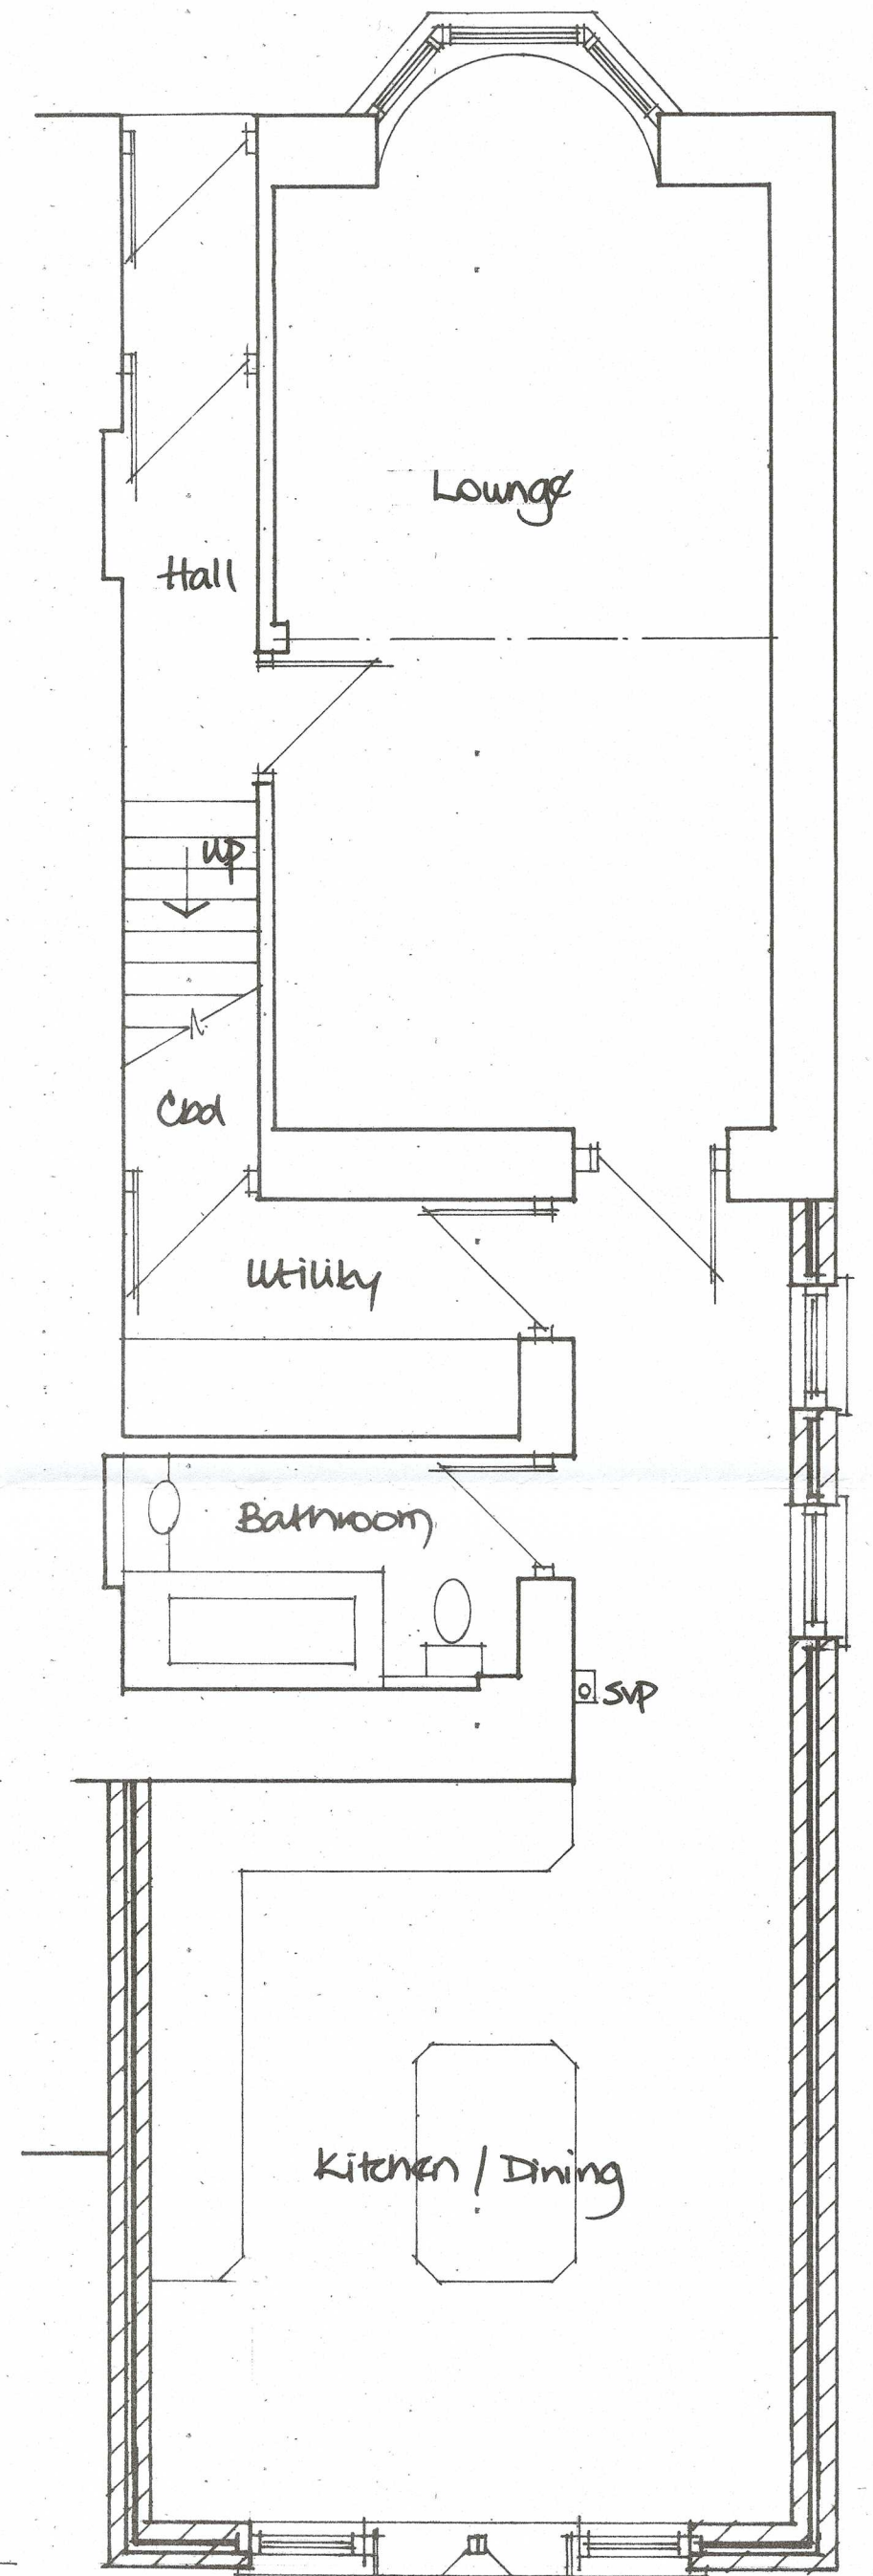

Proposed Ground Floor

Scale:	1/50; 1/100	Date:	Feb '20	Time:	Proposed Rear Extension
Drawn by:	43/CT/C	Client:	Mr C. Wardham		43, Cadoxton Terr., Cadoxton.