



SITE LOCATION PLAN 1:1250

Ordnance Survey (c) Crown Copyright 2014. All rights reserved. Licence number 100022432

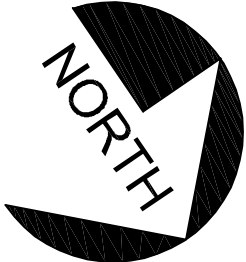

SITE

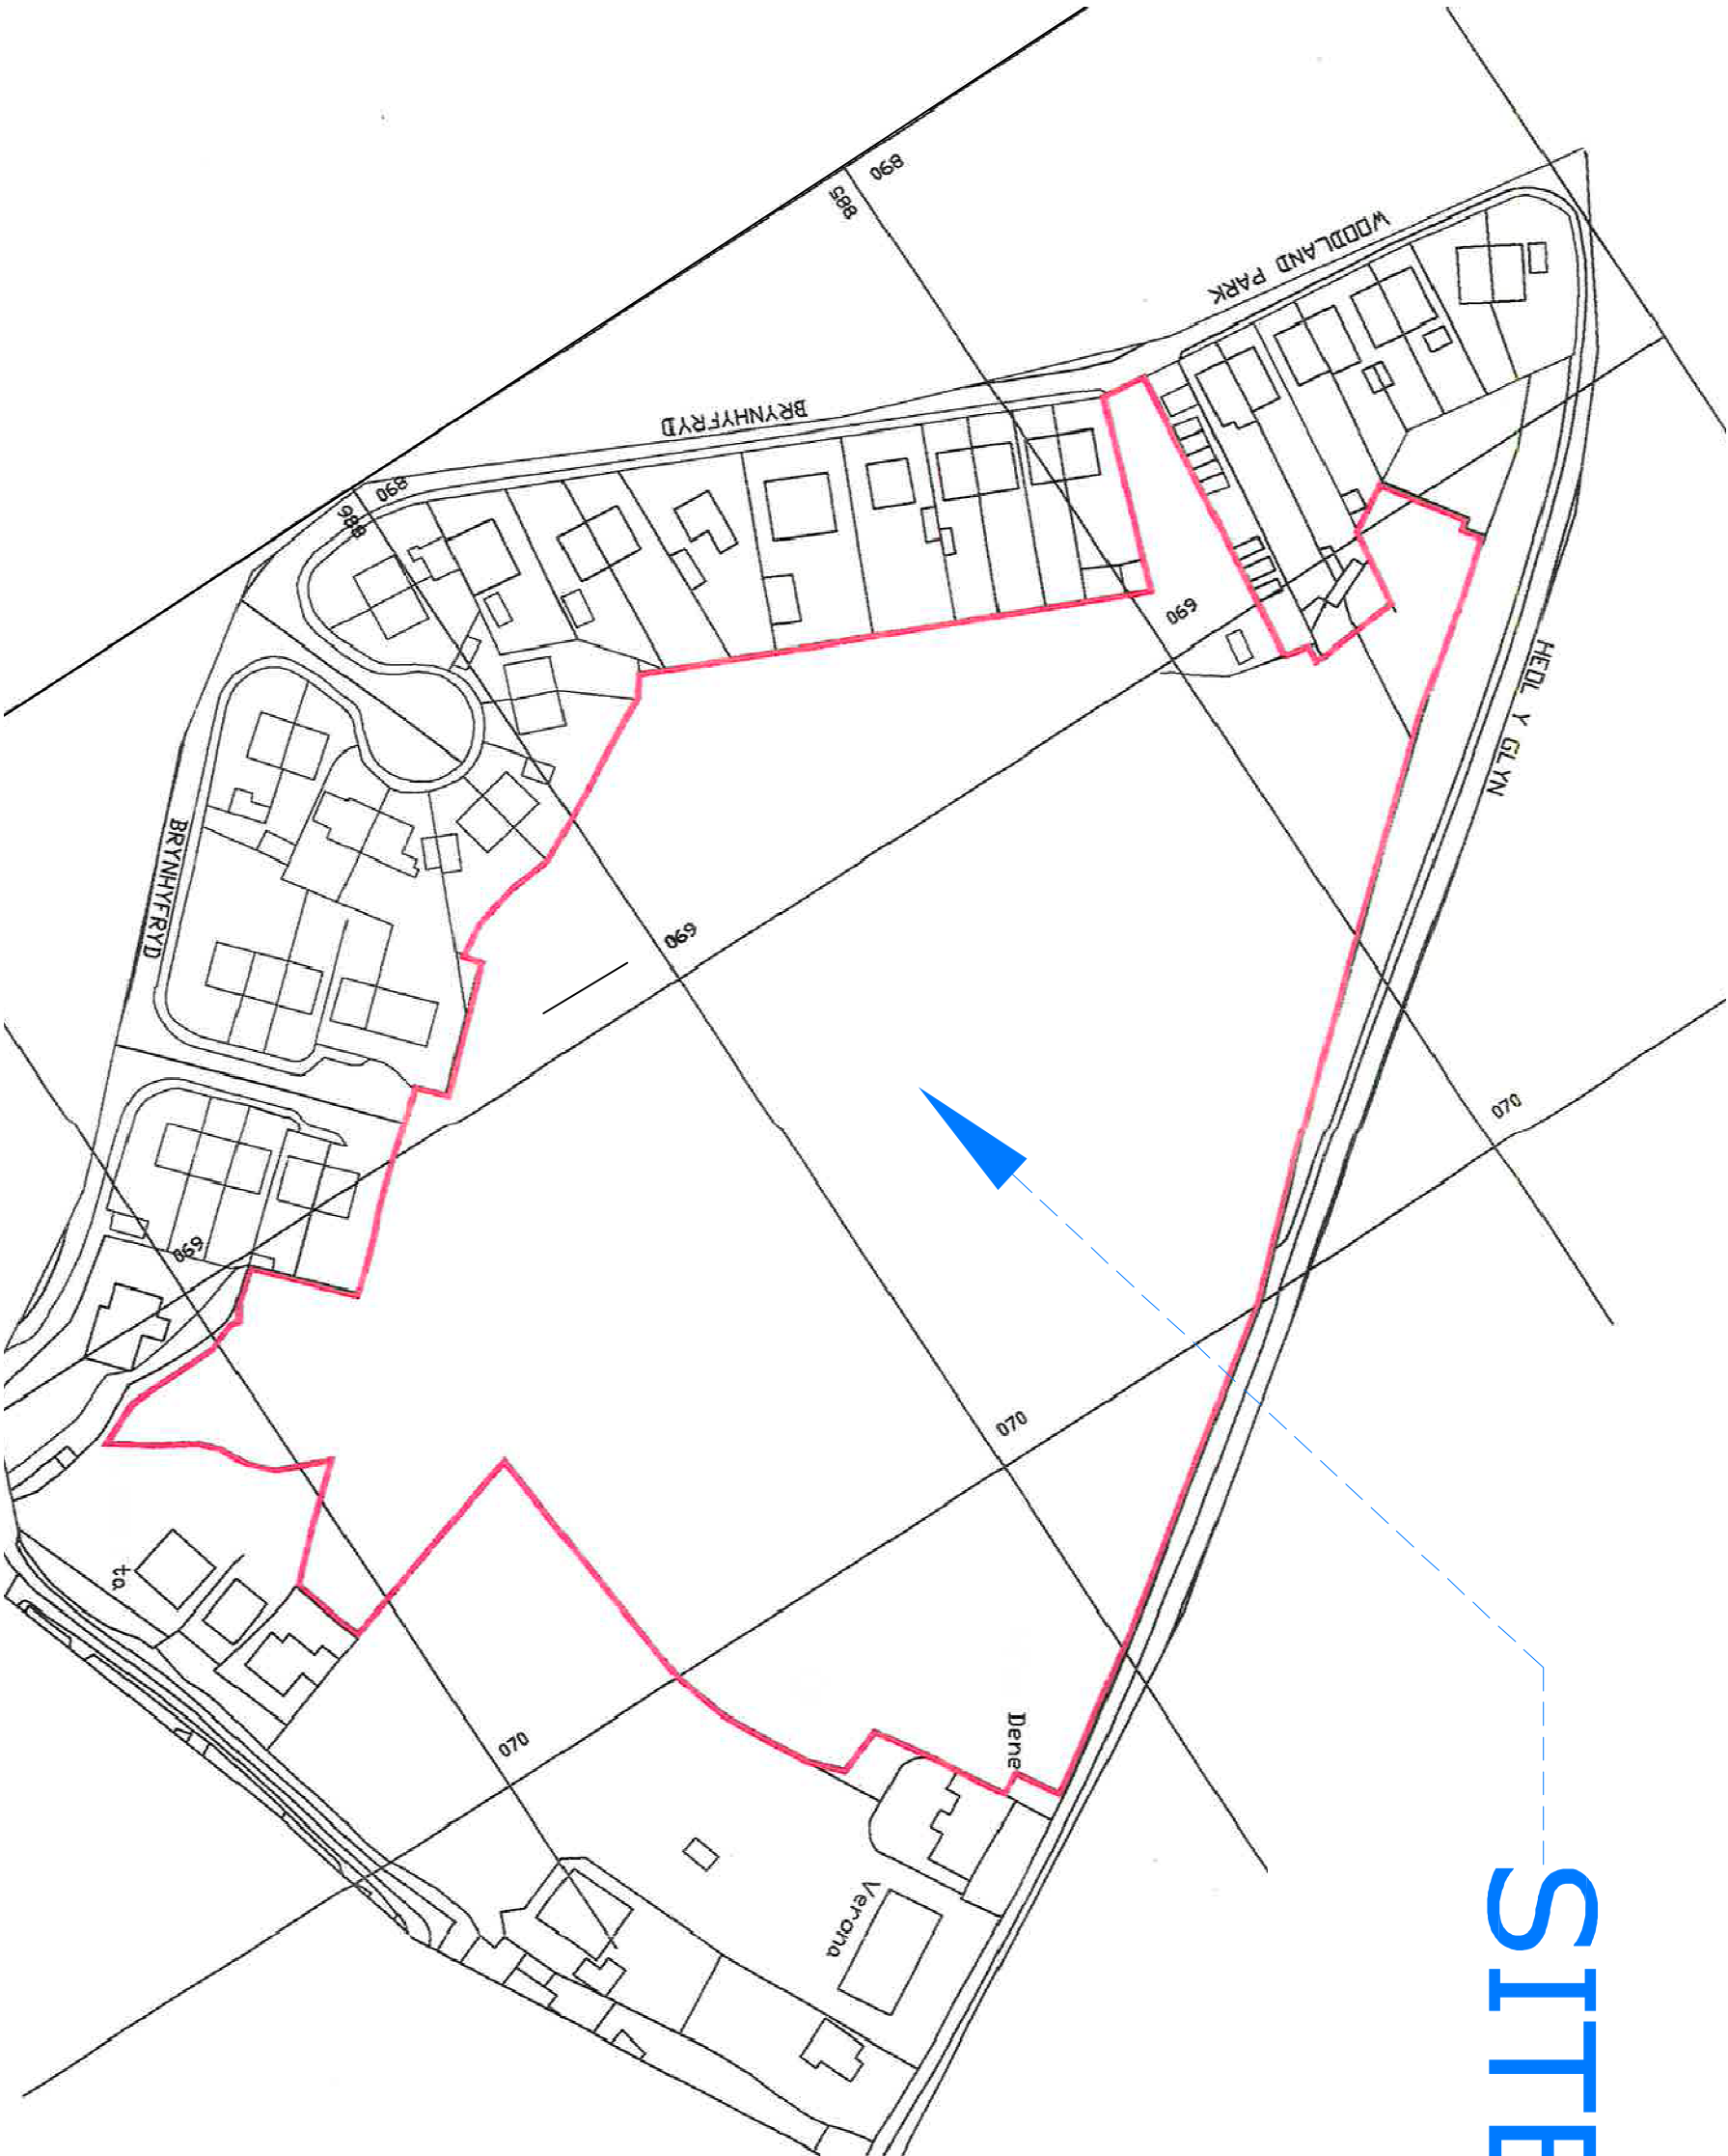

THIS SCHEME IS SUBJECT TO LOCAL PLANNING AND ALL OTHER NECESSARY CONSENTS. ALL DIMENSIONS, SITE LEVELS AND AREAS WHERE GIVEN ARE APPROXIMATE AND SUBJECT TO SITE SURVEY UNLESS STATED OTHERWISE. ALL DIMENSIONS MUST BE CHECKED ON SITE. DO NOT SCALE OFF THIS DRAWING. THIS DRAWING IS THE PROPERTY OF SAURO ARCHITECTURAL DESIGN. RELEVANT CONSULTANTS AND/OR SPECIALISTS DRAWINGS OR DOCUMENTS, SAURO ARCHITECTURAL DESIGN MUST BE NOTIFIED OF ANY VARIATIONS OR DISCREPANCIES BEFORE THE AFFECTED WORK COMMENCES. ALL QUERIES RELATING TO THE DESIGN OR DIMENSIONS, TO BE REWARDED TO THE SAURO ARCHITECTURAL DESIGN. THIS DRAWING IS NOT TO BE REWARDED TO THE STRUCTURAL ENGINEER FOR CARPICATION.

PLANNING

Revision	Description	Date
----------	-------------	------

--	--	--



Client: Enzo's Homes Ltd

Project Title: Land off Heol y Glyn, Glynneath SA11 5AT

Drawing Title: Proposed Site Plan
Planning Boundary

Scale	1:1250	Drawn by	4
Date	10.02.2020	Job No.	E-634
		Drawing No.	LP-01
Revision	*	Checked	*
		Sheet Size	A3

SAURO ARCHITECTURAL DESIGN LTD
9 ELLISTON TERRACE,
CARMARTHEN, SA31 1HA
Tel: (01267) 233 684
Email: design@sauro.co.uk
© Drawing Copyright Sauro Architectural Design Ltd