




Existing Front Elevation
Scale 1:100



Existing Rear Elevation
Scale 1:100



Existing Side Elevation
Scale 1:100

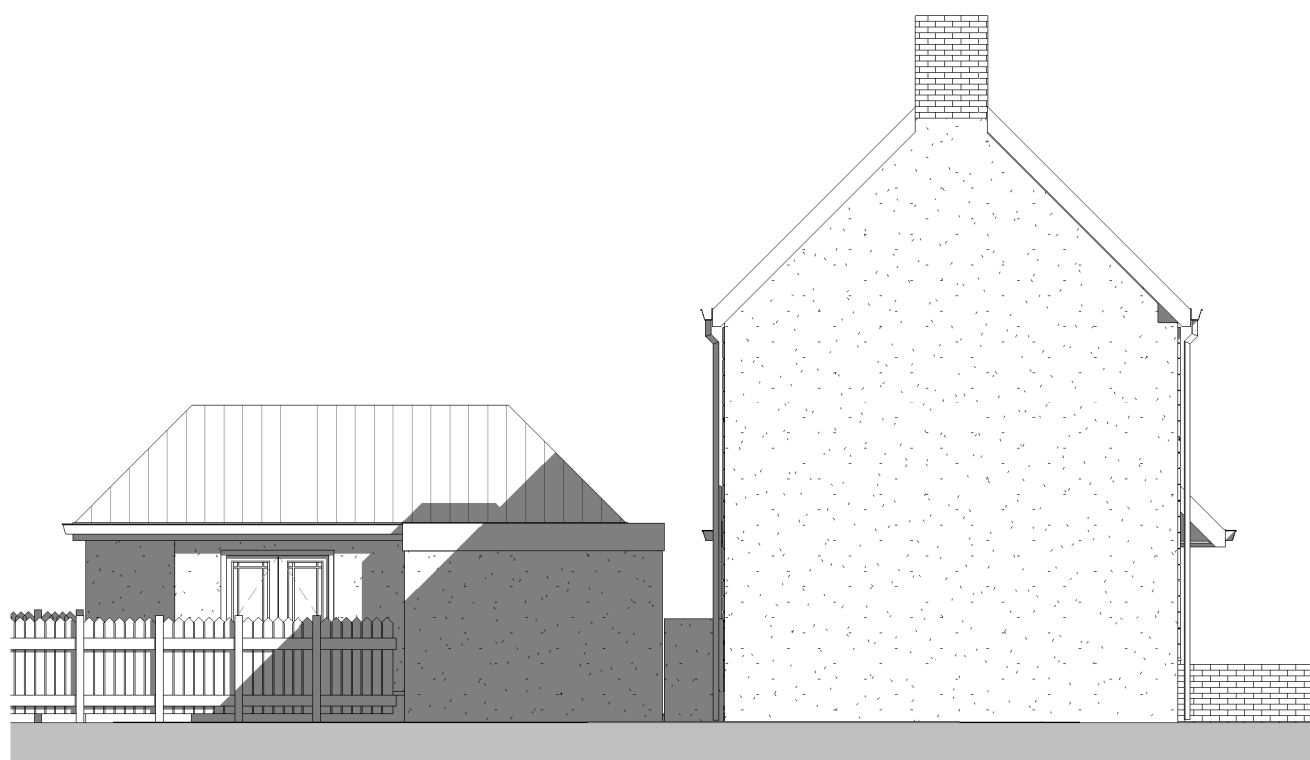

Existing Side Elevation (from No.18)
Scale 1:100



Rear 3D View




Proposed Front Elevation
Scale 1:100




Proposed Rear Elevation
Scale 1:100




Proposed Side Elevation
Scale 1:100

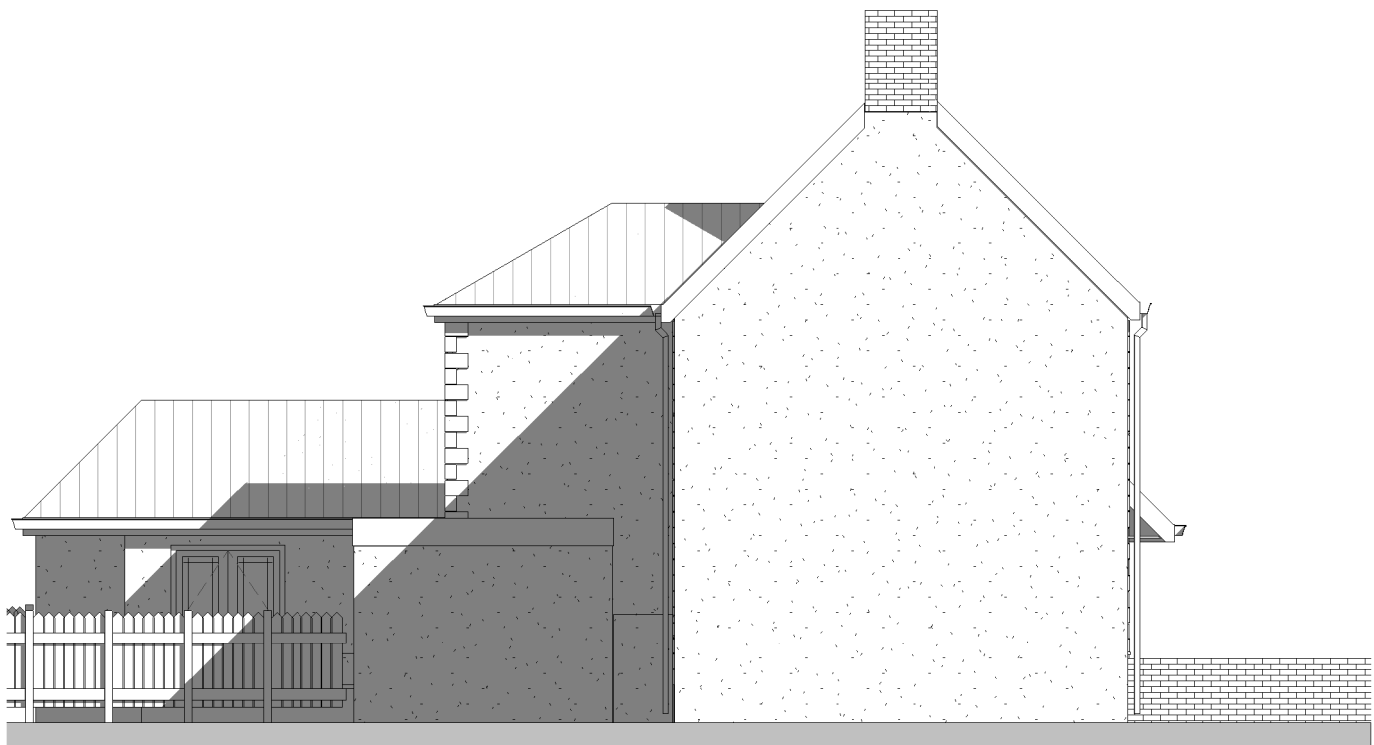


Proposed Side Elevation (from No.18)
Scale 1:100

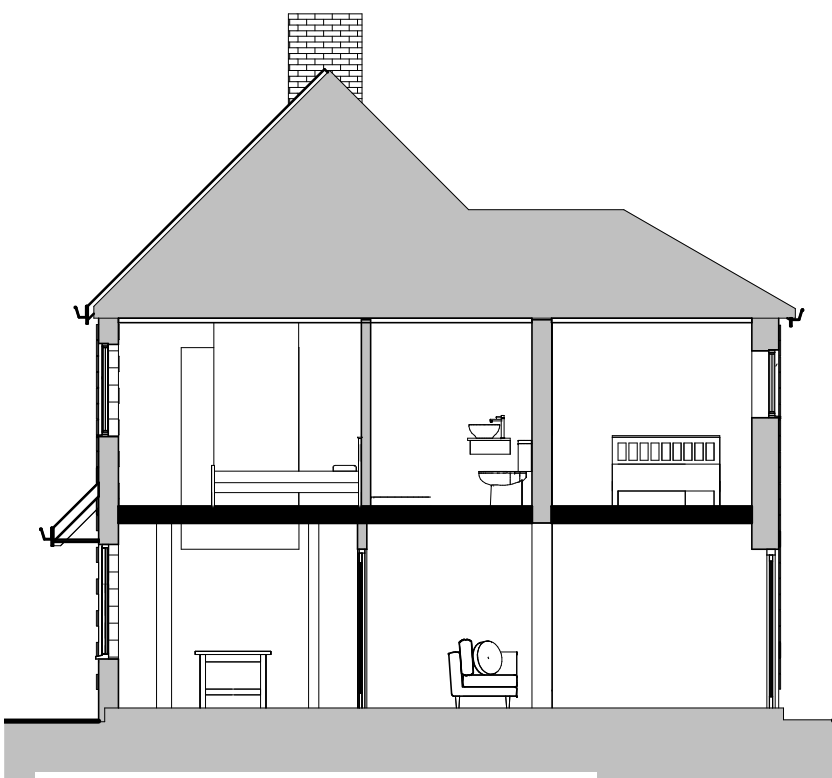


Proposed Section A-A
Scale 1:100

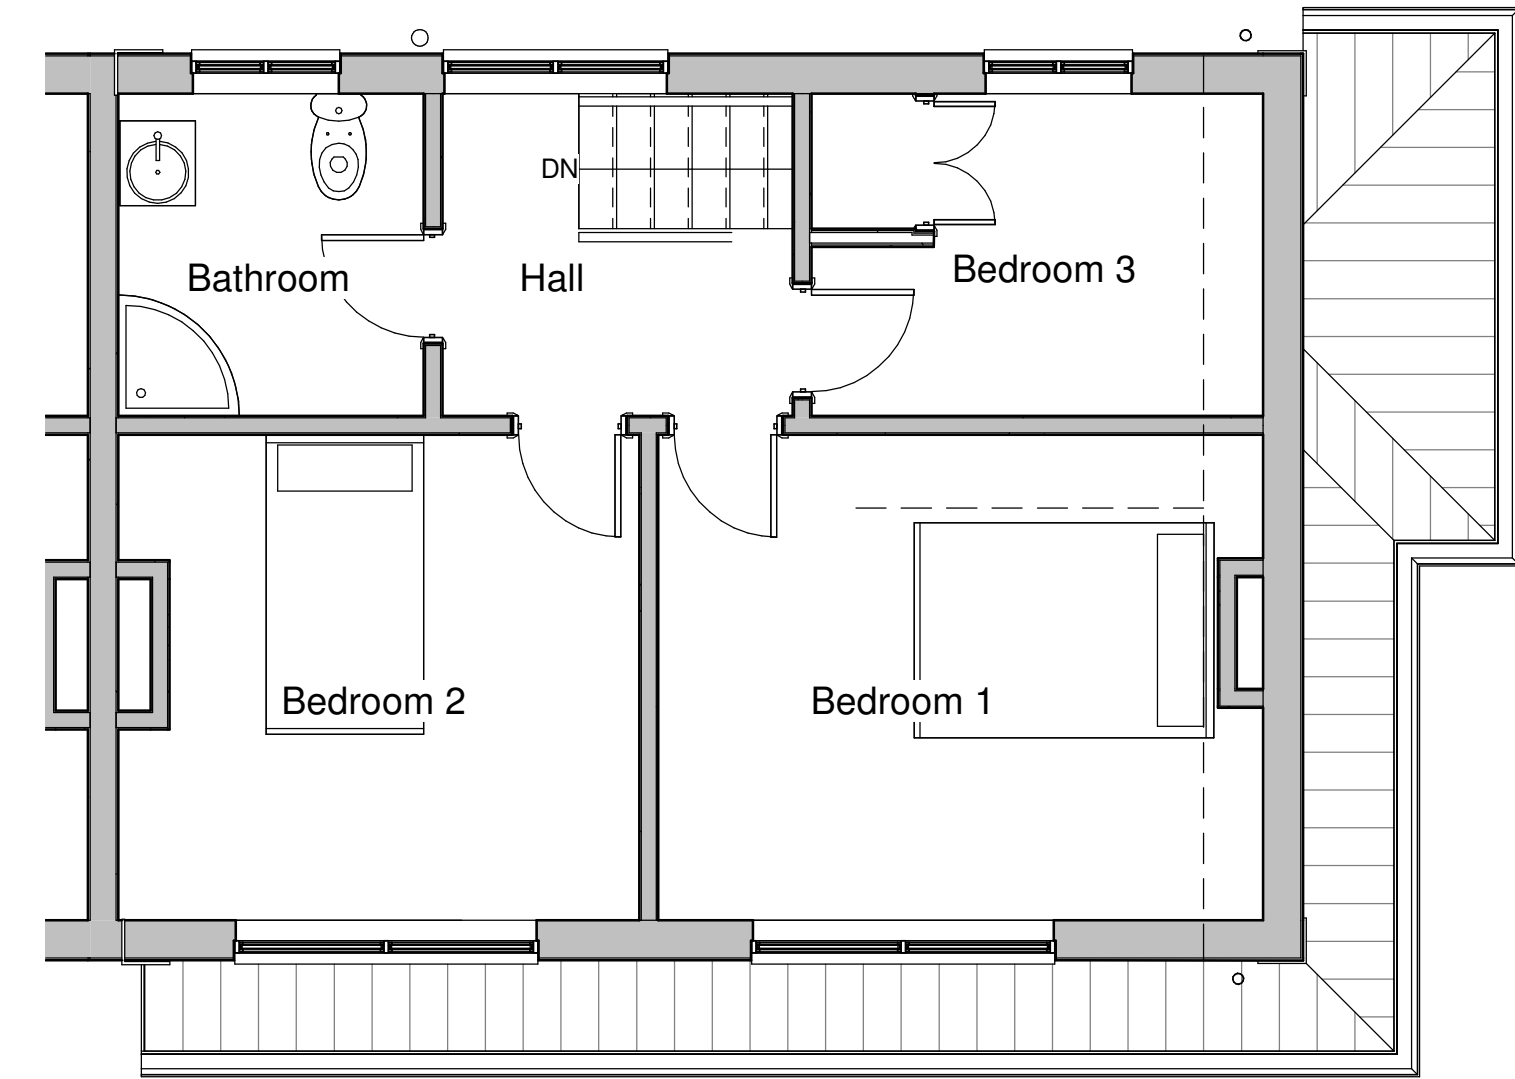

Existing First Floor
Scale 1:50

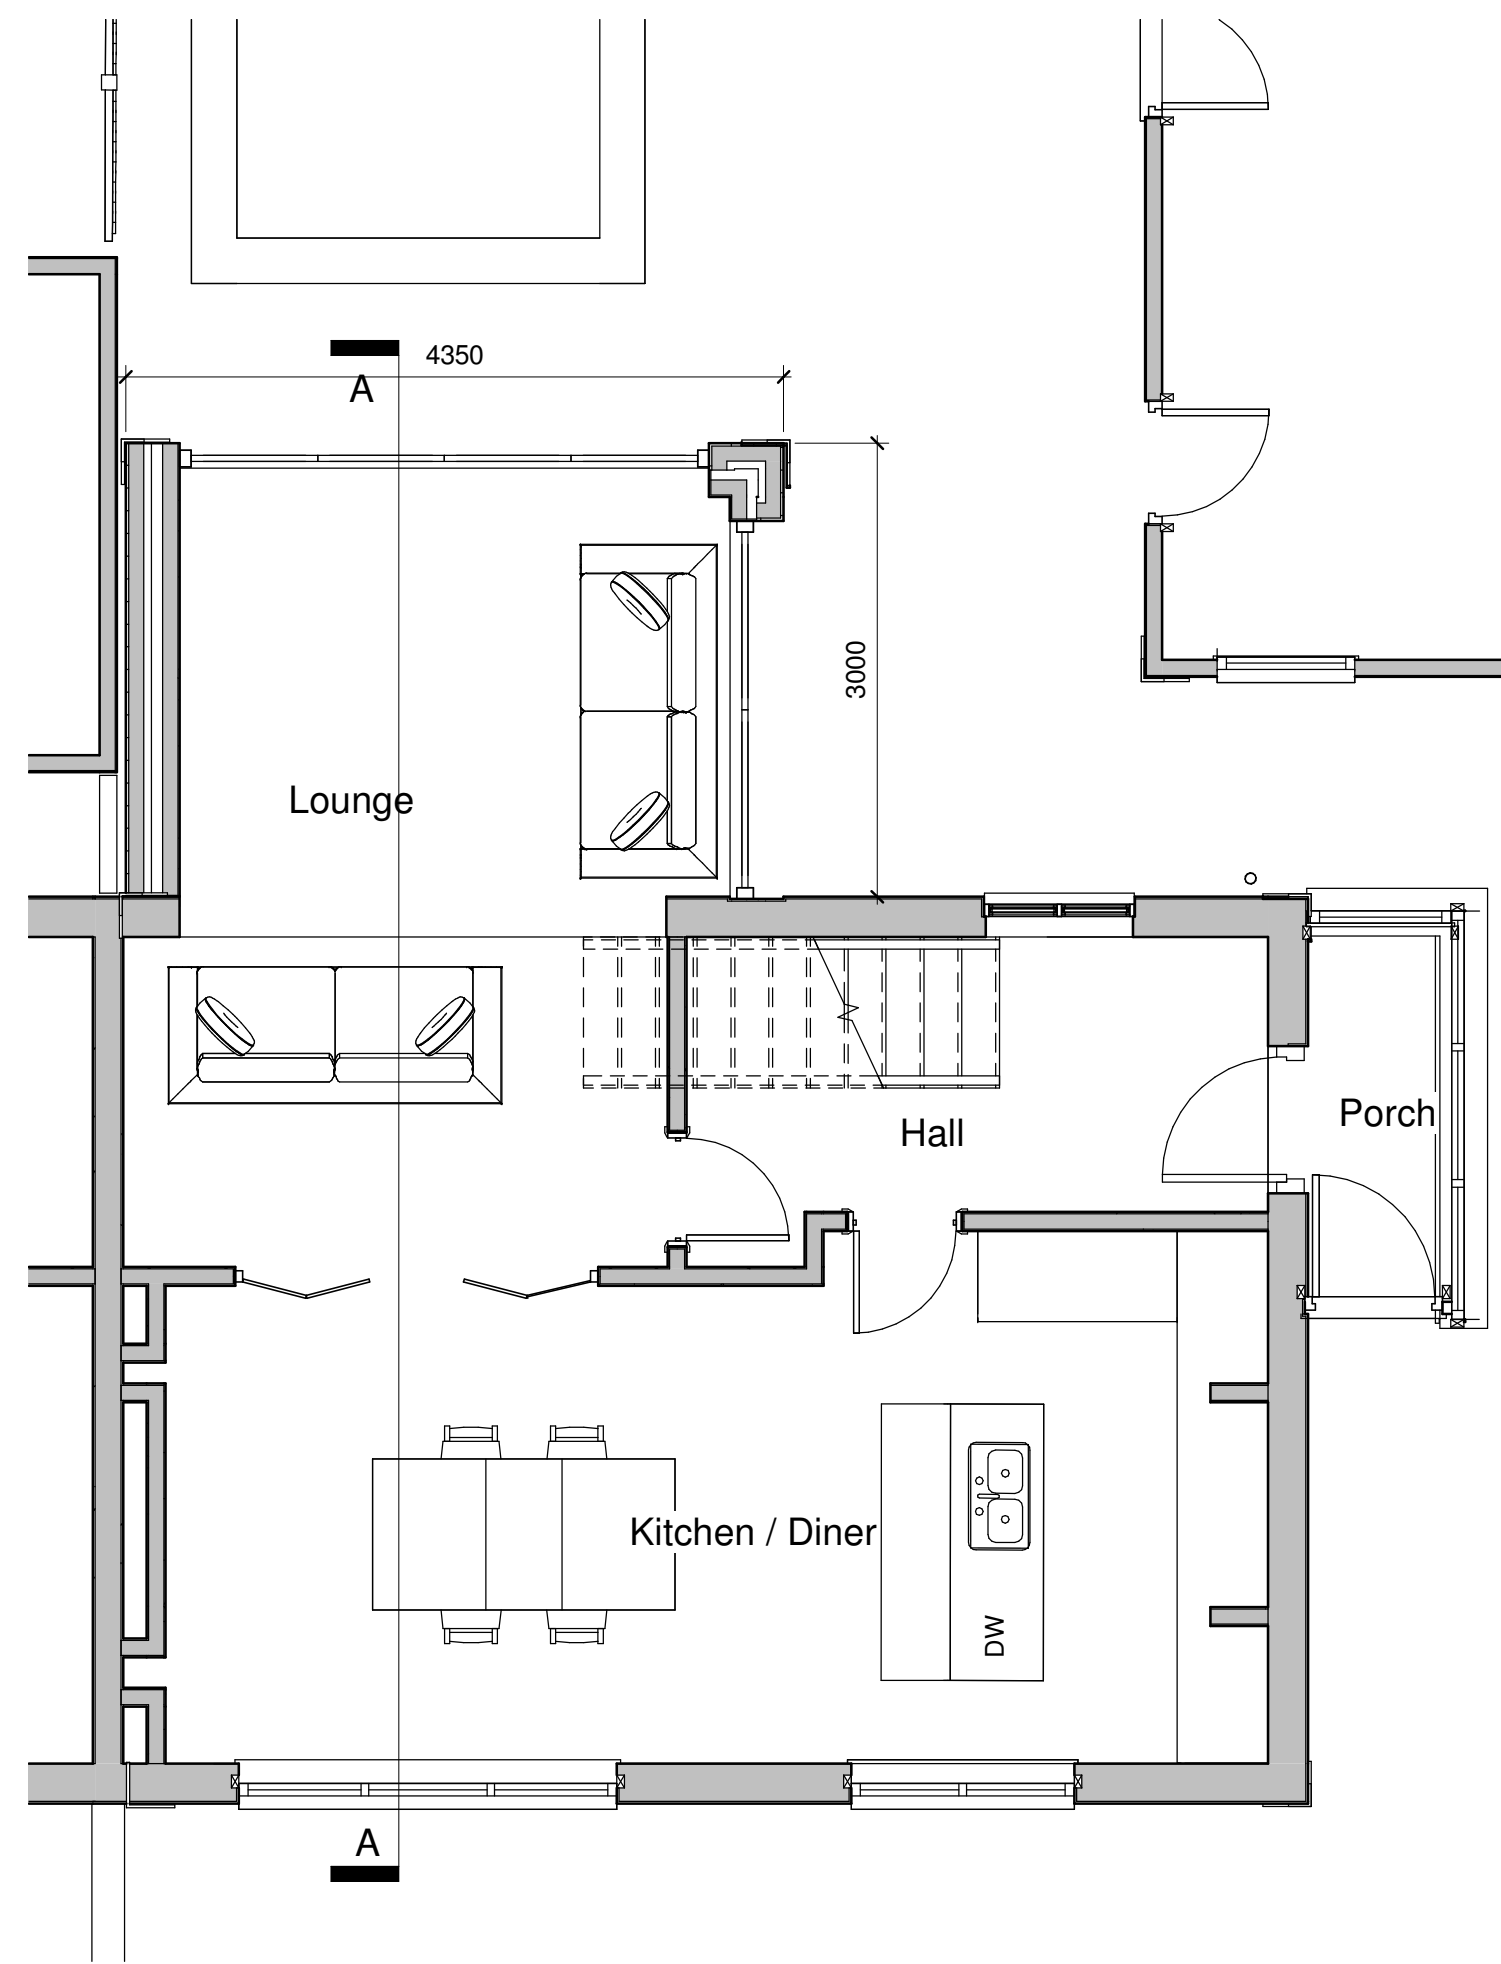



Proposed Ground Floor
Scale 1:50

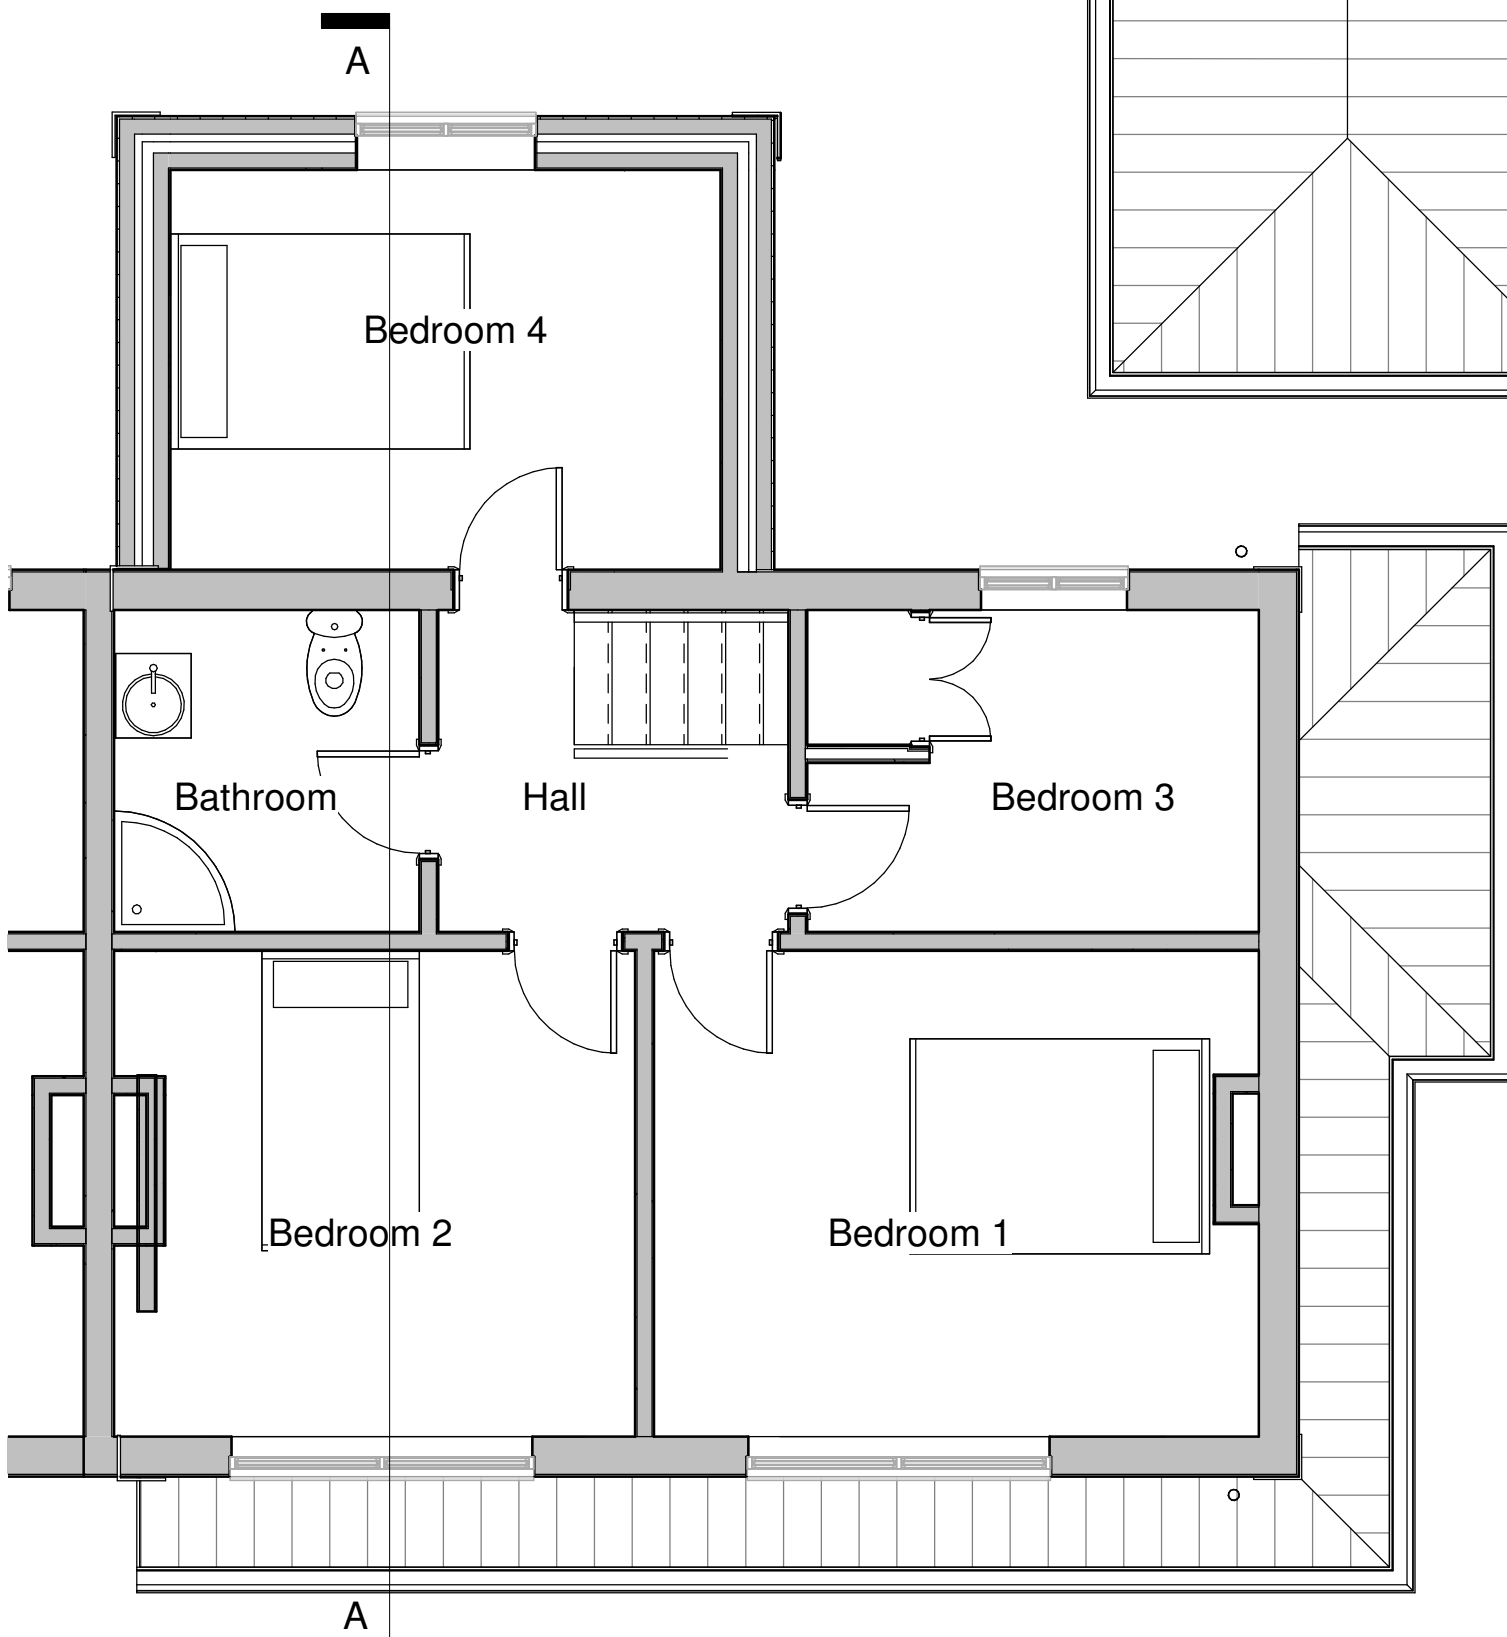


Proposed First Floor
Scale 1:50

MATERIALS

Roof - Concrete to match existing.
Rainwater goods - Brown upvc.
Walls - Render to match.
Windows and External doors - Brown uPVC.
Fascias and Barge Boards - Brown uPVC.

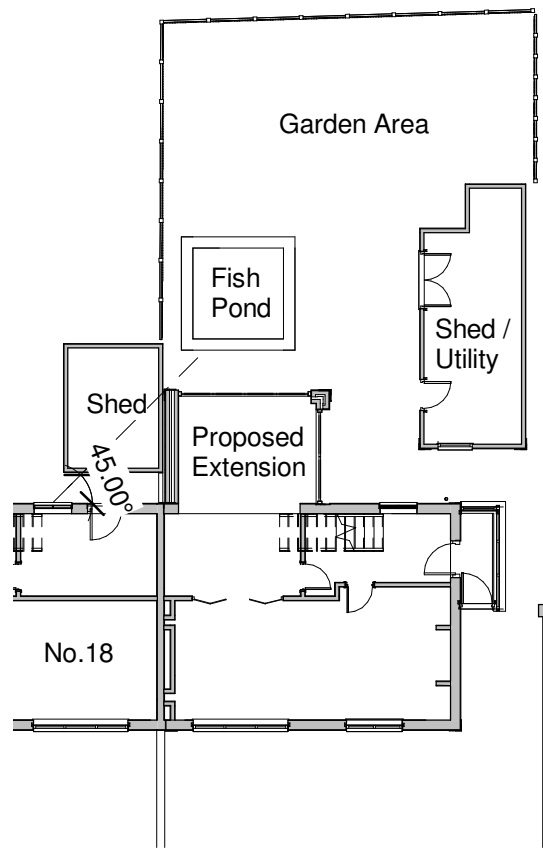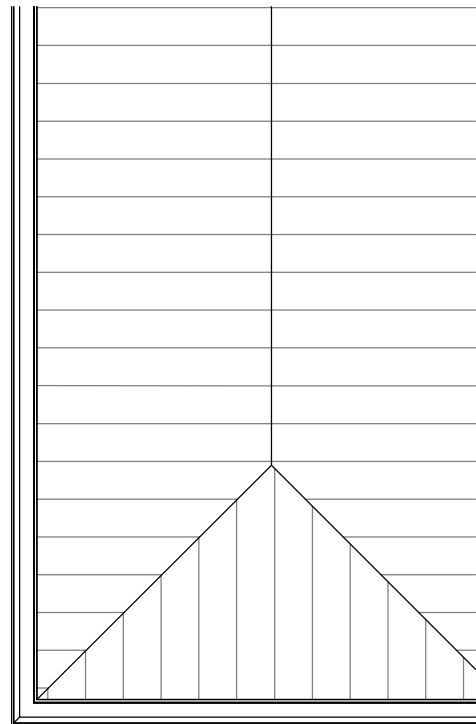

Proposed Block Plan
Scale 1:200

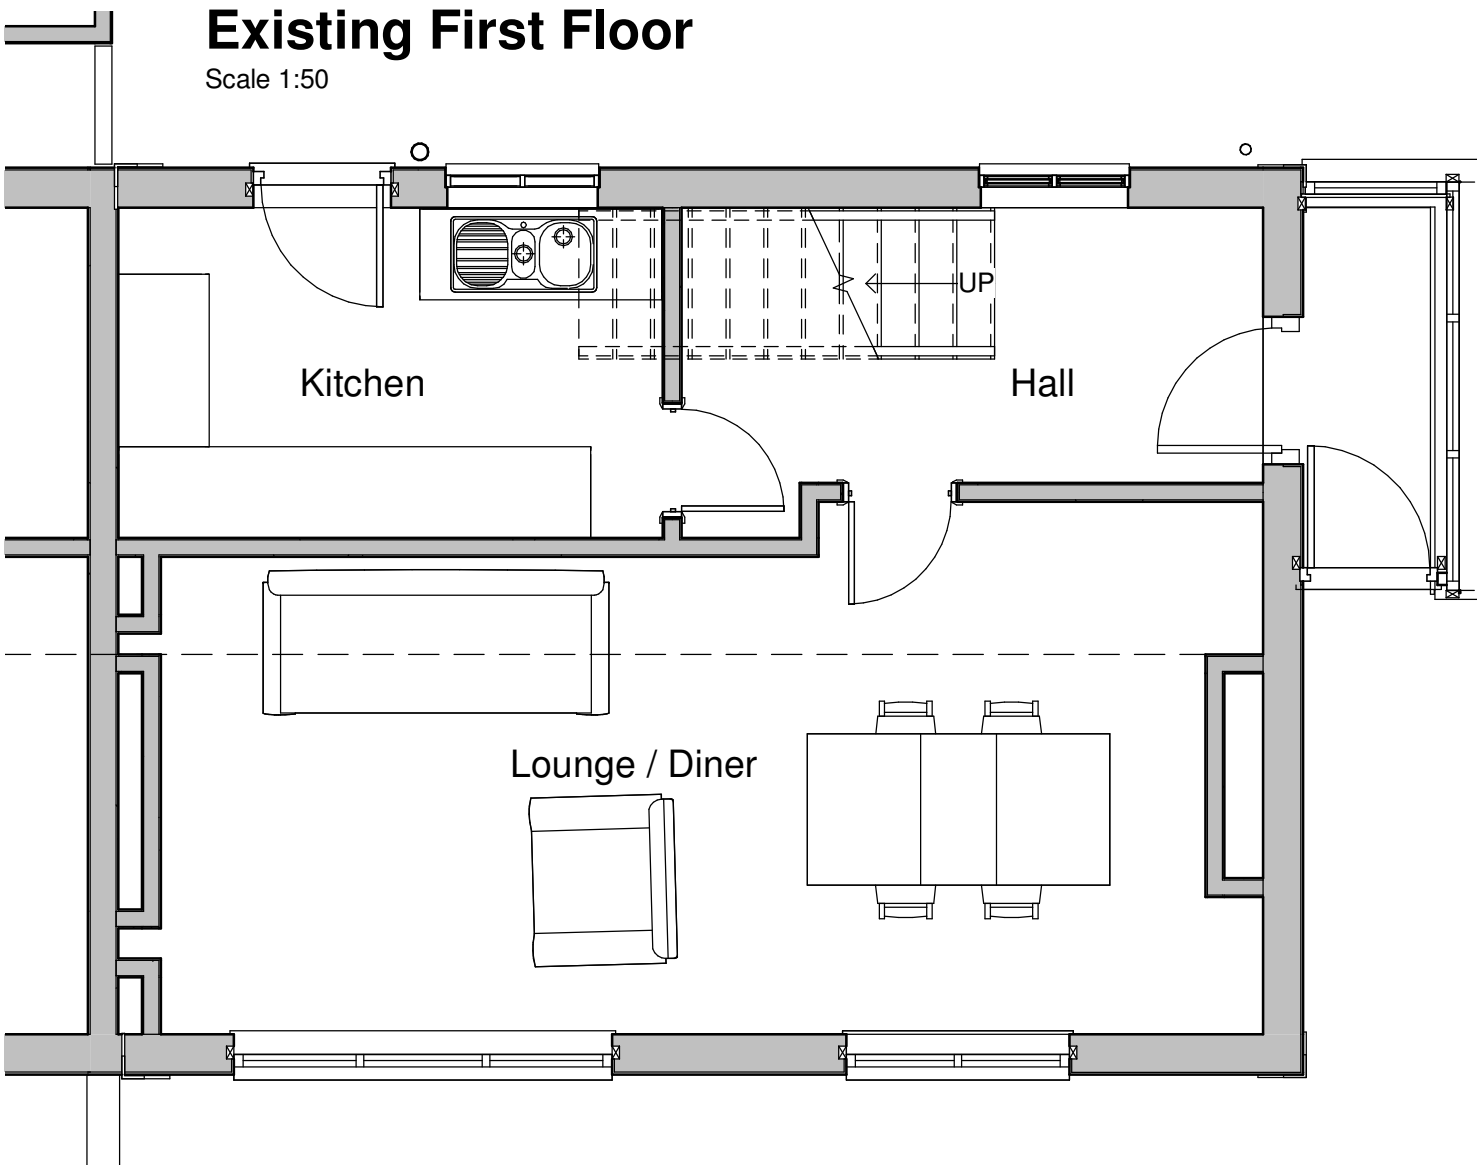

Existing Ground Floor
Scale 1:50

PROJECT		
PROPOSED REAR EXTENSION TO 19 BRYNHIFYRD ROAD, MARGAM SA13 2DF		
TITLE		
Existing and Proposed Details		
CLIENT		
DRAWN BY Author	CHECKED BY Checker	DATE 05/04/18
SCALE (@ A1) As indicated		PROJECT NUMBER Project Number
DRAWING NUMBER 300-02		REV A