




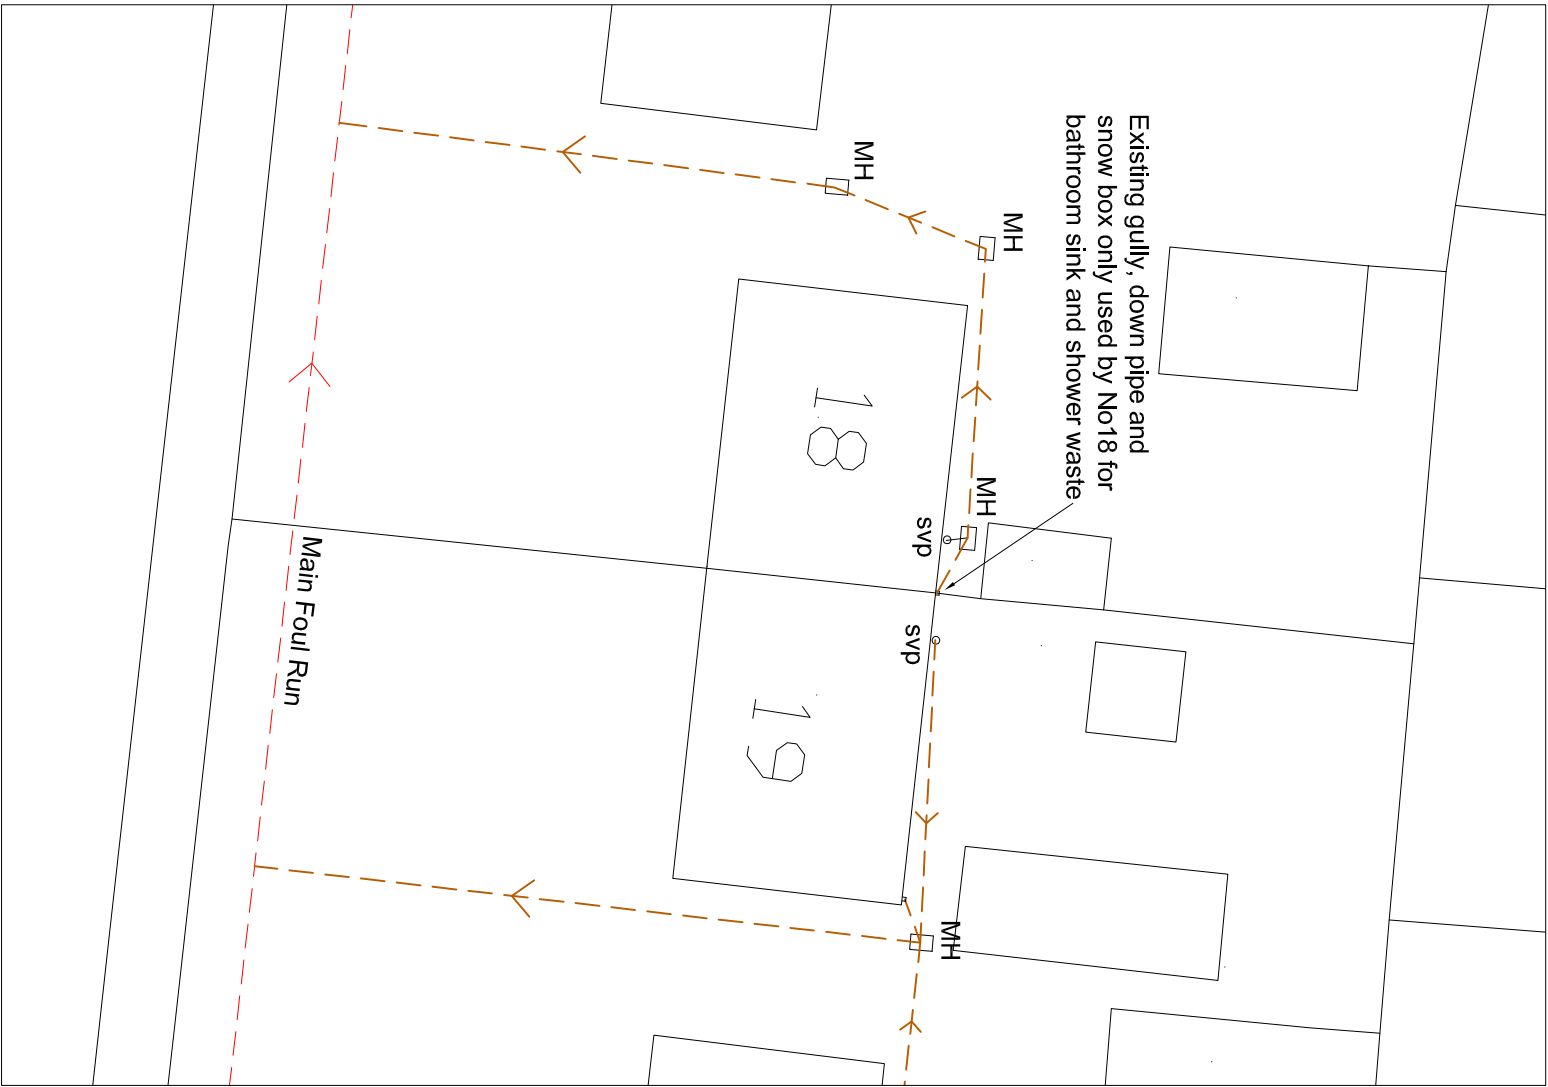

Existing Drainage layout

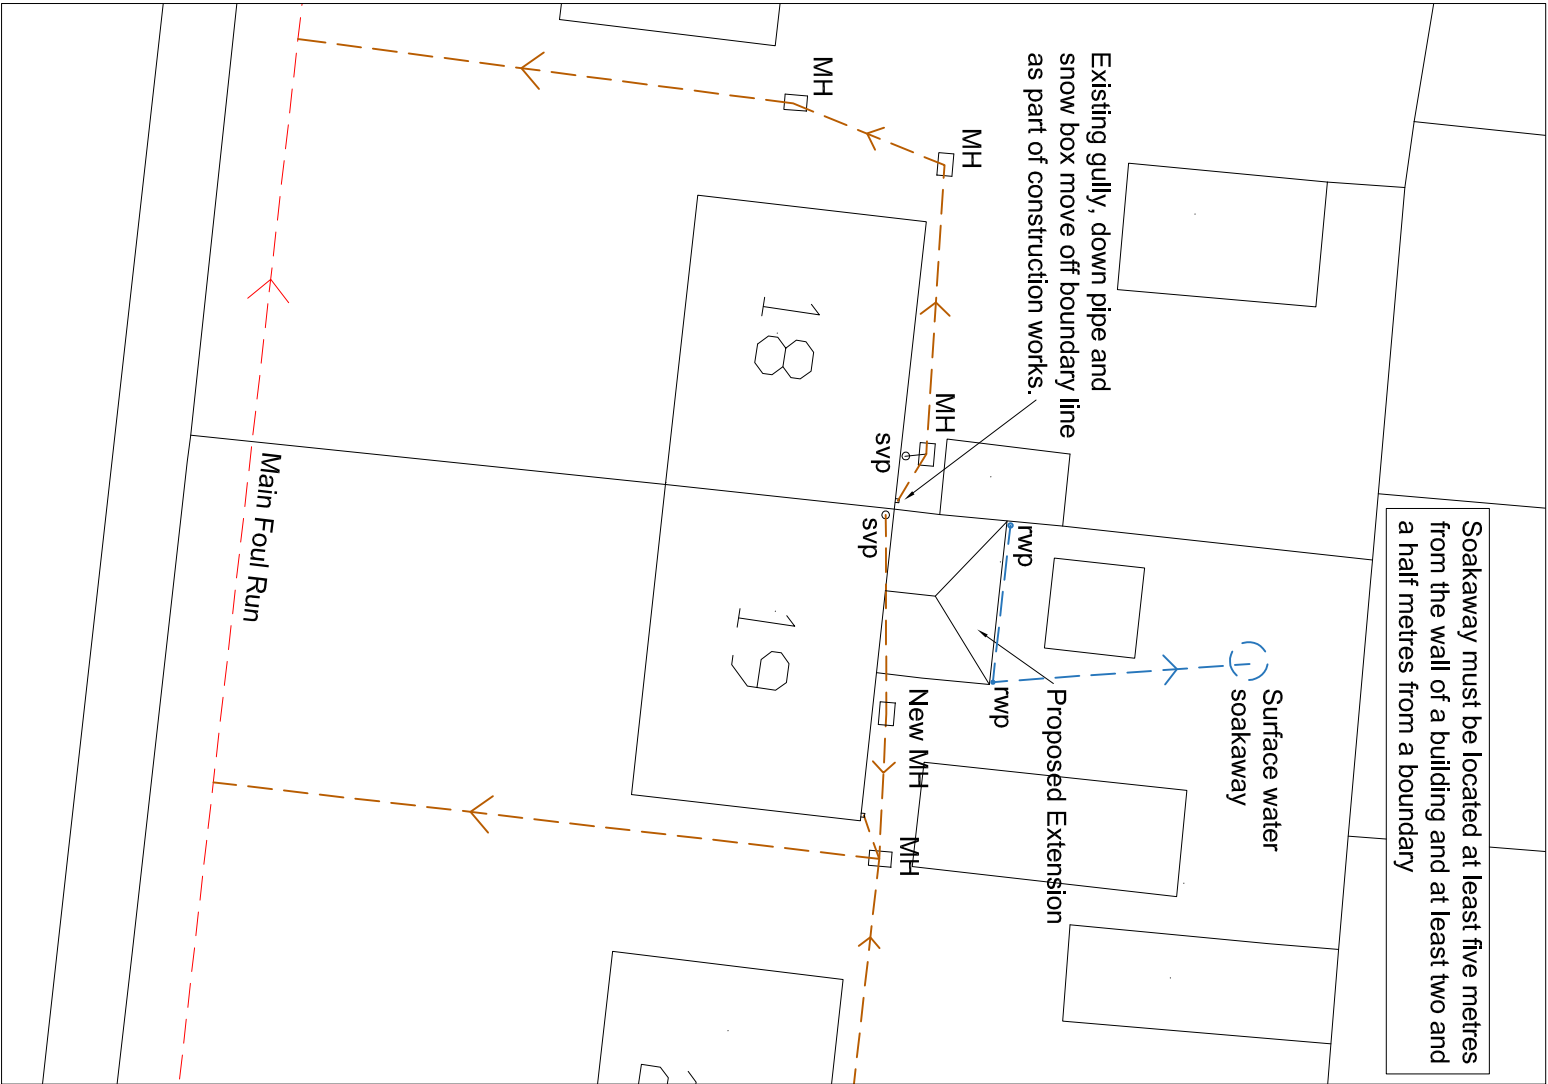

Proposed Drainage layout

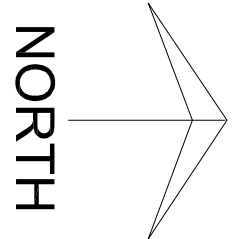

PROJECT		CLIENT	
PROPOSED REAR EXTENSION TO 19 BRYNHAFRYD ROAD, MARGAM, SA13 2DF			
SHEET			
Existing and Proposed drainage layout			
Date	Project Number	Scale (@ A3)	REV
		1 : 200	
Drawn by Author	DRAWING NUMBER		
Checked by	300-03		
Checker			