


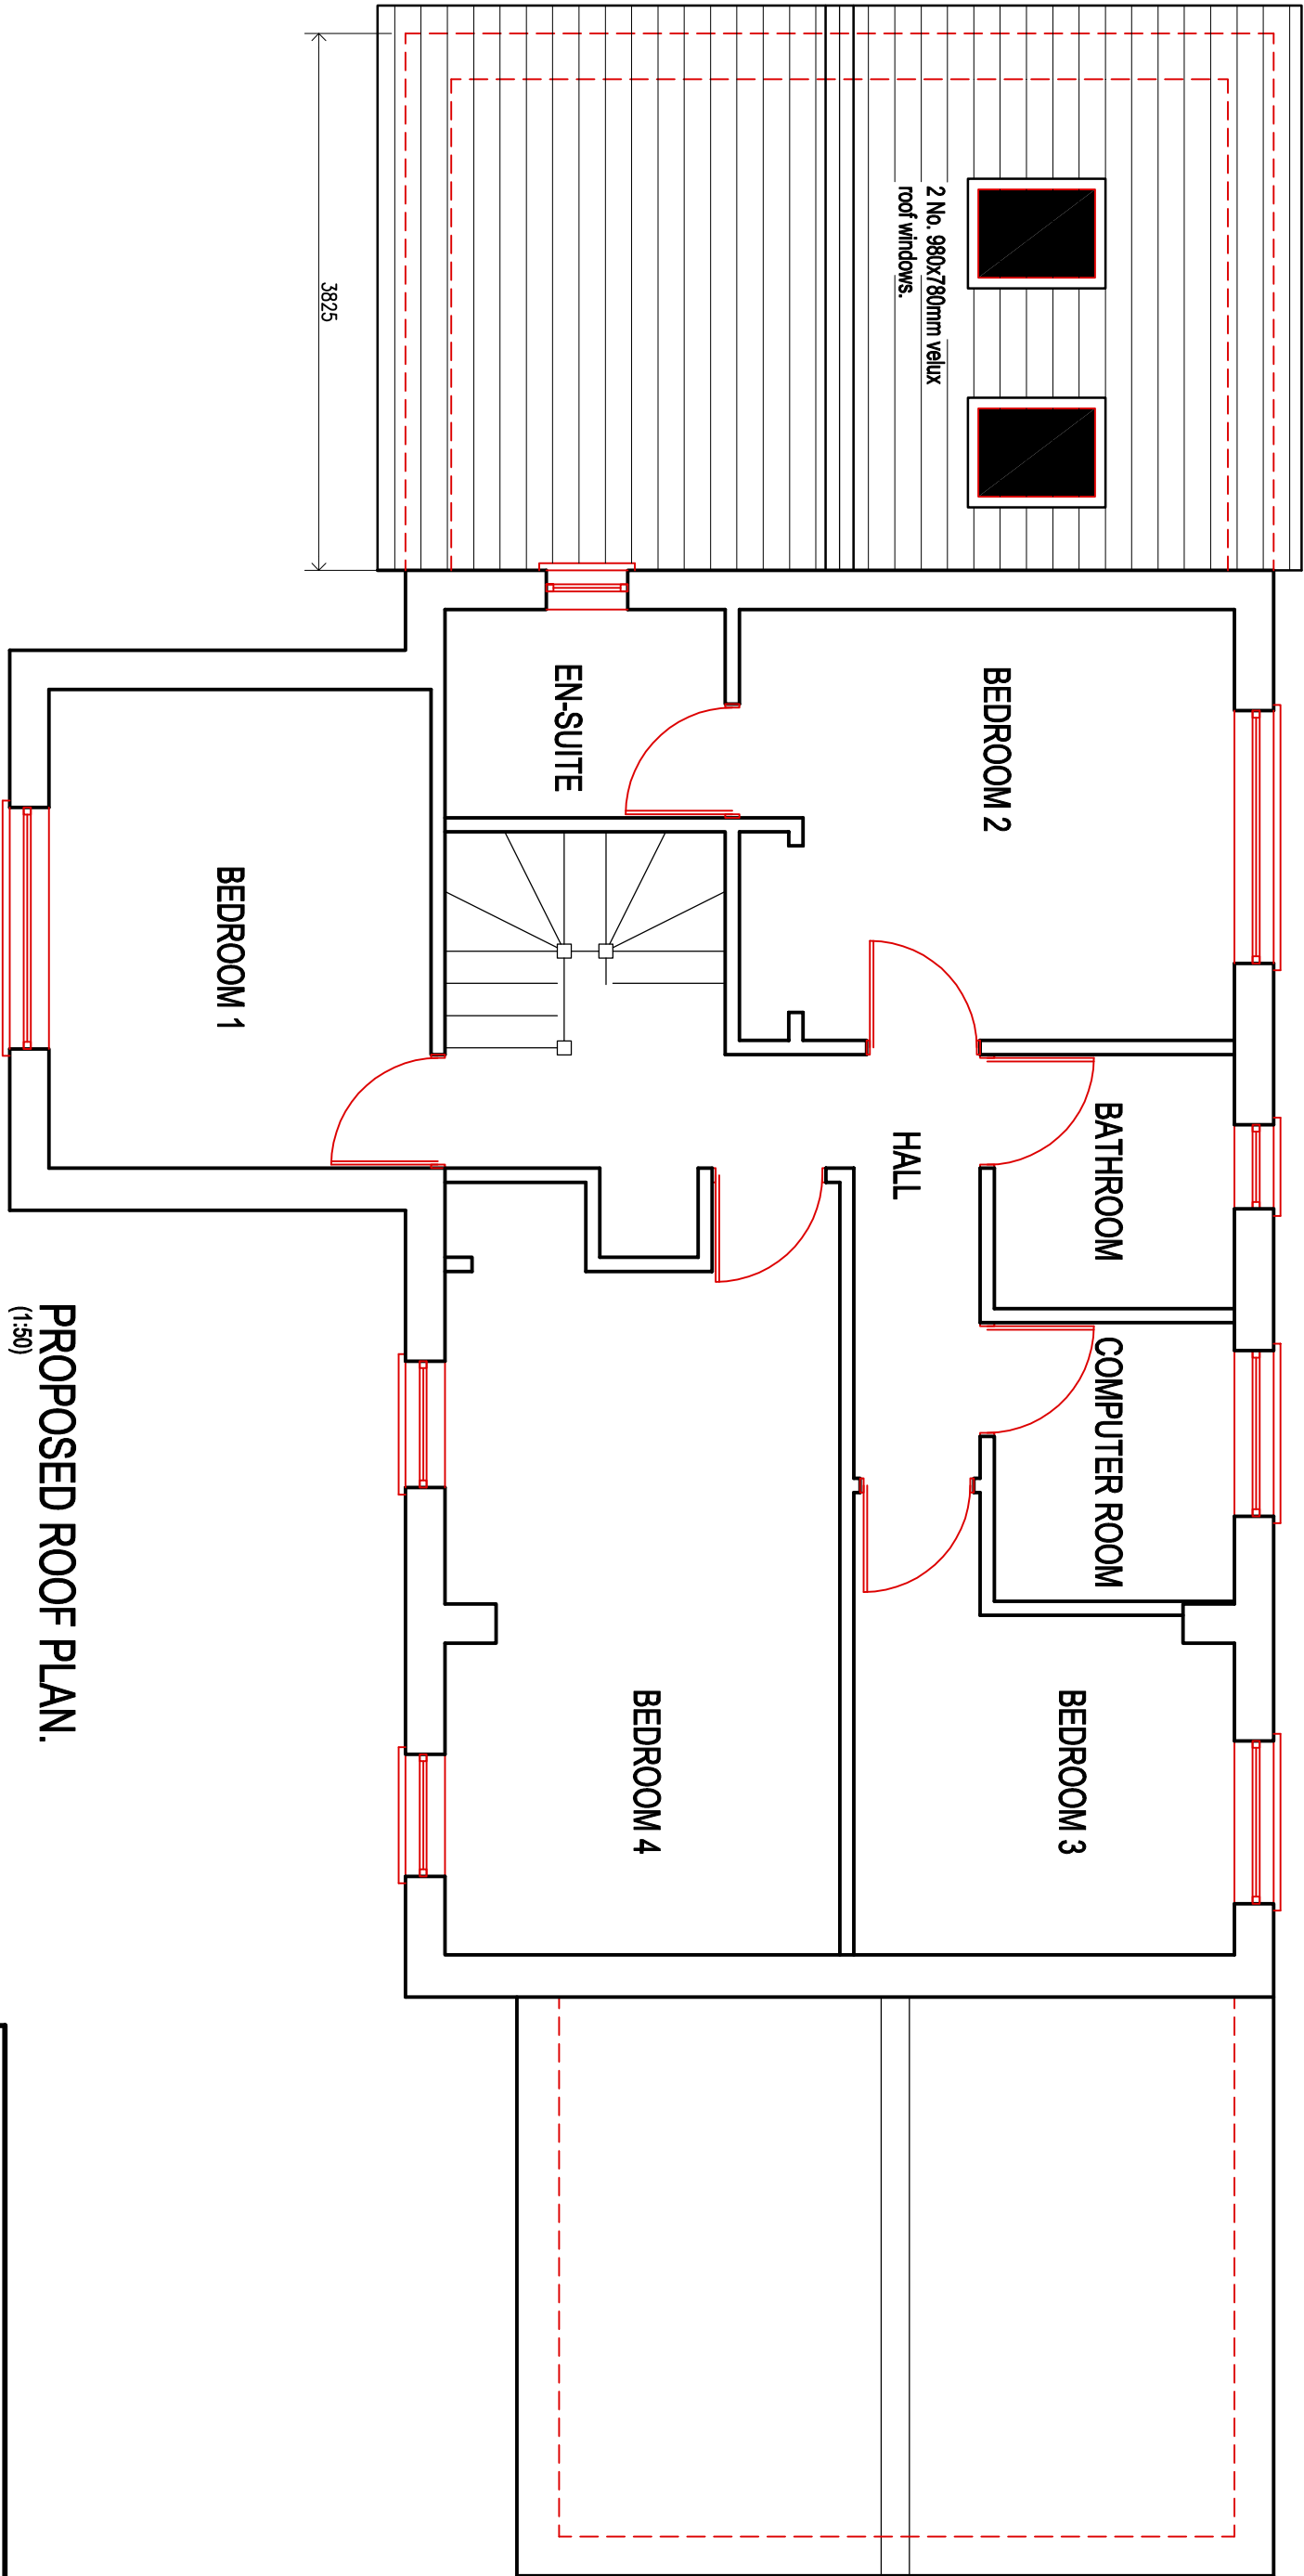

CLIENT		
MR & MRS MIKE SAUNDERS		
job title	PROPOSED SINGLE STOREY SIDE EXTENSION @ 13 TIR CELYN. MARGAM VILLAGE SA13 2UZ	
drawing title	PROPOSED ROOF PLAN.	
job No:	drawing No:	scales:
19.93	05	1:50