





Reproduced from an Ordnance Survey map with the permission of the
Controller of Her Majesty's Stationary Office.
©Crown Copyright. All rights reserved.

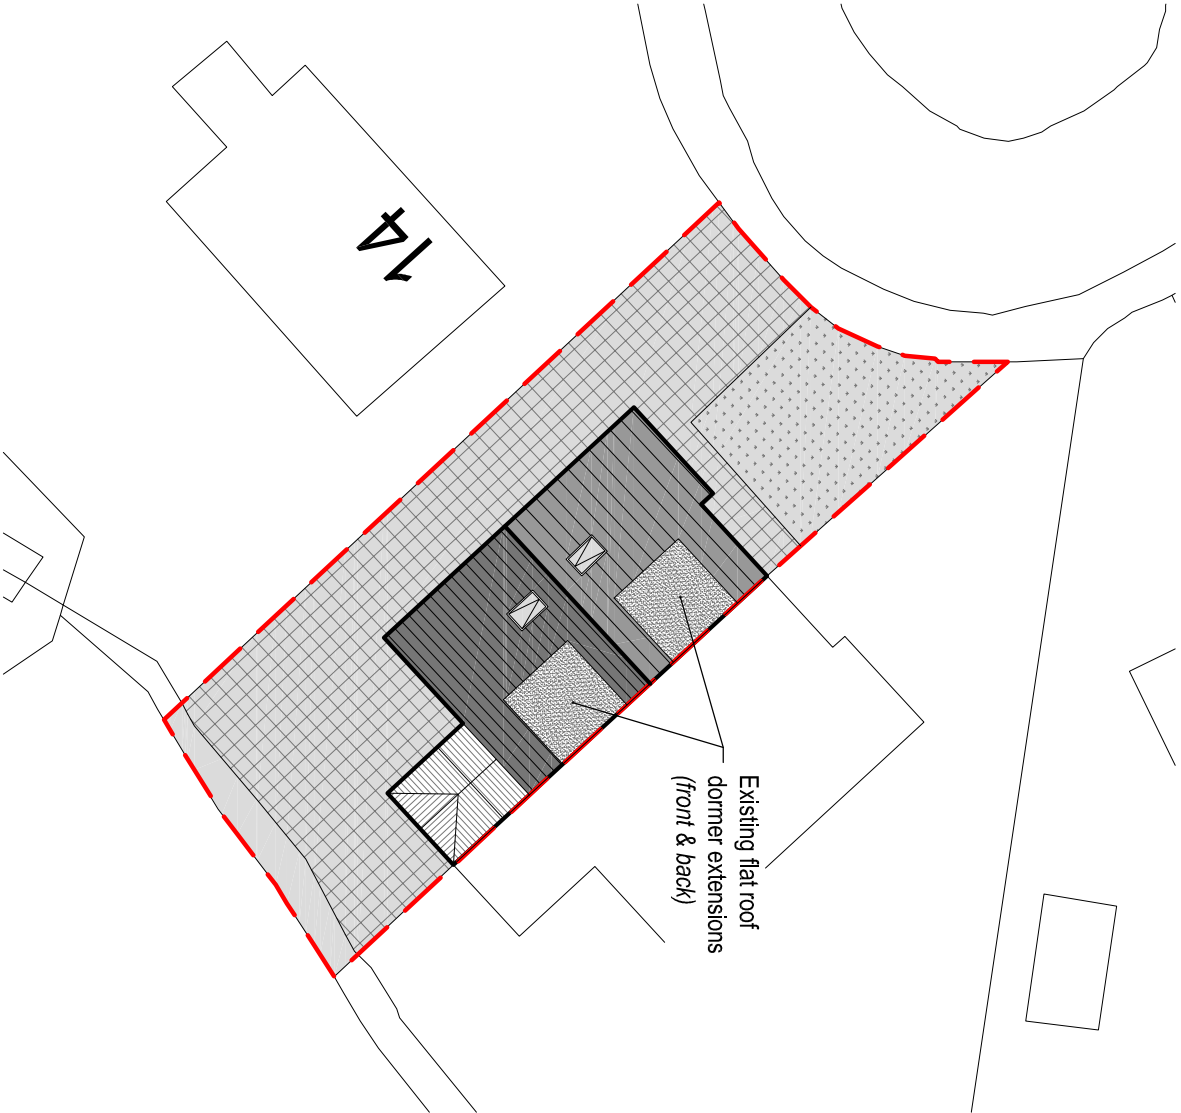

EXISTING SITE PLAN
Scale 1:250



Reproduced from an Ordnance Survey map with the permission of the
Controller of Her Majesty's Stationary Office.
©Crown Copyright. All rights reserved.

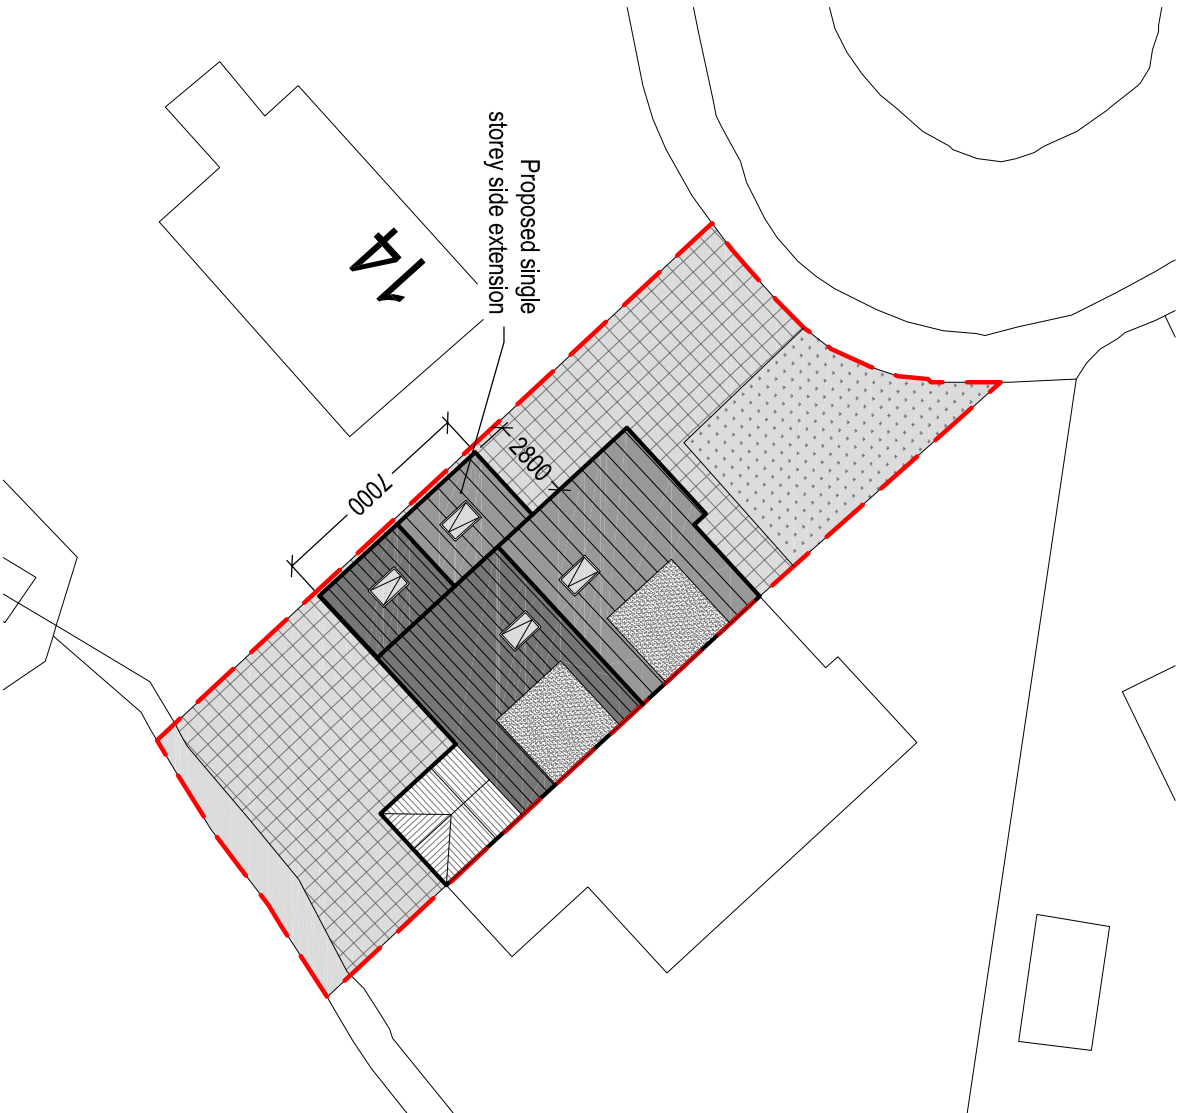

PROPOSED SITE PLAN
Scale 1:250

Client:
Mrs. H. Hagley

Project Title:

PROPOSED SINGLE STOREY
SIDE EXTENSION
(inc. internal reconfiguration)

15 Waun Penlan
Rhydyfro
SA8 3BR

General Notes:
1. Do not scale from this drawing. Take figures wherever only.
2. Dimensions are in millimetres unless otherwise stated.

Drawing Issue:

PLANNING

Drawing Title:

EXISTING & PROPOSED SITE PLANS

Drawing No:	002	Revision:	
-------------	-----	-----------	--

Date:	16-02-2020	Revised:	
-------	------------	----------	--

Scale(s):	1:250	Paper Size:	A3
-----------	-------	-------------	----



Cwm Planning & Design Ltd.
(architectural and Draughting Services)