



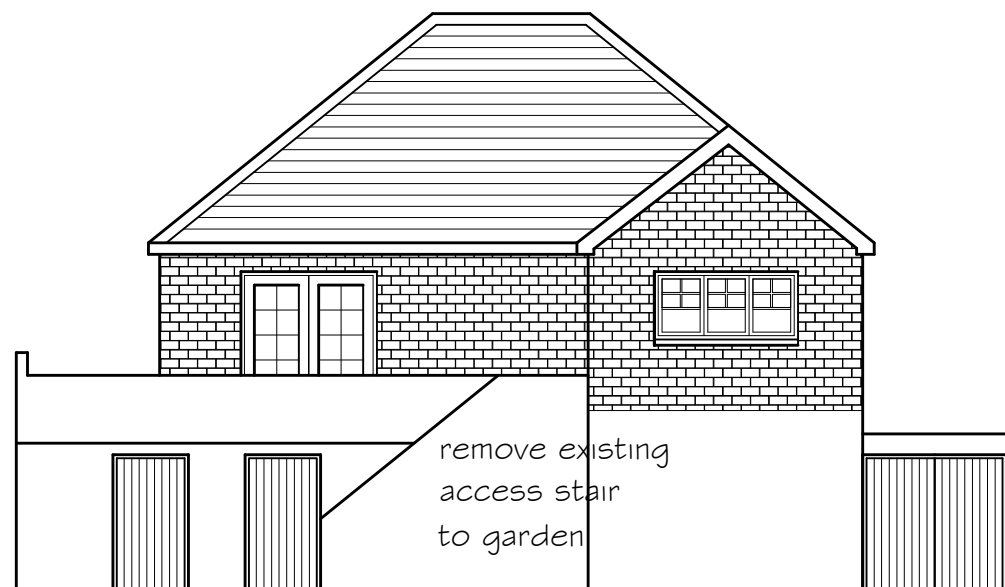


Existing Rear Elevation

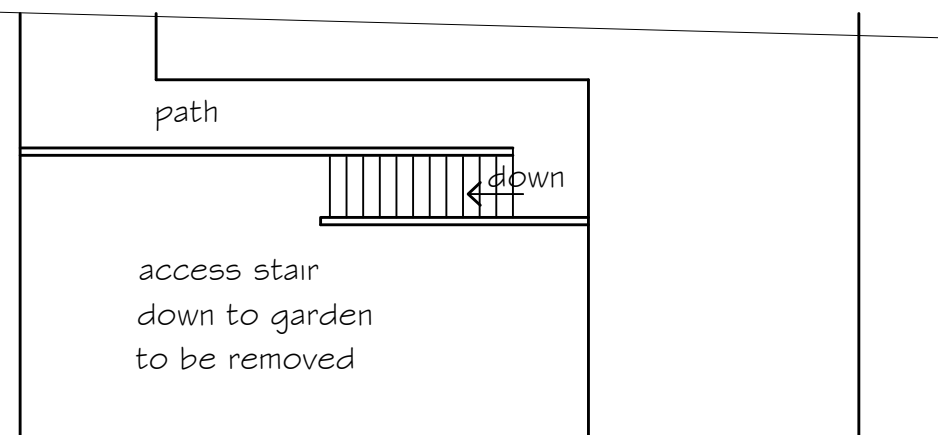


existing plan


GENERAL NOTES
THE DESIGN AND CONSTRUCTION OF THE BUILDING WORKS
AND ALL SERVICES WILL BE CARRIED OUT TO SATISFY THE
REQUIREMENTS SET OUT IN LATEST STATUTORY BUILDING
REGULATIONS AND TO THE APPROVAL OF THE APPOINTED
BUILDING INSPECTOR

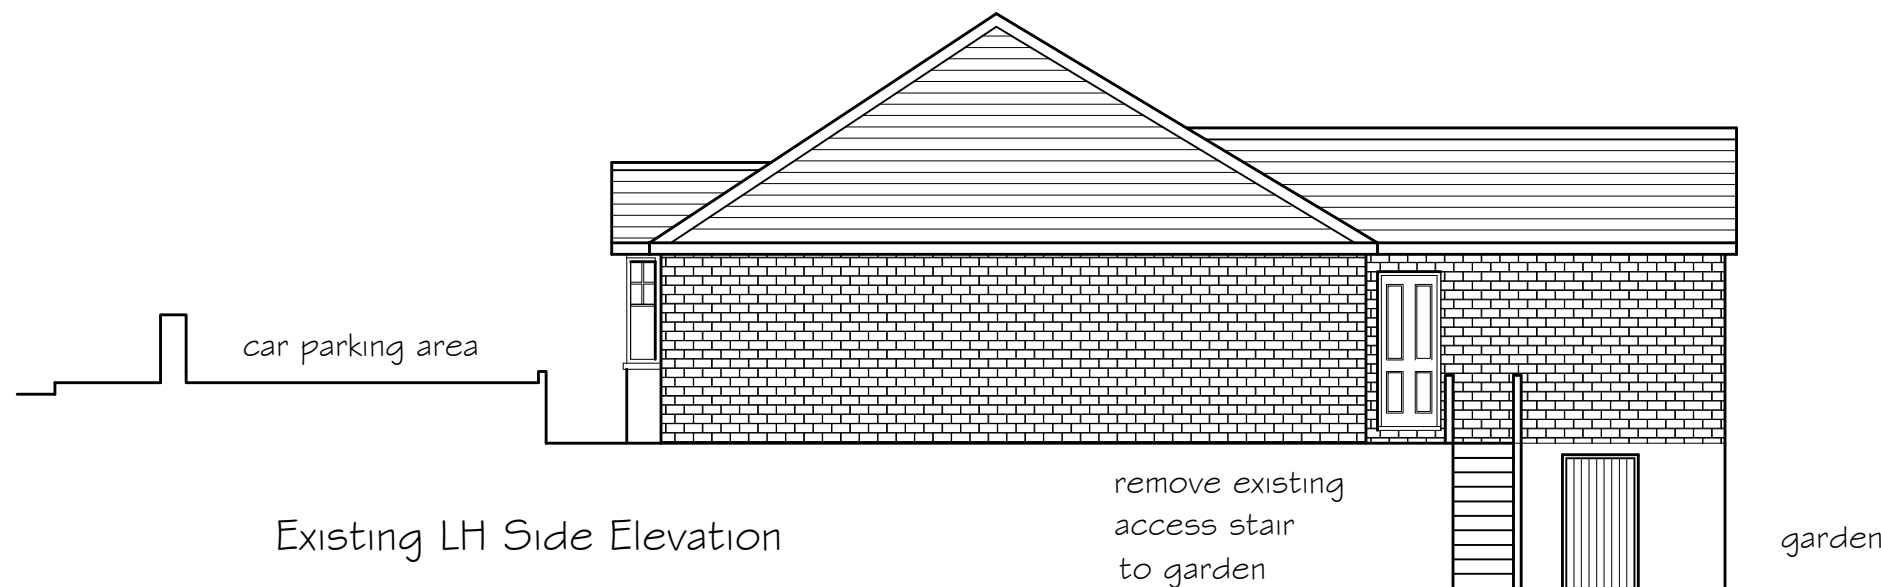

Existing LH Side Elevation

 

front elevation on parking area

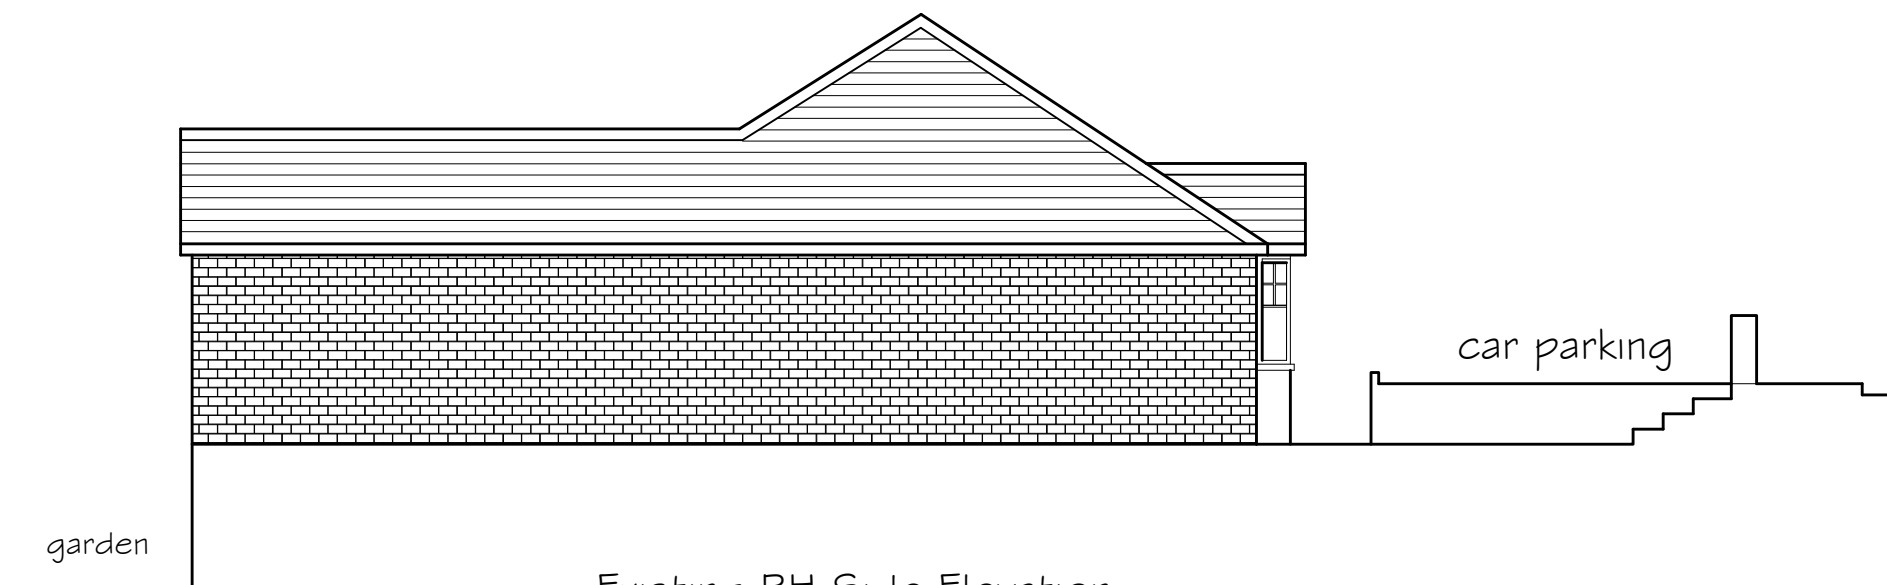

Existing RH Side Elevation

PETER JONES
TALBOT DESIGN SERVICES
mobile: 07817538014
email: jonespeter177@gmail.com

project title
Proposed rear patio and
offroad car parking area
19 Danyffynon, Port Talbot

drawing title
existing elevations

date February 2020 scale 1:100

drawing No
19 DR - 02 rev A