




THIS IS A C.A.D. PRODUCED DRAWING AND SHOULD NOT BE AMENDED BY HAND.

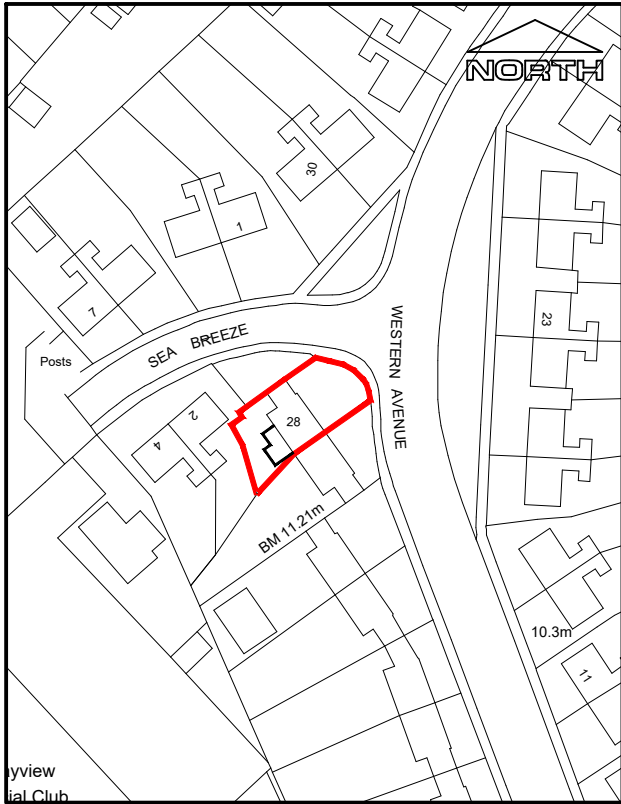

# Site Location Plan - 1:1250

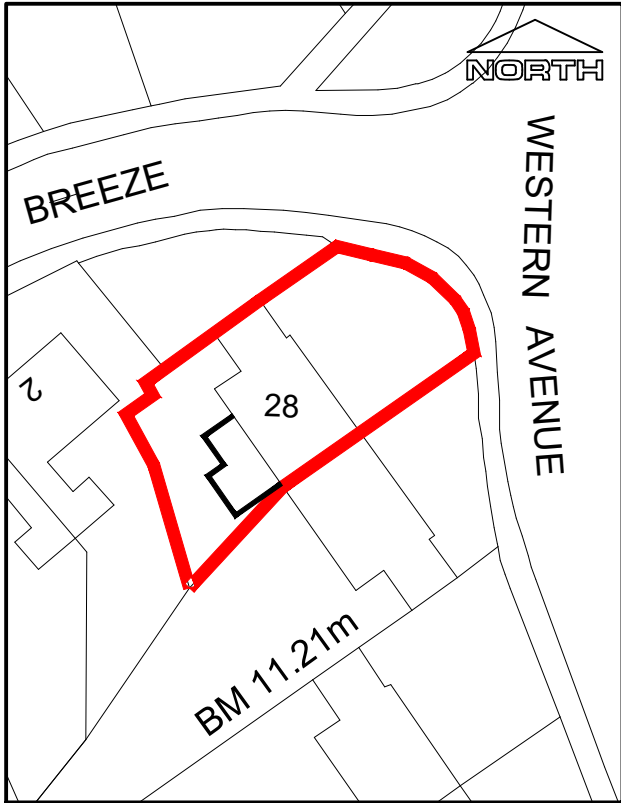

# Site Plan - 1:500

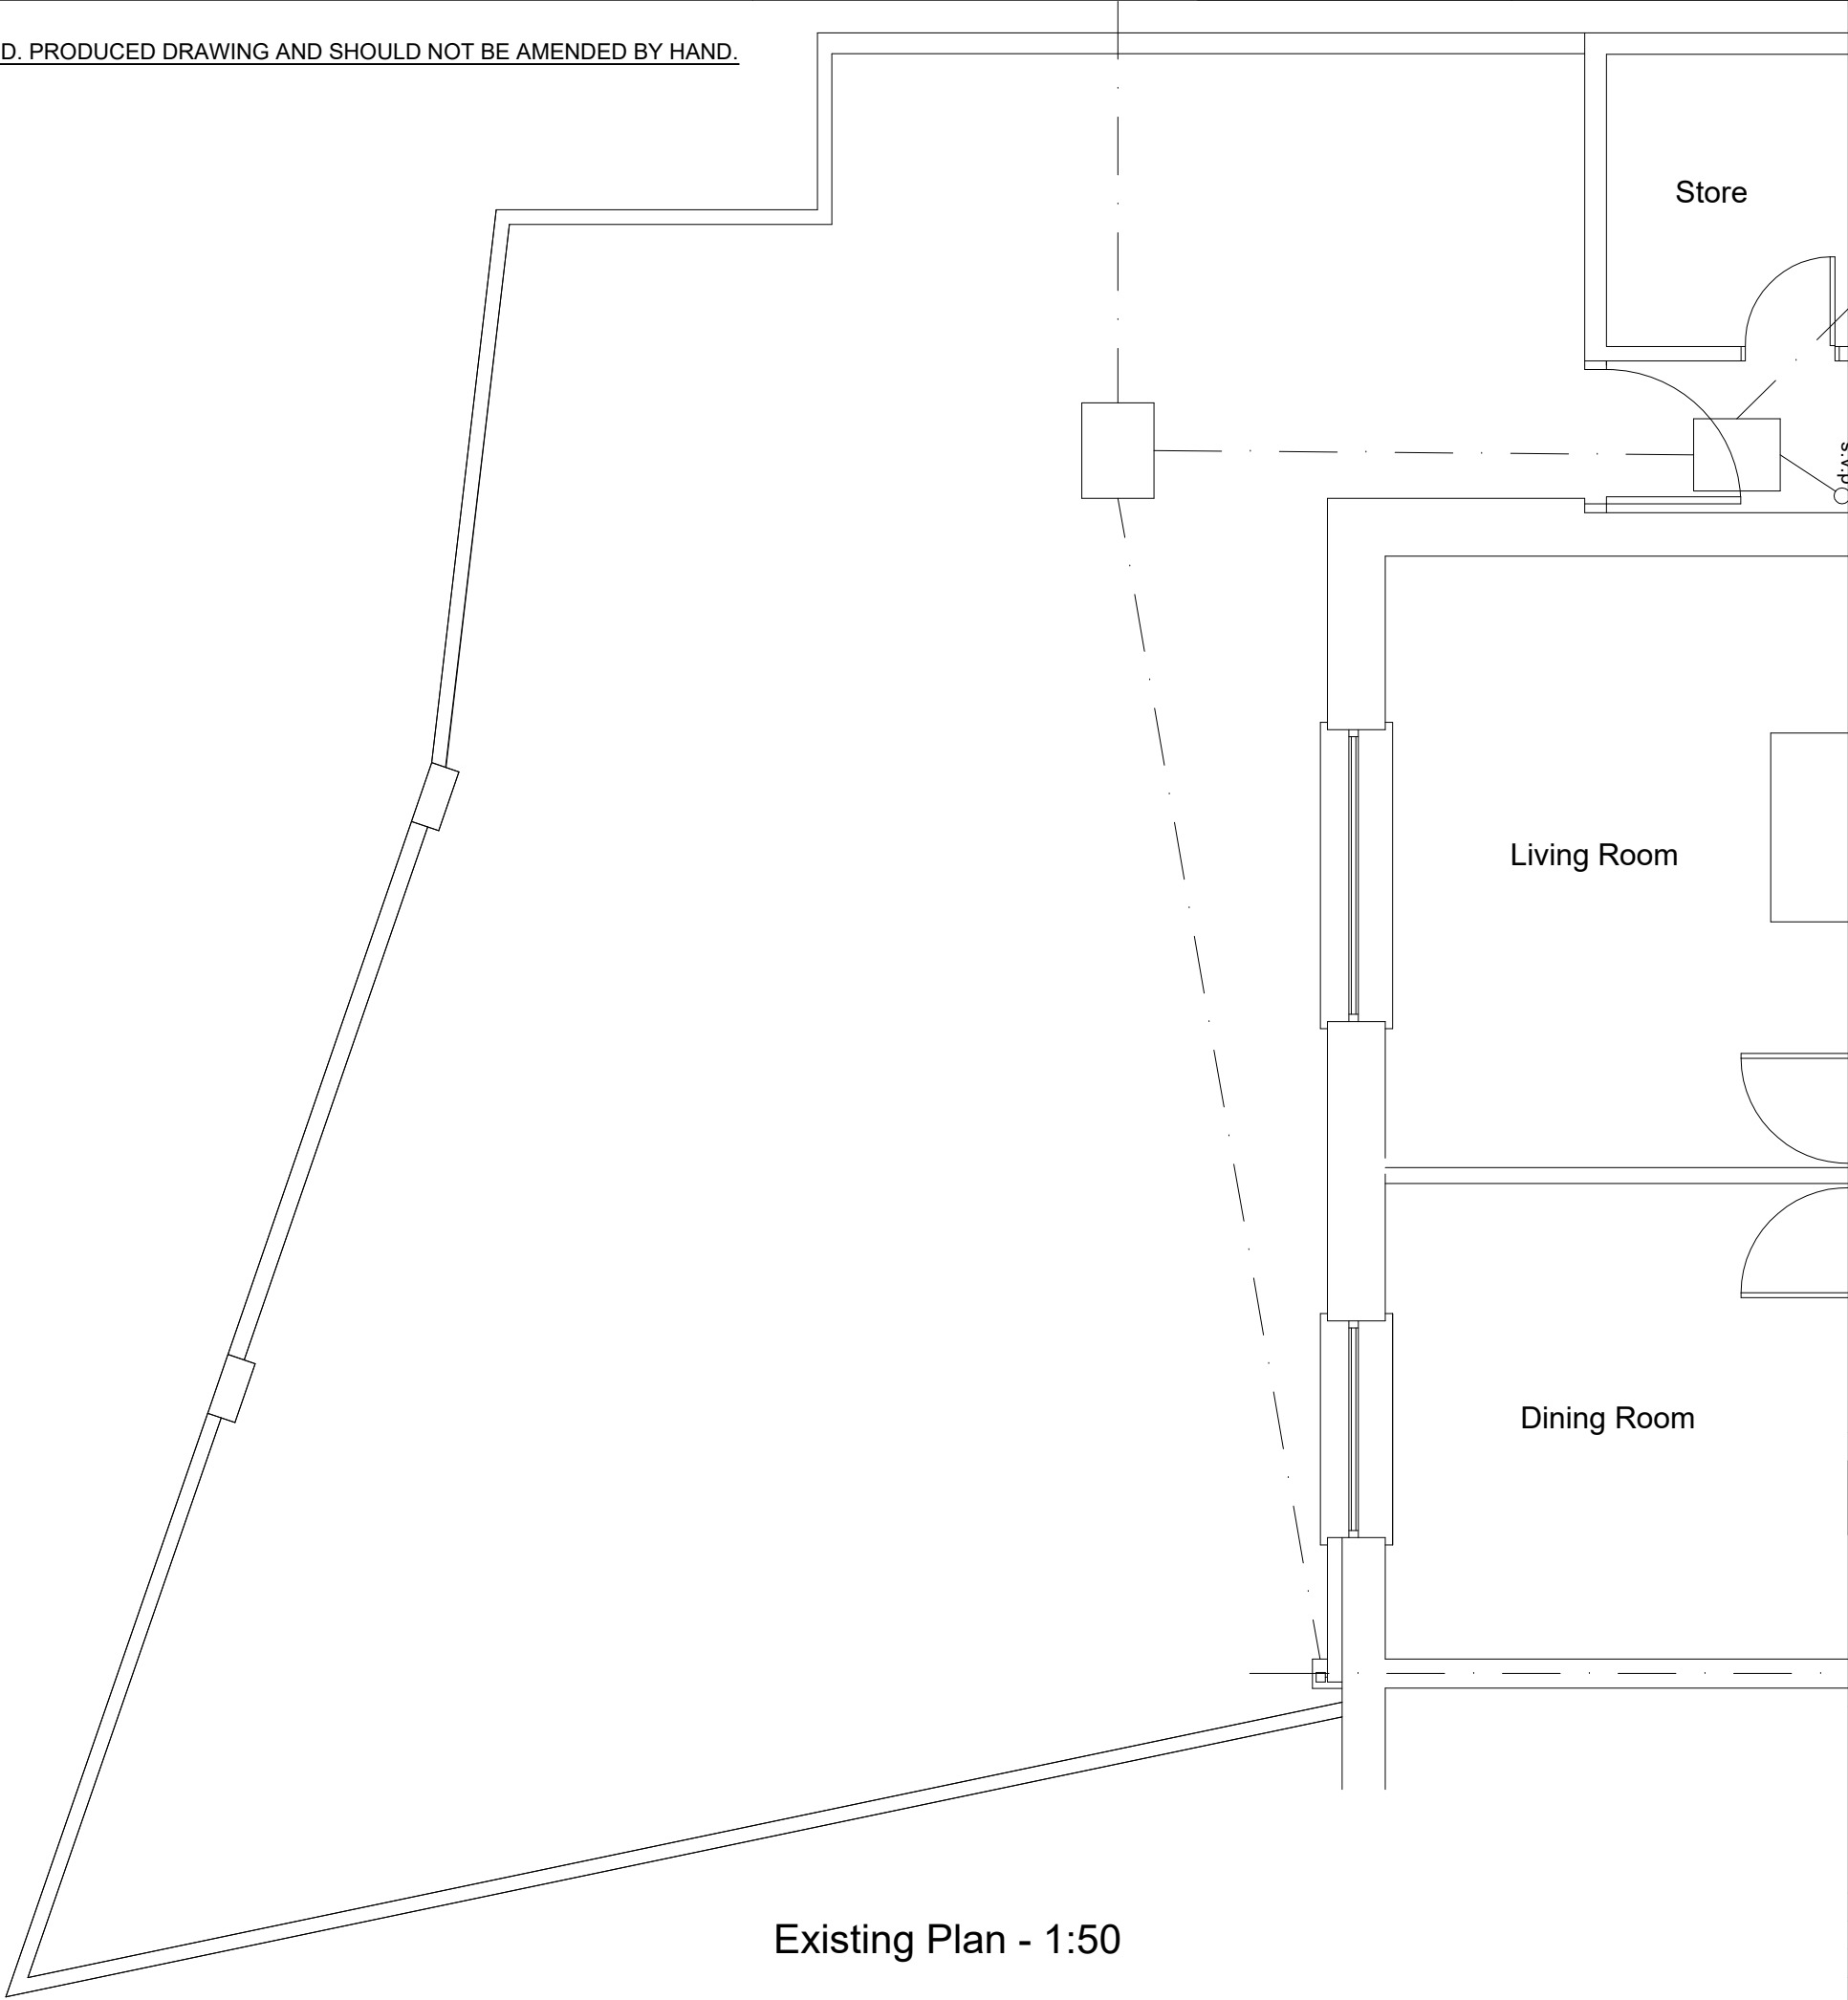

## Existing Plan - 1:50

## NOTES

- 1 All dimensions in millimetres unless otherwise stated.
- 2 Do not scale off drawing. All dimensions to be checked on site.

|     |         |    |      |
|-----|---------|----|------|
| Rev | Details | Dr | Date |
|-----|---------|----|------|



 Cyngor Castell-nedd Port Talbot  
Neath Port Talbot Council

Cyngor Castell-nedd Port Talbot  
Neath Port Talbot Council  
Social Services, Health and Housing  
Housing Renewal and Adaptations Service  
Tregelles Court  
Neath Abbey Road  
Neath Abbey  
Neath  
SA10 7DF

Project

28 Western Ave  
Sandfields  
Port Talbot  
Shower Room & Bedroom Extension

Existing & Location Plans

|       |    |         |  |          |  |
|-------|----|---------|--|----------|--|
| Drawn | KH | Checked |  | Approved |  |
|-------|----|---------|--|----------|--|

|      |        |      |  |      |  |
|------|--------|------|--|------|--|
| Date | Feb 20 | Date |  | Date |  |
|------|--------|------|--|------|--|

|        |                  |
|--------|------------------|
| Scales | 1:50 or as shown |
|--------|------------------|

|             |            |   |
|-------------|------------|---|
| Drawing No. | DFG4421/01 | A |
|-------------|------------|---|