



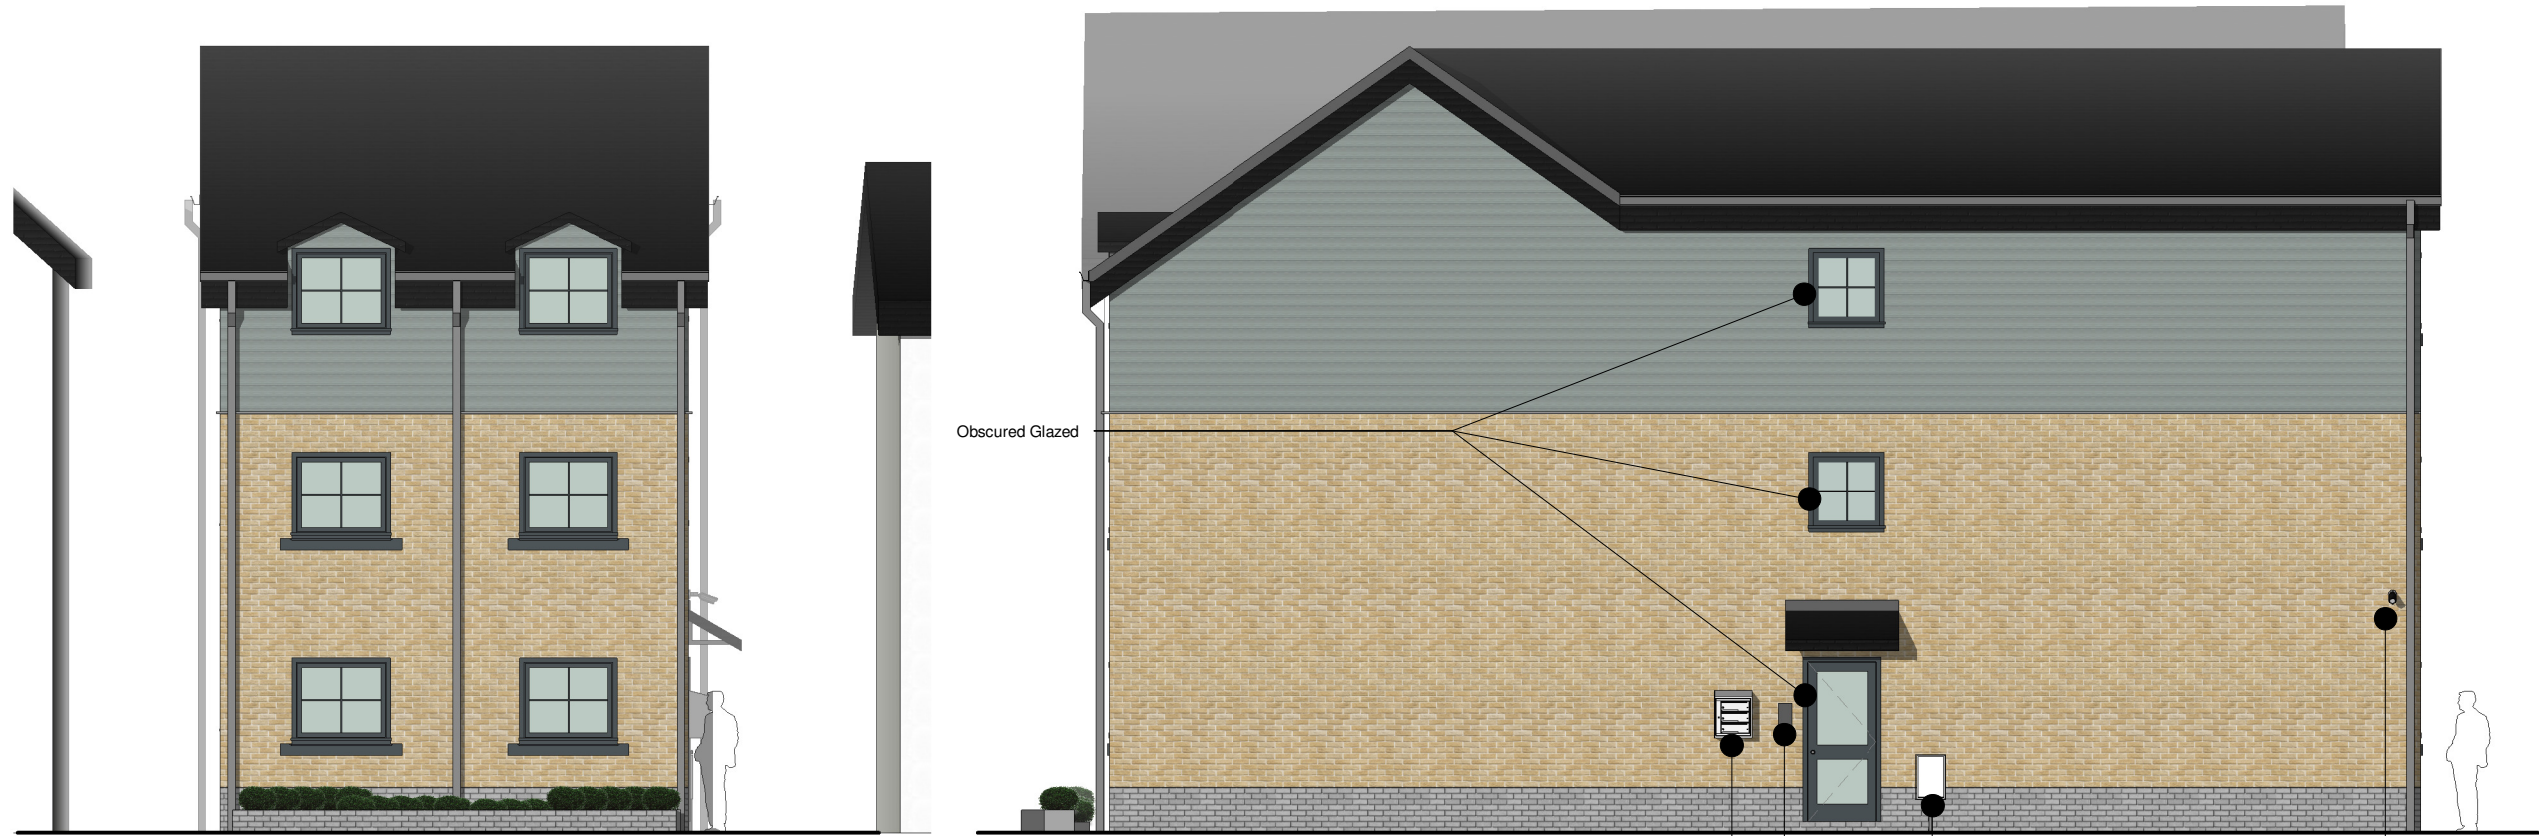

Front Elevation
1 : 100

Side Elevation (1)
1 : 100

Mail Box
Security Door Entry System
Electric Meter
CCTV Camera

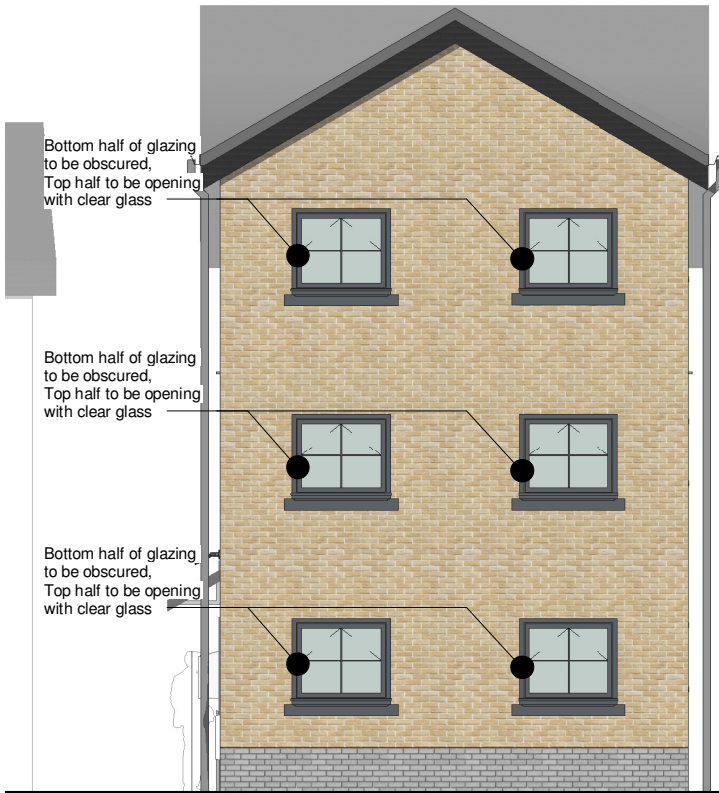

Rear Elevation
1 : 100



Side Elevation (2)
1 : 100

darkin
architects

drawing on
experience

www.darkinarchitects.com

02921 197 196
143 Clifton Street, Cardiff, CF24 1LZ

01554 778 730
16 Queen Victoria Road, SA15 2TL

RIBA



Chartered Practice

THIS DRAWING IS THE COPYRIGHT OF DARKIN ARCHITECTS AND MAY NOT BE COPIED, ALTERED OR REPRODUCED IN ANY FORM OR PASSED TO A THIRD PARTY WITHOUT THEIR CONSENT. DIMENSIONS MUST BE CHECKED AND VERIFIED ON SITE AND ANY DISCREPANCIES SHOULD BE REPORTED TO THE ARCHITECT. THIS DRAWING MUST NOT BE SCALED AND SHOULD BE READ IN CONJUNCTION WITH ALL OTHER CONSULTANT'S DRAWINGS. IF IN DOUBT ASK FOR CONFIRMATION.

No.	Description	By	Date
F	Dormer window adjusted	TOM	21.01.2020
G	Notes added to windows	TOM	17.02.2020
H	Roof amended	TOM	24.02.2020
I	Downpipes adjusted	TOM	28.02.2020
J	Windows to be obscured	TOM	02.03.2020

CLIENT

Dan Madge

PROJECT

Alfred Street

PROJECT ADDRESS

26 Alfred Street,
Neath,
SA11 1EF

DRAWING TITLE

Proposed Elevations

DRAWN BY	CHECKED BY	© Copyright Darkin Architects 2020
TOM	DLD	
PROJECT REF	SCALE	PAPER SIZE
RC143	1 : 100	A3
DRAWING	REVISION	DATE
305	J	03/26/19