


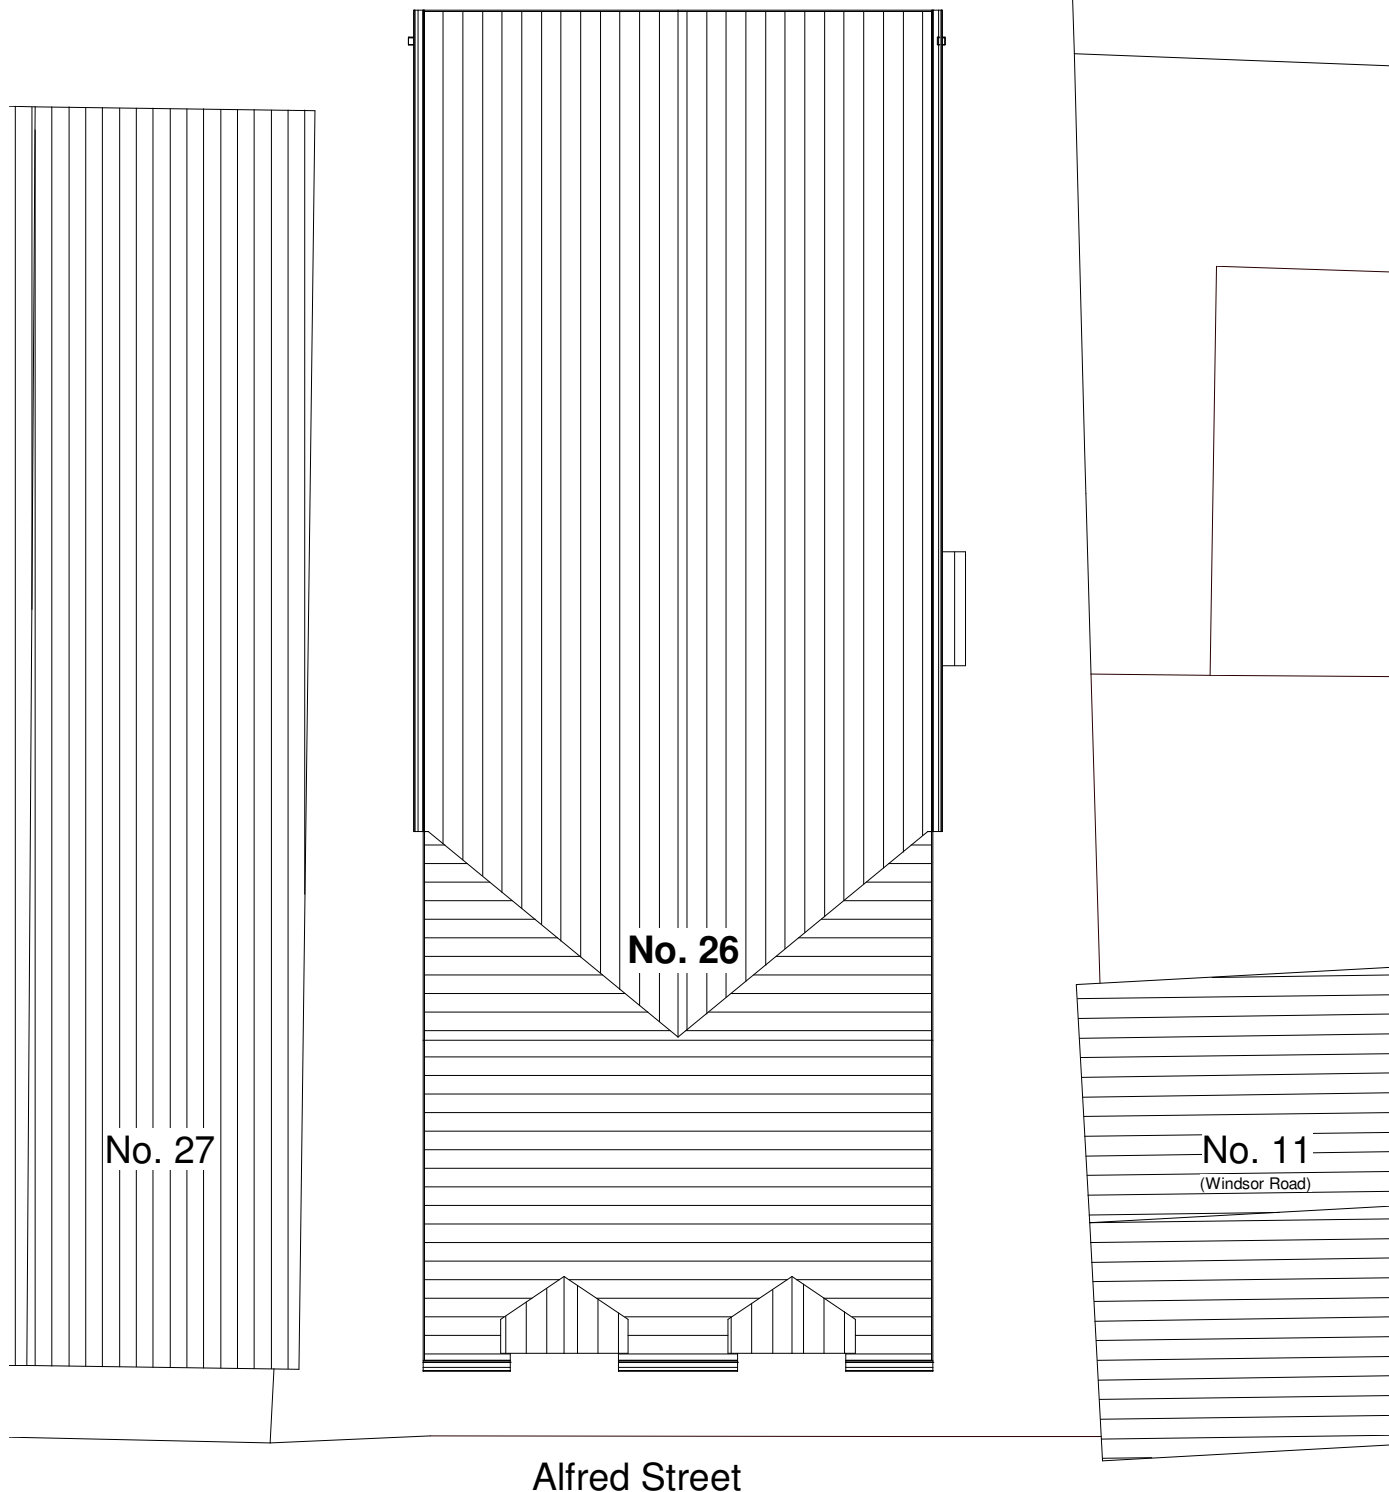

darkin
architects

drawing on
experience

www.darkinarchitects.com

01554 778 730
16 Queen Victoria Road, SA15 2TL

02921 197 196
143 Clifton Street, Cardiff, CF24
1LZ

RIBA 
Chartered Practice

NOTES

No.	Description	By	Date
A	Annotations added	TOM	24.01.2020
B	Downpipes adjusted	TOM	28.02.2020

THIS DRAWING IS THE COPYRIGHT OF DARKIN ARCHITECTS AND MAY NOT BE COPIED, ALTERED OR REPRODUCED IN ANY FORM OR PASSED TO A THIRD PARTY WITHOUT THEIR CONSENT. DIMENSIONS MUST BE CHECKED AND VERIFIED ON SITE AND ANY DISCREPANCIES SHOULD BE REPORTED TO THE ARCHITECT. THIS DRAWING MUST NOT BE SCALED AND SHOULD BE READ IN CONJUNCTION WITH ALL OTHER CONSULTANT'S DRAWINGS. IF IN DOUBT ASK FOR CONFIRMATION.

CLIENT: Dan Madge

PROJECT: Alfred Street

PROJECT ADDRESS: 26 Alfred Street,
Neath,
SA11 1EF

DRAWING TITLE: Proposed Roof Plan

DRAWN BY

TOM

CHECKED BY

TOM

© Copyright
Darkin
Architects 2019

PROJECT REF

RC143

SCALE

1 : 100

PAPER SIZE

A4

DRAWING

108

REVISION

B

DATE

01/24/20