



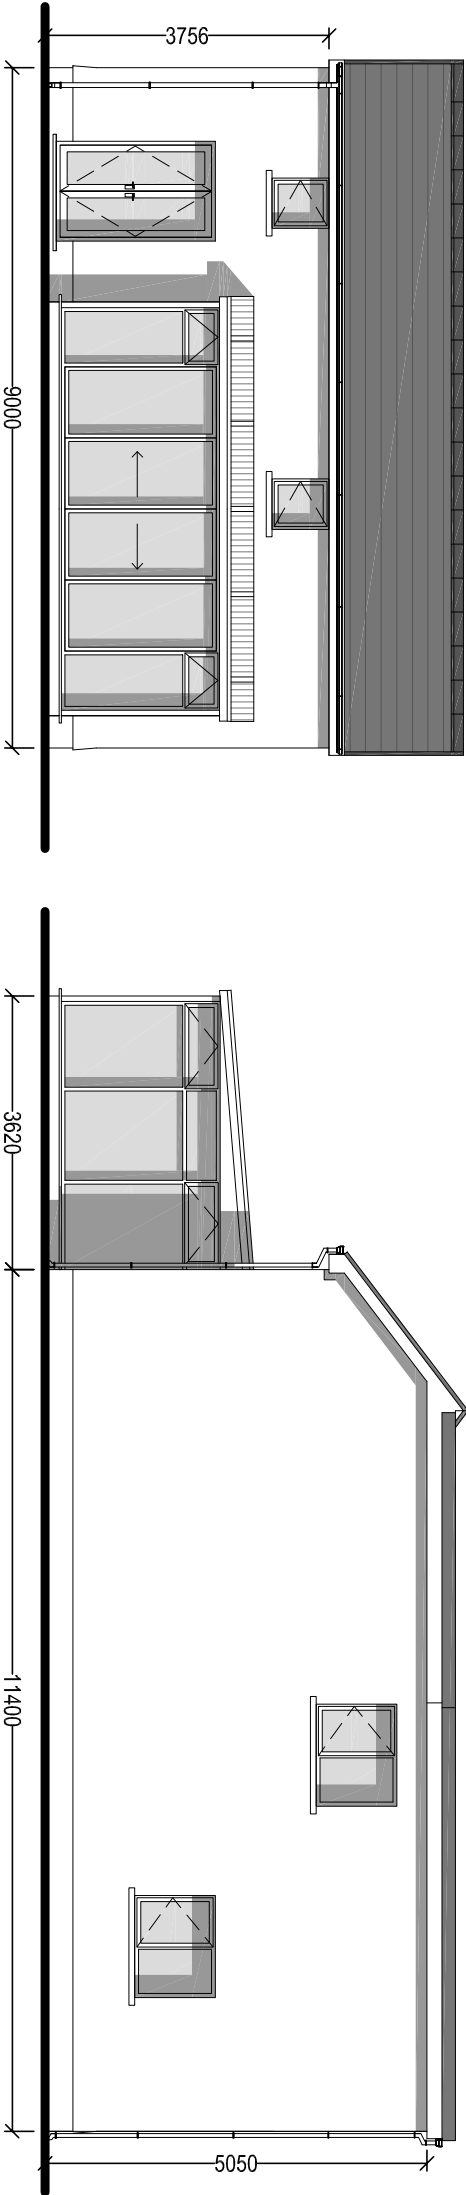

EXISTING FRONT ELEVATION

EXISTING SIDE ELEVATION

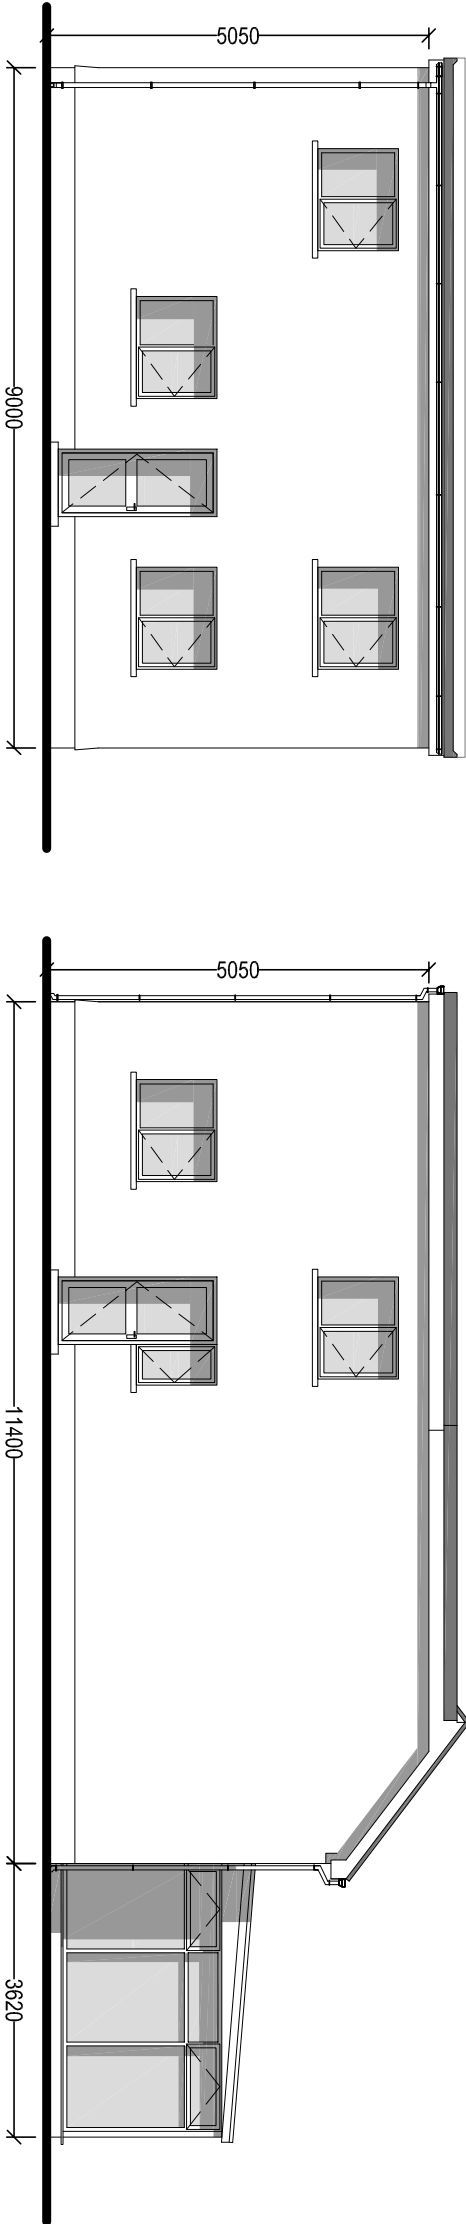

EXISTING REAR ELEVATION

EXISTING SIDE ELEVATION

 Cwm Planning & Design Ltd. (Civil, Structural & Architectural)		Client: Mr. & Mrs R. Bowden Gwauniarll Farm Seven Sisters SA10 9EW		Project Title: PROPOSED REPLACEMENT DWELLING		General Notes: 1. Do not scale from this drawing, take figured dimensions only. 2. Dimensions are in millimeters unless otherwise stated. Drawing Issue: PLANNING		Drawing Title: EXISTING ELEVATIONS <table><tr><td>Drawing No:</td><td>006</td><td>Revision:</td><td></td></tr><tr><td>Date:</td><td>12-02-2020</td><td>Revised:</td><td></td></tr><tr><td>Scale(s):</td><td>1:100</td><td>Paper Size:</td><td>A3</td></tr></table>		Drawing No:	006	Revision:		Date:	12-02-2020	Revised:		Scale(s):	1:100	Paper Size:	A3
Drawing No:	006	Revision:																			
Date:	12-02-2020	Revised:																			
Scale(s):	1:100	Paper Size:	A3																		