


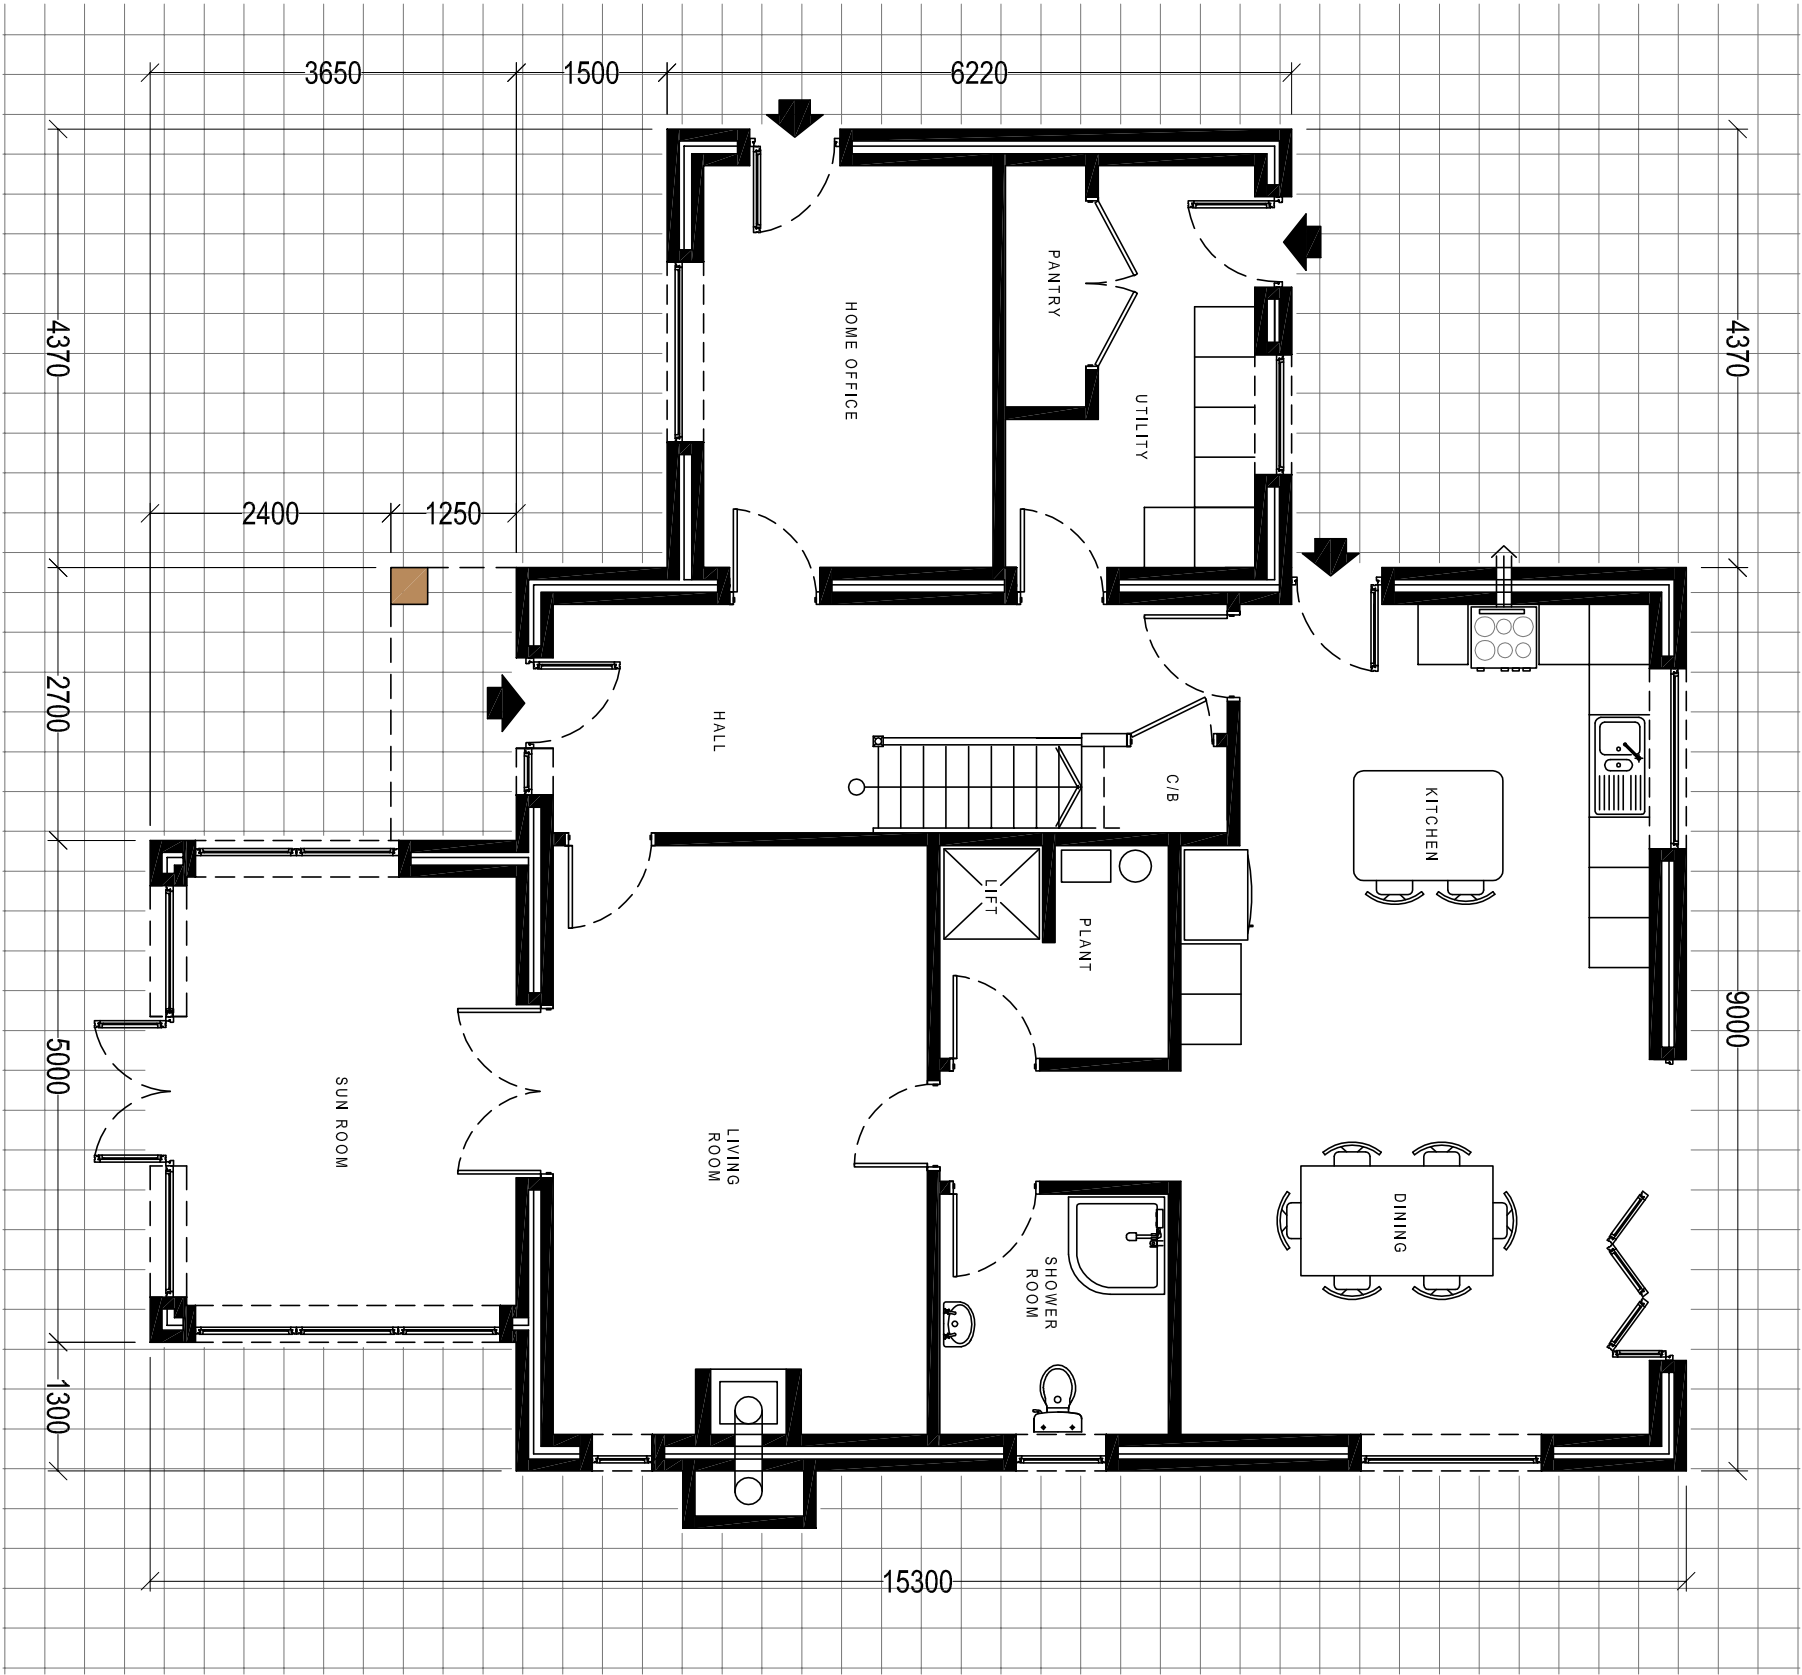

PROPOSED GROUND FLOOR PLAN
Scale 1:50

Client:

Mr. & Mrs R. Bowden
Gwauniatl Farm
Seven Sisters
SA10 9EW

Project Title:

PROPOSED
REPLACEMENT DWELLING

General Notes:

1. Do not scale from this drawing. Take figures from notes only.
2. Dimensions are in millimetres unless otherwise stated.

Drawing Issue:

PLANNING

Drawing Title:

PROPOSED GROUND FLOOR PLAN

Drawing No:

004

Revision:

Date:

07-10-2019

Revised:

Scale(s):

1:50

Paper Size:

A3



Cwm Planning & Design Ltd.
(architectural and Draughting Services)