


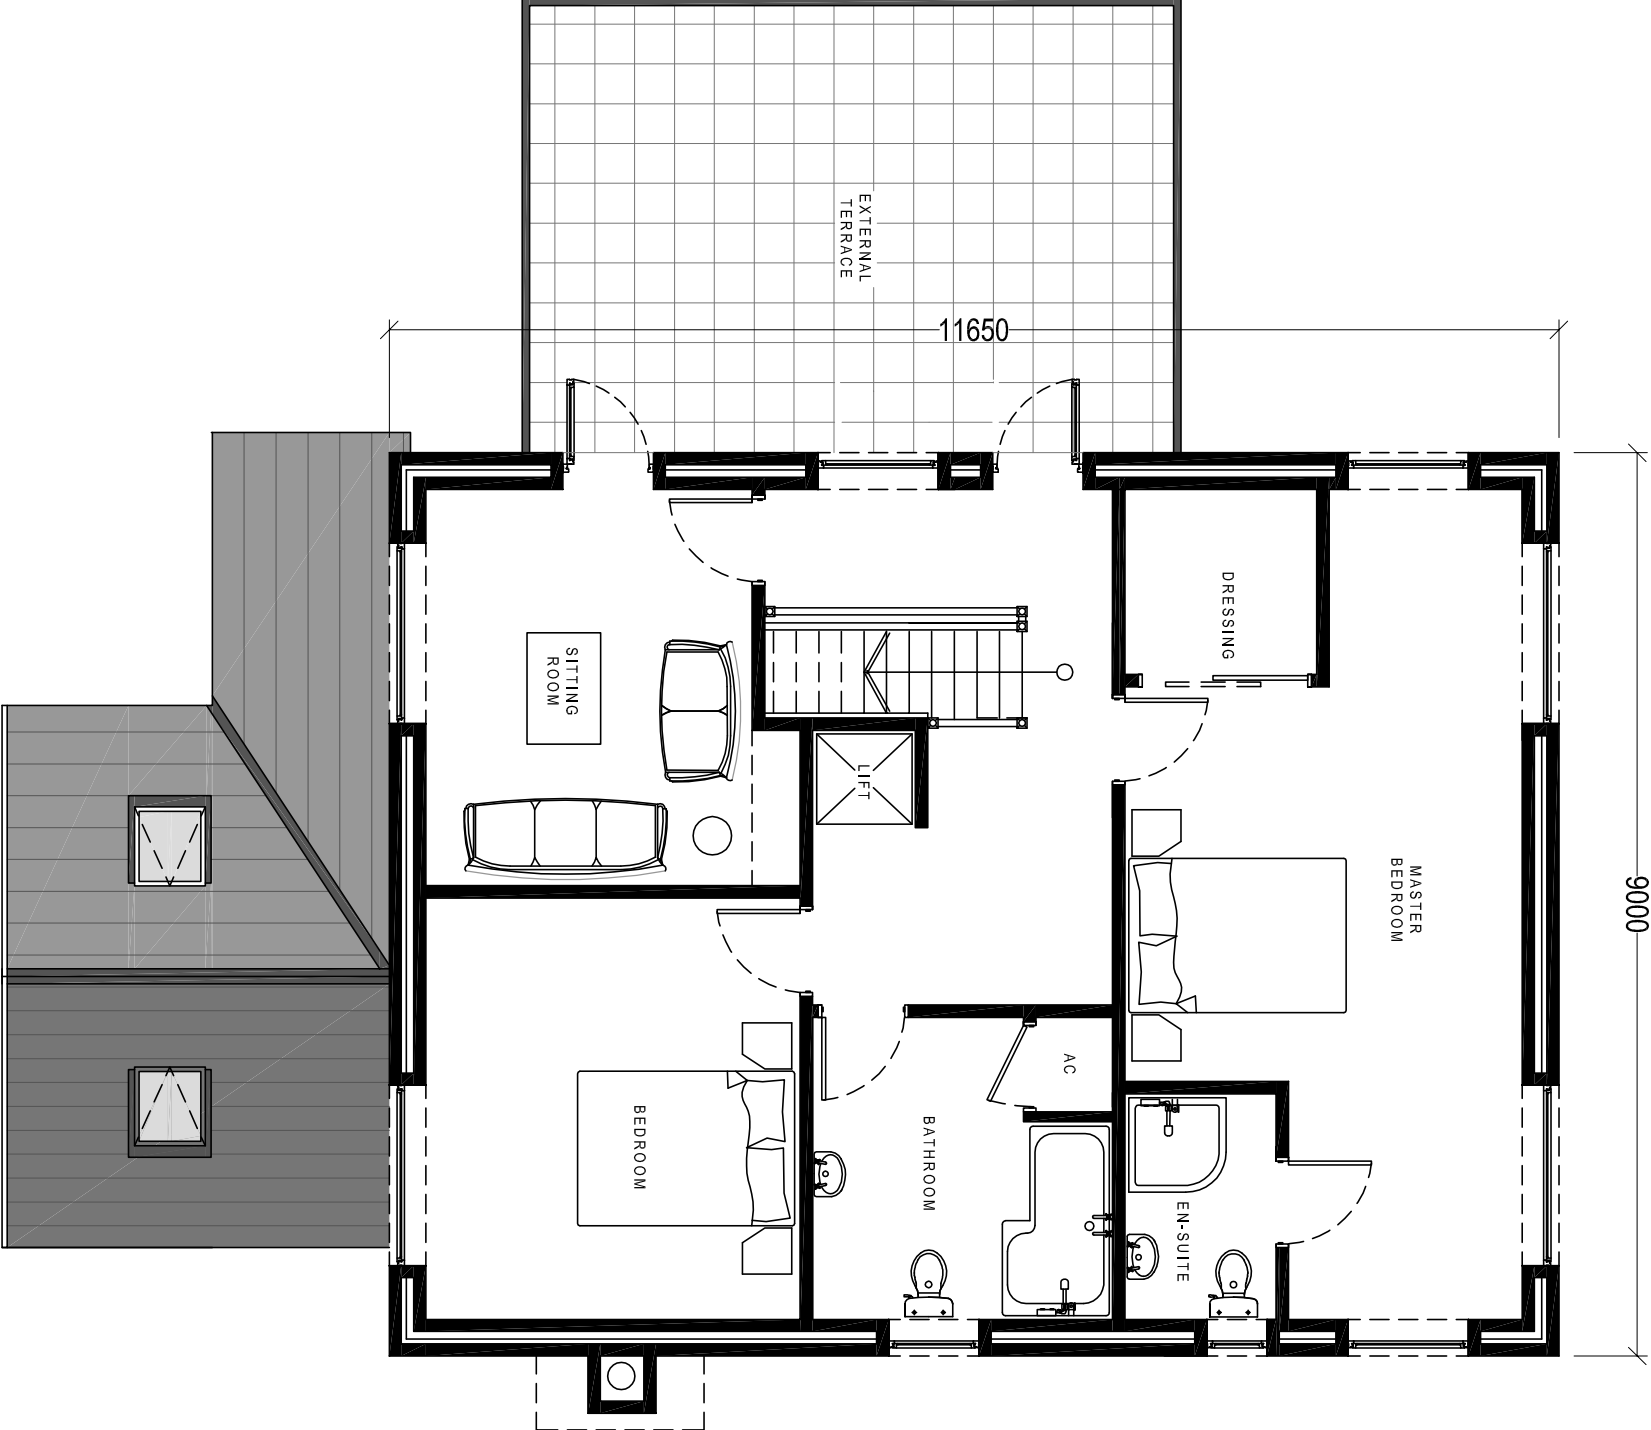

PROPOSED FIRST FLOOR PLAN
Scale 1:50

Client:

Mr. & Mrs R. Bowden
Gwauniatl Farm
Seven Sisters
SA10 9EW

Project Title:

PROPOSED
REPLACEMENT DWELLING

General Notes:

1. Do not scale from this drawing. Take figures from notes only.
2. Dimensions are in millimetres unless otherwise stated.

Drawing Issue:

PLANNING

Drawing Title:

PROPOSED FIRST FLOOR PLAN

Drawing No:	005	Revision:	
-------------	-----	-----------	--

Date:	07-10-2019	Revised:	
-------	------------	----------	--

Scale(s):	1:50	Paper Size:	A3
-----------	------	-------------	----



Cwm Planning & Design Ltd.
(architectural and Draughting Services)