



PROPOSED FRONT ELEVATION

Scale 1:100

PROPOSED SIDE ELEVATION

Scale 1:100

MATERIAL FINISHES:

Roof Covering:
Imitation Slate (thick)

Windows & Doors:
uPVC Double Glazed.
Colour: TBC


Wall Covering:
Blue Pennant stone
(plinth and sun room)

Weather boarding:
uPVC bullnosed
Colour: TBC

PAREX - MONOREX GF
one coat tough coloured,
breathable render.
Colour - Ivory (or similar)


Rainwater goods:
Plastic, half round
Colour: TBC

Glazed balustrade and
aluminium posts

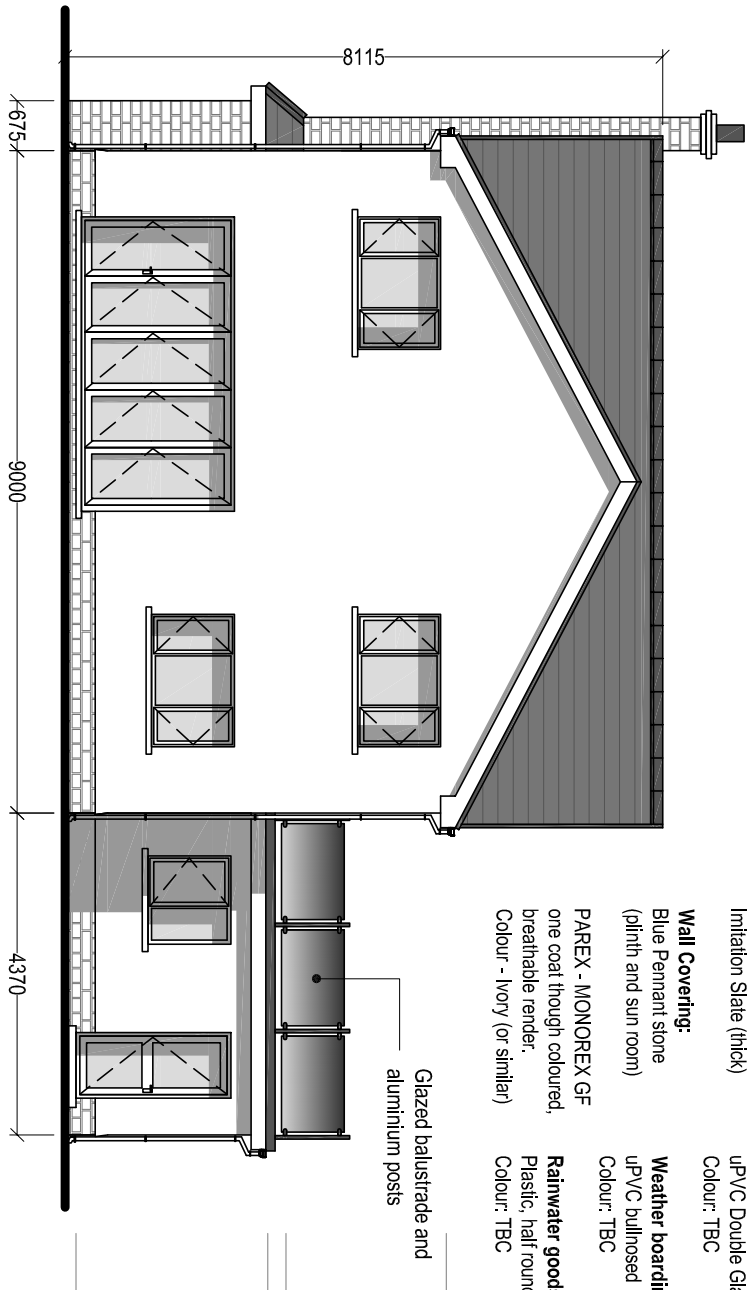

PROPOSED REAR ELEVATION

Scale 1:100

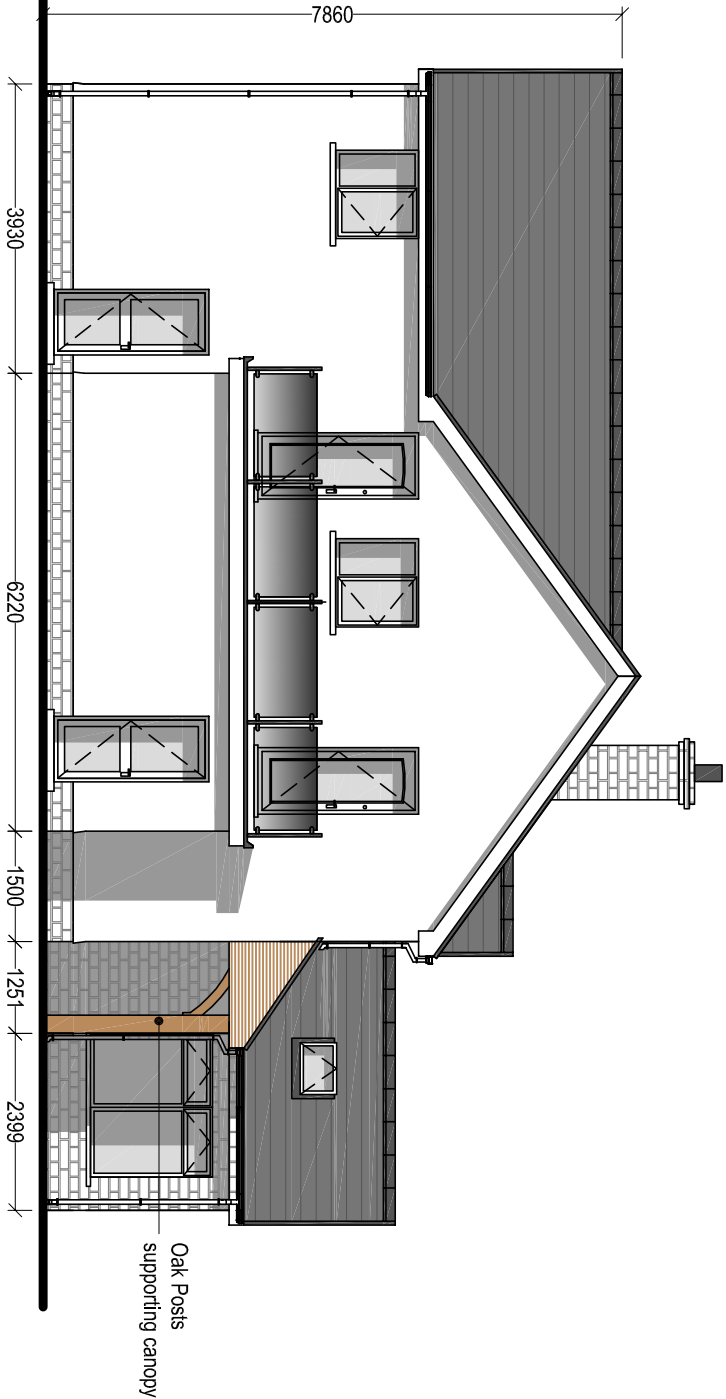

PROPOSED SIDE ELEVATION

Scale 1:100

Client:

Mr. & Mrs R. Bowden
Gwauniarll Farm
Seven Sisters
SA10 9EW

Project Title:

**PROPOSED
REPLACEMENT DWELLING**

General Notes:

1. Do not scale from this drawing, take figured dimensions only.
2. Dimensions are in millimeters unless otherwise stated.

Drawing Issue:

PLANNING

Drawing Title:

PROPOSED ELEVATIONS

Drawing No:

003

Revision:

Date:

07-10-2019

Revised:

Scale(s):

1:100

Paper Size:

A3



Cwm Planning & Design Ltd.
(Civil, Structural & Architectural)