



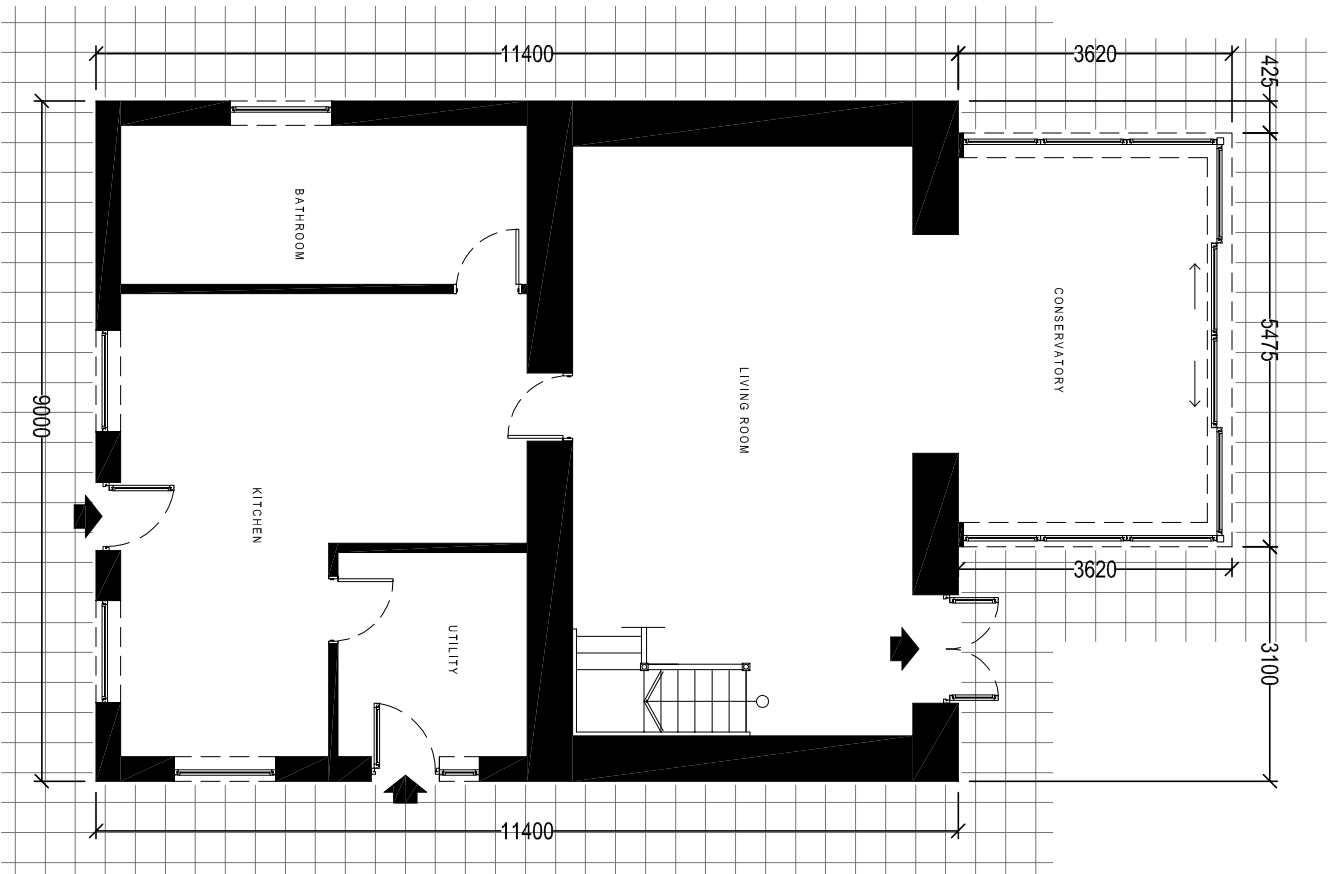

EXISTING GROUND FLOOR PLAN

Scale 1:100

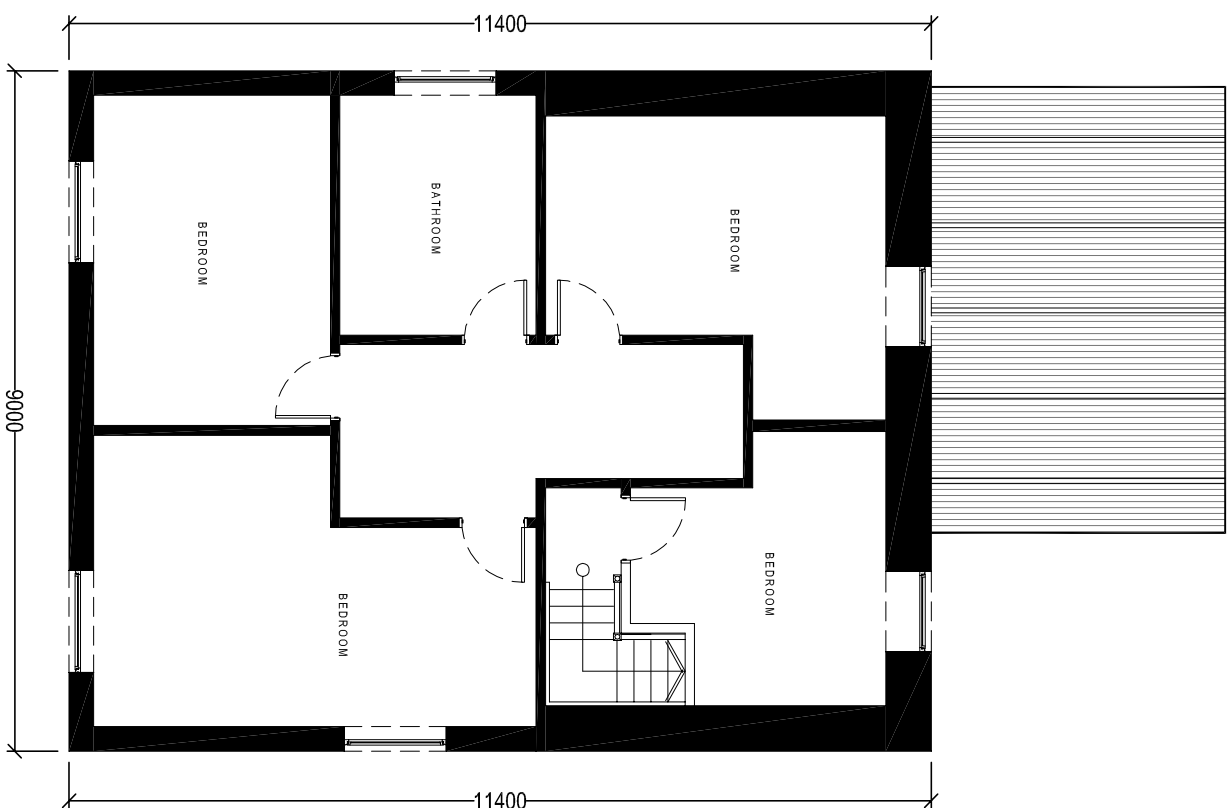

EXISTING FIRST FLOOR PLAN

Scale 1:100

Client:

Mr. & Mrs R. Bowden
Gwauniatl Farm
Seven Sisters
SA10 9EW

Project Title:

PROPOSED
REPLACEMENT DWELLING

General Notes:

- 1. Do not scale from this drawing. Take figures elsewhere only.
- 2. Dimensions are in millimetres unless otherwise stated.

Drawing Issue:

PLANNING

Drawing Title:

EXISTING FLOOR PLANS

Drawing No:

007

Revision:

Date:

12-02-2020

Revised:

Scale(s):

1:100

Paper Size:

A3



Cwm Planning & Design Ltd.
(architectural and Draughting Services)