



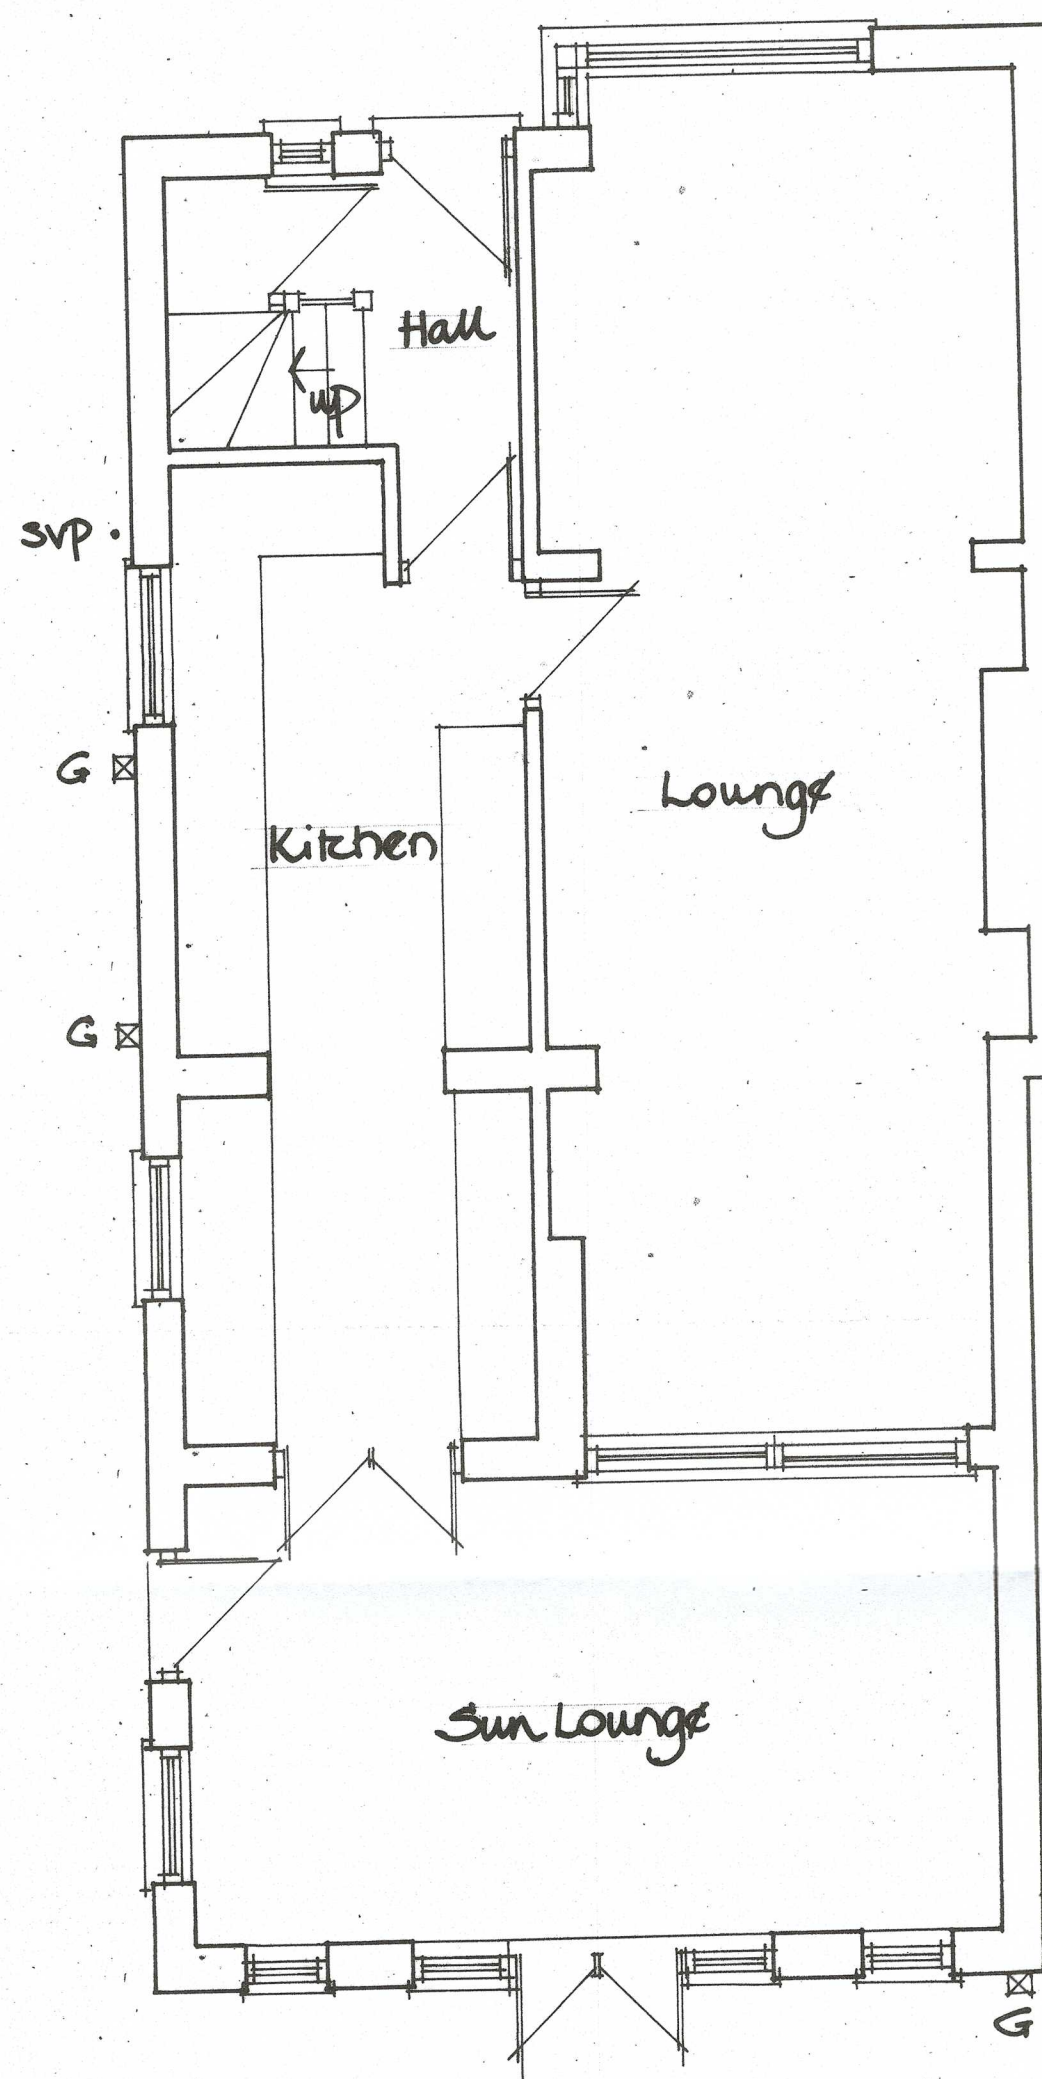


Existing Ground Floor




Existing Rear Elevation

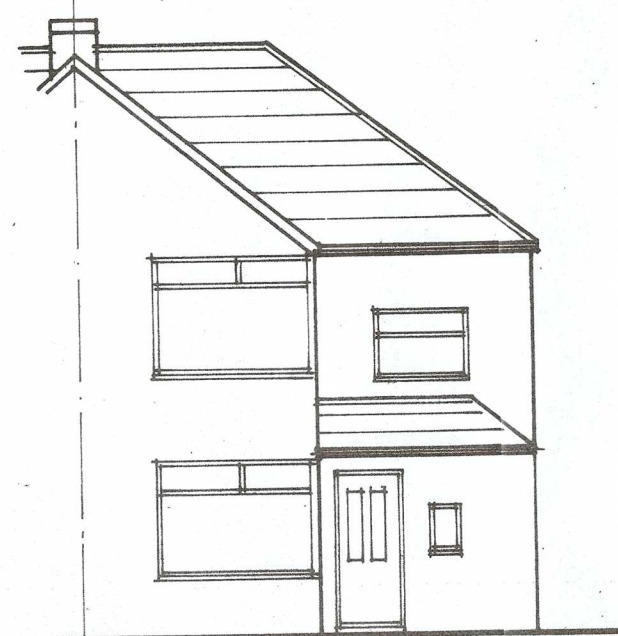

Existing Front Elevation

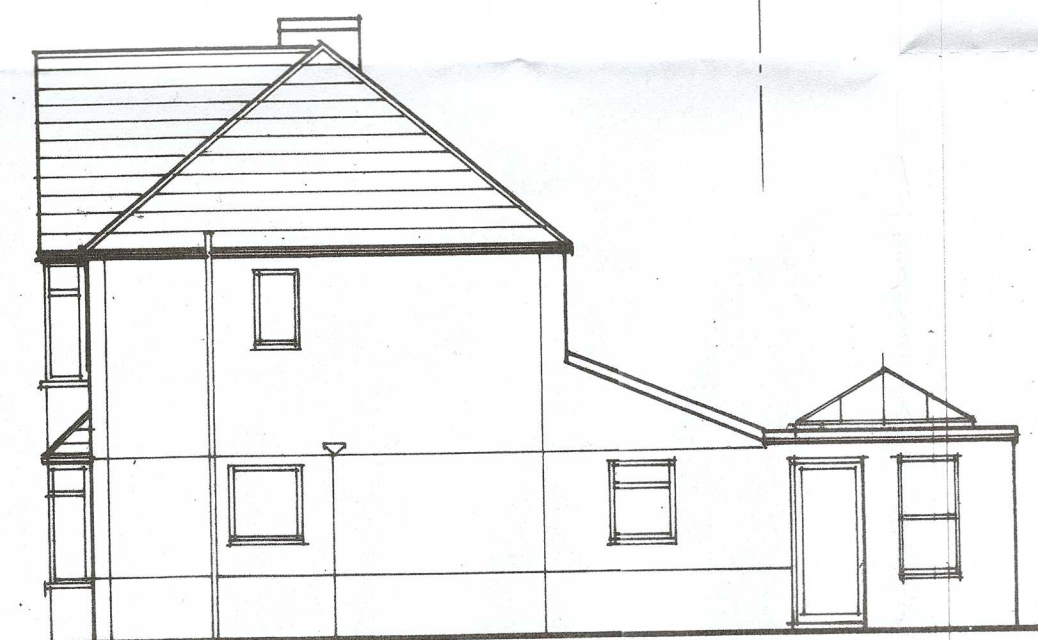


Existing Side Elevation

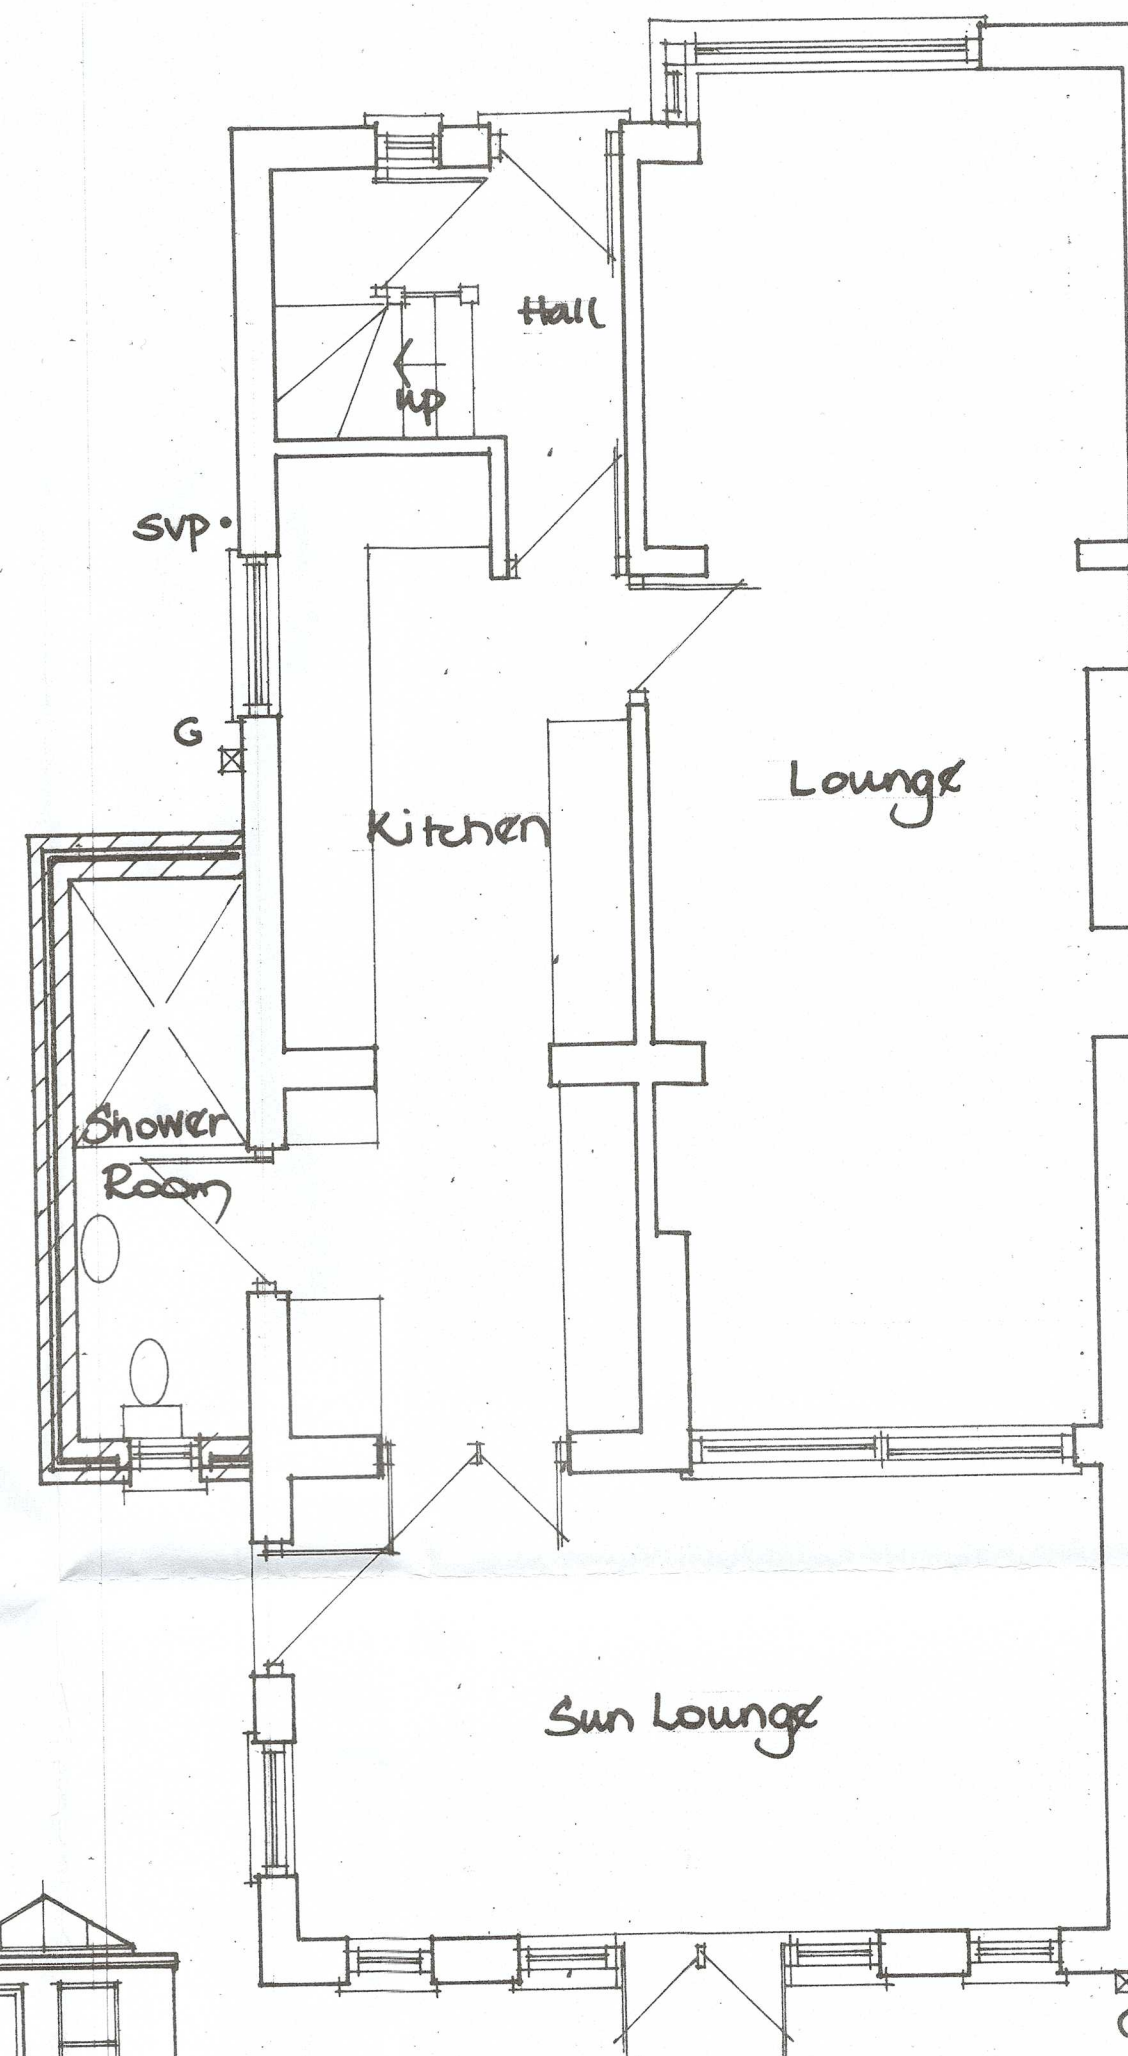

Proposed Ground Floor




Proposed Rear Elevation

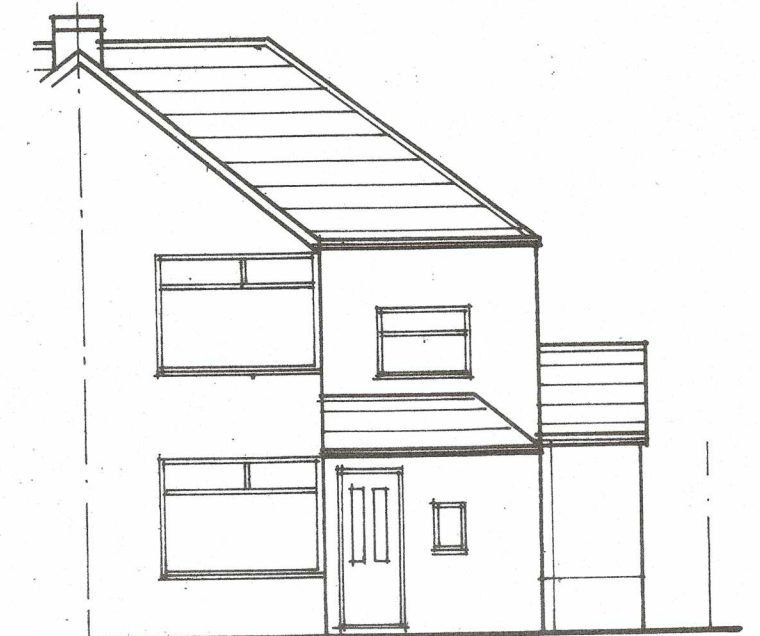


Proposed Front Elevation



Proposed Side Elevation

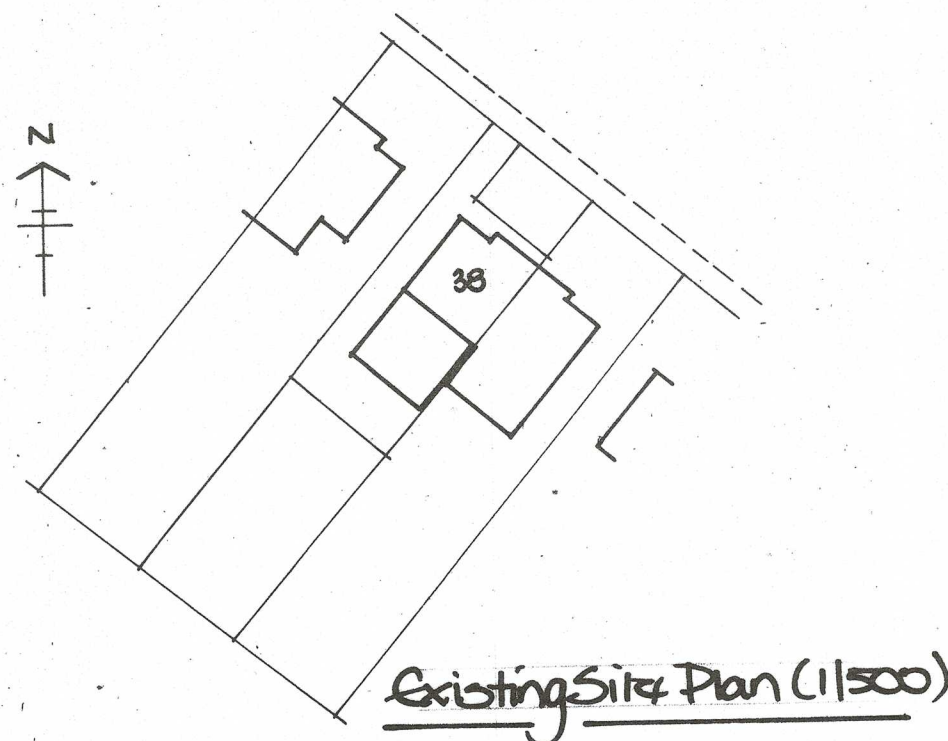

Existing Site Plan (1:500)

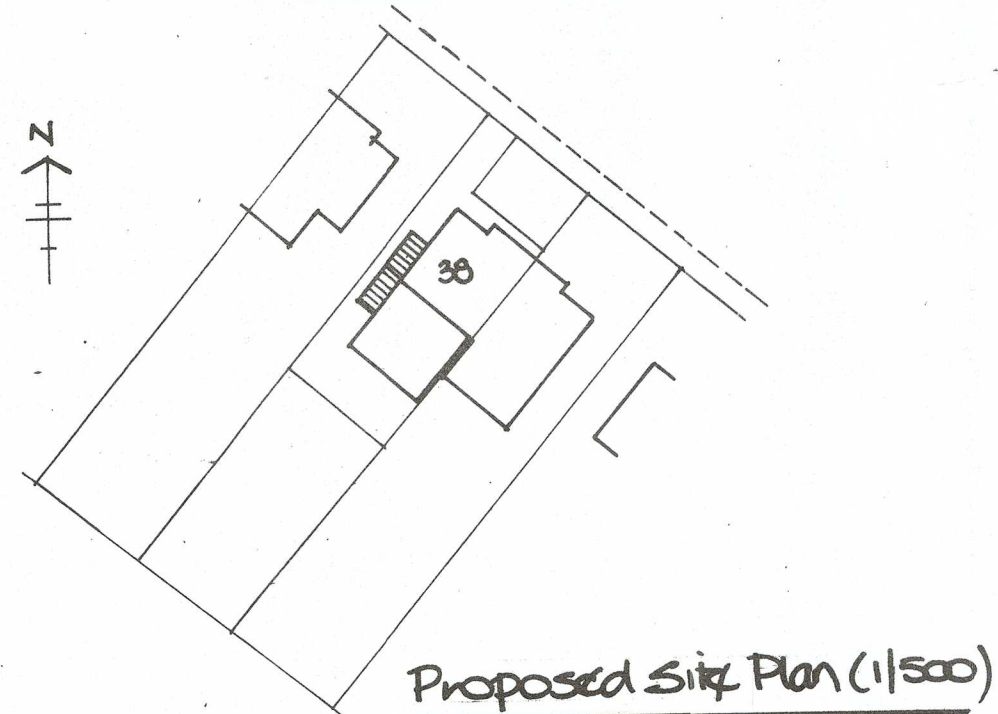

Proposed Site Plan (1:500)



Location Plan (1:1250)

<u>Scales:</u> 1/50; 1/100	<u>Title:</u> Proposed Shower Room 38, Chestnut Road, Cinla, Neath.
<u>Date:</u> March '20	<u>Client:</u> Mr G. Stacey.
<u>Dwg No:</u> 38/CR/C1	