


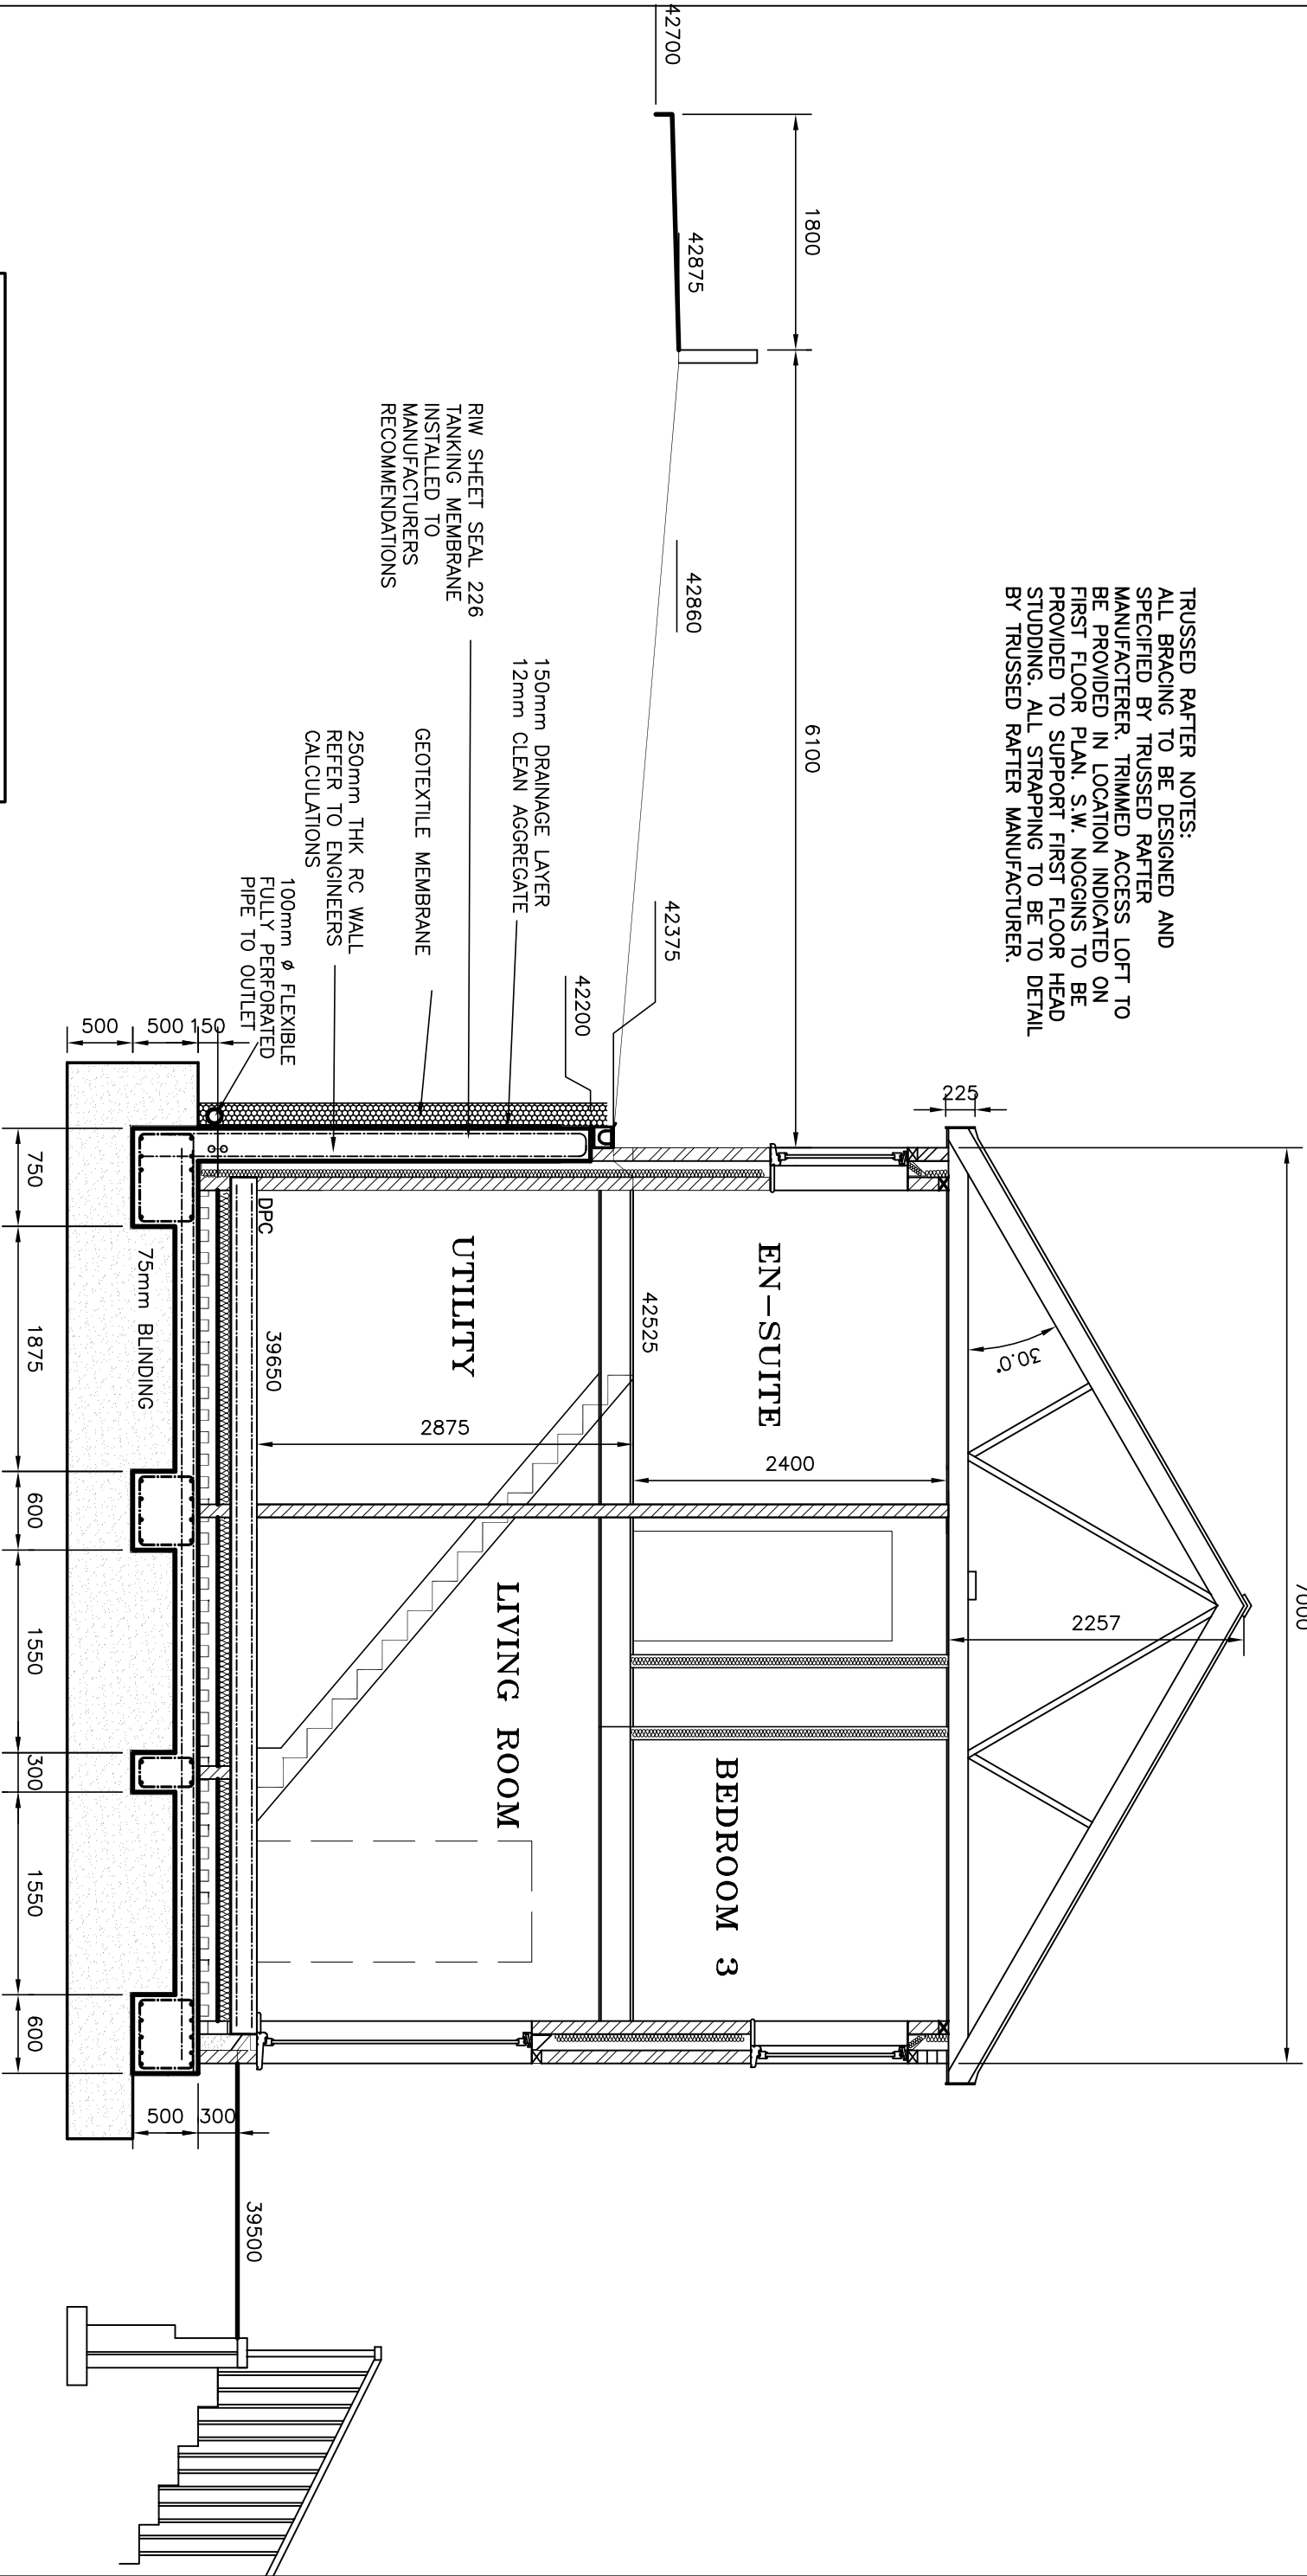

TRUSSED RAFTER NOTES:
ALL BRACING TO BE DESIGNED AND SPECIFIED BY TRUSSED RAFTER MANUFACTURER. TRIMMED ACCESS LOFT TO BE PROVIDED IN LOCATION INDICATED ON FIRST FLOOR PLAN. S.W. NOGGIN'S TO BE PROVIDED TO SUPPORT FIRST FLOOR HEAD STUDDING. ALL STRAPPING TO BE TO DETAIL BY TRUSSED RAFTER MANUFACTURER.



RIW SHEET SEAL 226
TANKING MEMBRANE
INSTALLED TO
MANUFACTURERS
RECOMMENDATIONS

150mm DRAINAGE LAYER
12mm CLEAN AGGREGATE
GEOTEXTILE MEMBRANE
250mm THK RC WALL
REFER TO ENGINEERS
CALCULATIONS

100mm Ø FLEXIBLE
FULLY PERFORATED
PIPE TO OUTLET

EXISTING GROUND LEVEL TO SUIT SPR HOOPER
STRUCTURAL ENGINEERS RECOMMENDATION

DESIGN NOTES

Designer : Christopher Williams
Date : 4TH July 2019
ALL DIMENSIONS ARE TO BE
CONFIRMED ON SITE!

DRAWING No:- WE/TTC/19/A22 REV 'B'

PROJECT:- Proposed Dwelling at Tabernacle
Terrace, Cwmavon
TITLE:- PLOT 2 SECTION 1-1

Scale 1:50 (A3).

Job Ref : WE/TTC/19
Customer : Mr Wyn Edwards
Site Address : TABERNACLE
TERRACE, CWMAVON

Design Services.
15 Ascot Drive
Baglan
Port Talbot
SA12 8YL.