


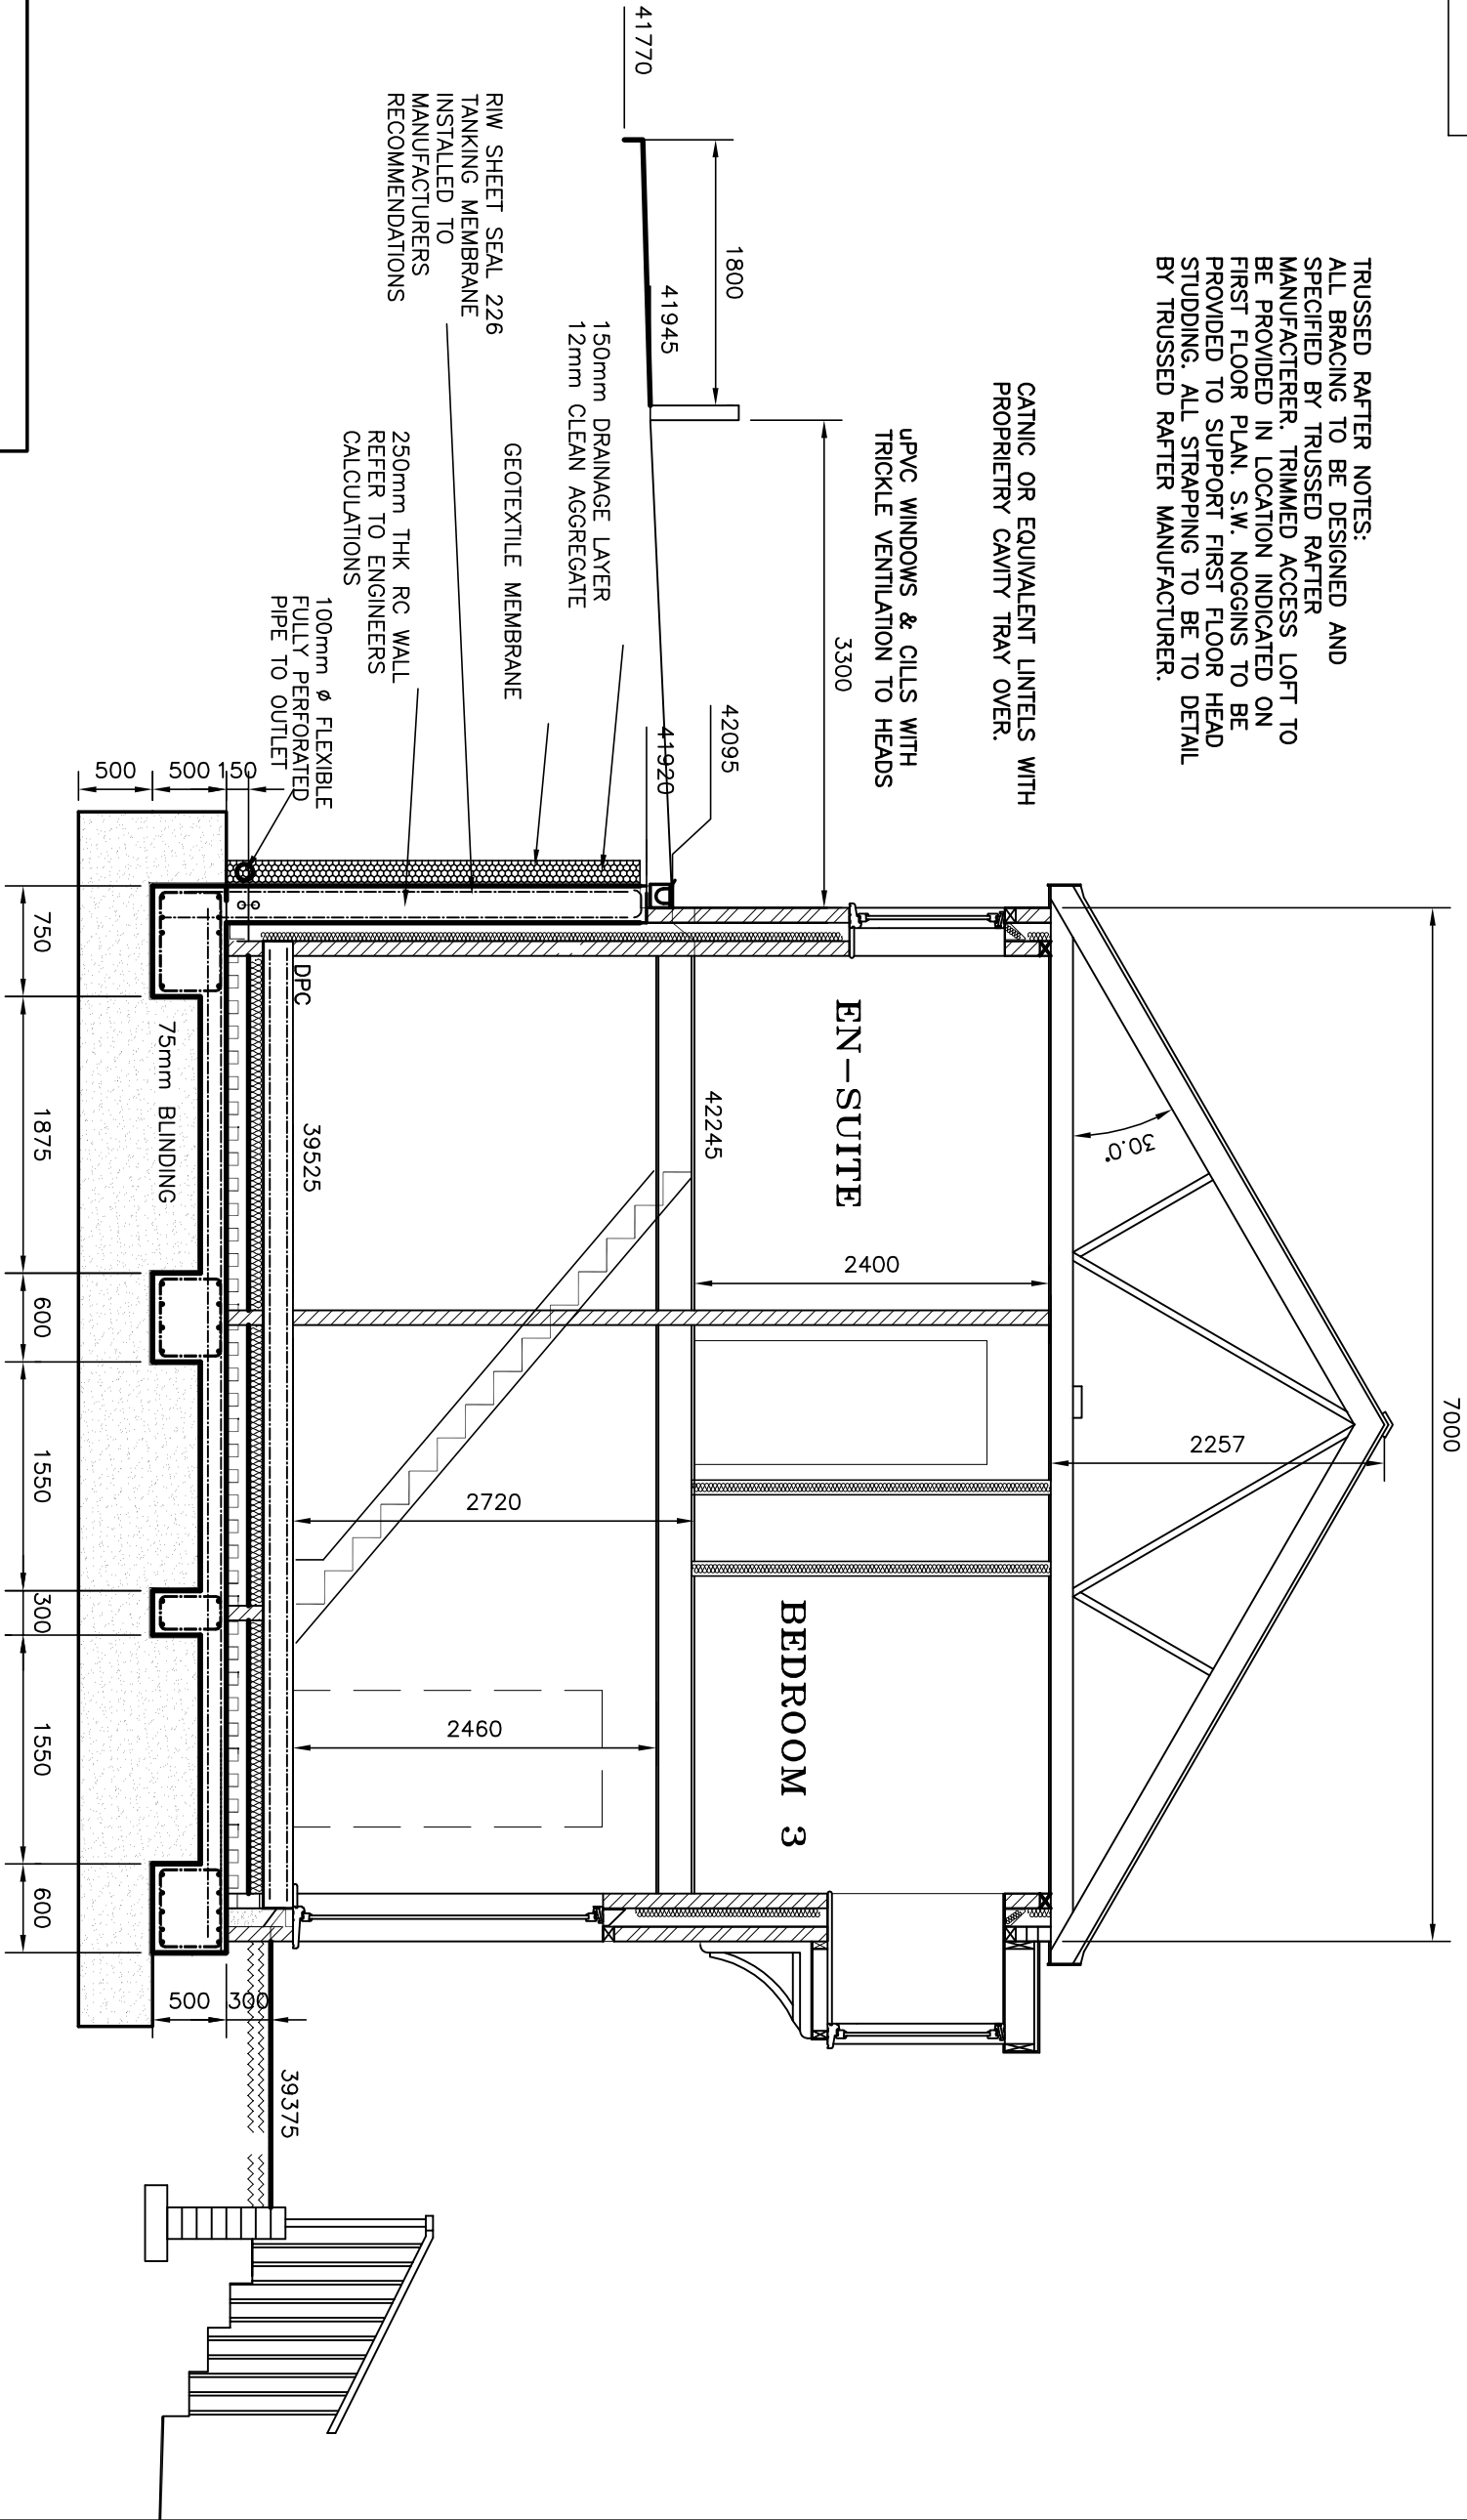

TRUSSED RAFTER NOTES:
ALL BRACING TO BE DESIGNED AND SPECIFIED BY TRUSSED RAFTER MANUFACTURER. TRIMMED ACCESS LOFT TO BE PROVIDED IN LOCATION INDICATED ON FIRST FLOOR PLAN. S.W. NOGGIN'S TO BE PROVIDED TO SUPPORT FIRST FLOOR HEAD STUDDING. ALL STRAPPING TO BE TO DETAIL BY TRUSSED RAFTER MANUFACTURER.

CATNIC OR EQUIVALENT LINTELS WITH PROPRIETRY CAVITY TRAY OVER.

UPVC WINDOWS & CILLS WITH TRICKLE VENTILATION TO HEADS



EXISTING GROUND LEVEL TO SUIT SPR HOOPER STRUCTURAL ENGINEERS RECOMMENDATION

200mm POWER FLOATED RC SLAB WITH 1 LAYER OF B385 MESH BOTTOM ON 1200 GAUGE DPM ON KOOLTHERM K103 100mm INSULATION ON CORDEK 150/9 VENTFORM

DESIGN NOTES

Designer : Christopher Williams
Date : 4TH July 2019
ALL DIMENSIONS ARE TO BE CONFIRMED ON SITE!

DRAWING No:- WE/TTC/19/A42 REV 'B'

PROJECT:- Proposed Dwelling at Tabernacle Terrace, Cwmavon
TITLE:- PLOT 4 SECTION 1-1

Scale 1:50 (A3).

Job Ref : WE/TTC/19
Customer : Mr Wyn Edwards
Site Address : TABERNACLE TERRACE, CWMAYON

Design Services.
15 Ascot Drive
Baglan
Port Talbot
SA12 8YL.