


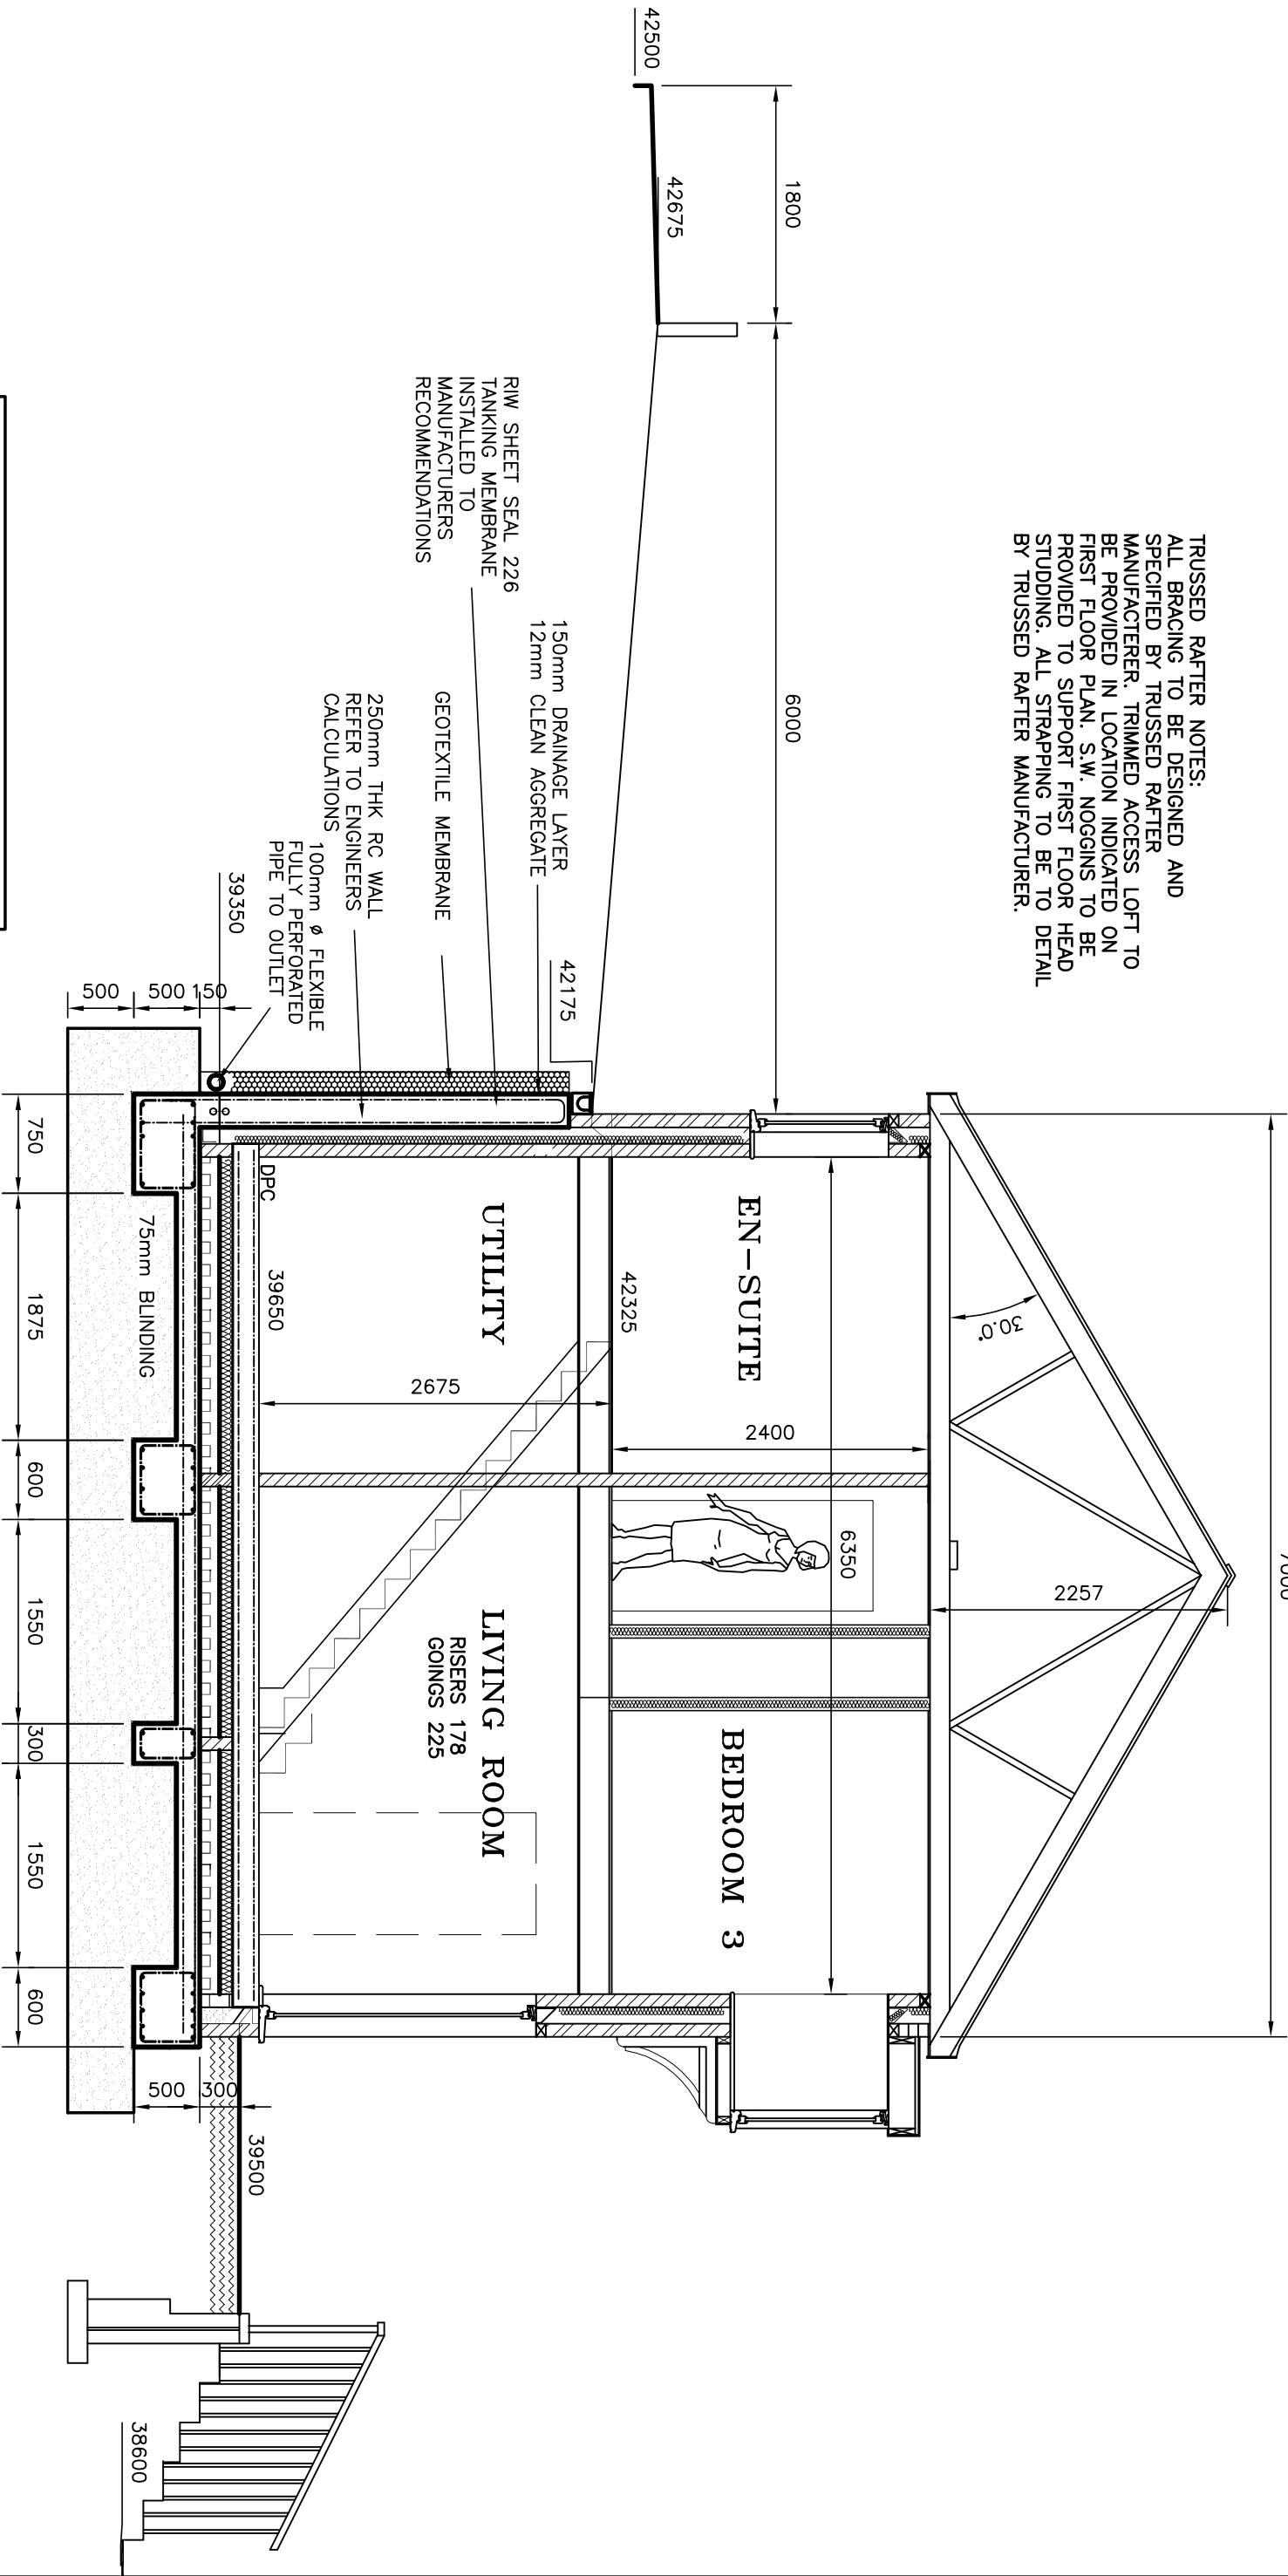

TRUSSED RAFTER NOTES:
ALL BRACING TO BE DESIGNED AND SPECIFIED BY TRUSSED RAFTER MANUFACTURER. TRIMMED RAFTER MANUFACTURER, IN LOCATION INDICATED ON FIRST FLOOR PLAN. S.W. NOGGIN'S TO BE PROVIDED TO SUPPORT FIRST FLOOR HEAD STUDDING. ALL STRAPPING TO BE TO DETAIL BY TRUSSED RAFTER MANUFACTURER.



EXISTING GROUND LEVEL TO SUIT SPR HOOPER
STRUCTURAL ENGINEERS RECOMMENDATION

DESIGN NOTES Designer : Christopher Williams Date : 4TH July 2019 ALL DIMENSIONS ARE TO BE CONFIRMED ON SITE!	DRAWING No:- WE/TTC/19/A32 REV 'B' PROJECT:- Proposed Dwelling at Tabernacle Terrace, Cwmavon TITLE:- PLOT 3 SECTION 1-1	Job Ref : WE/TTC/19 Customer : Mr Wyn Edwards Site Address : TABERNACLE TERRACE, CWMAYON	Design Services. 15 Ascot Drive Baglan Port Talbot SA12 8YL.
---	---	---	--