

THIS IS A C.A.D. PRODUCED DRAWING AND SHOULD NOT BE AMENDED BY HAND.

NOTES


- 1 All dimensions in millimetres unless otherwise stated.
- 2 Do not scale off drawing. All dimensions to be checked on site.



Site Location Plan - 1:1250



Site Plan - 1:500

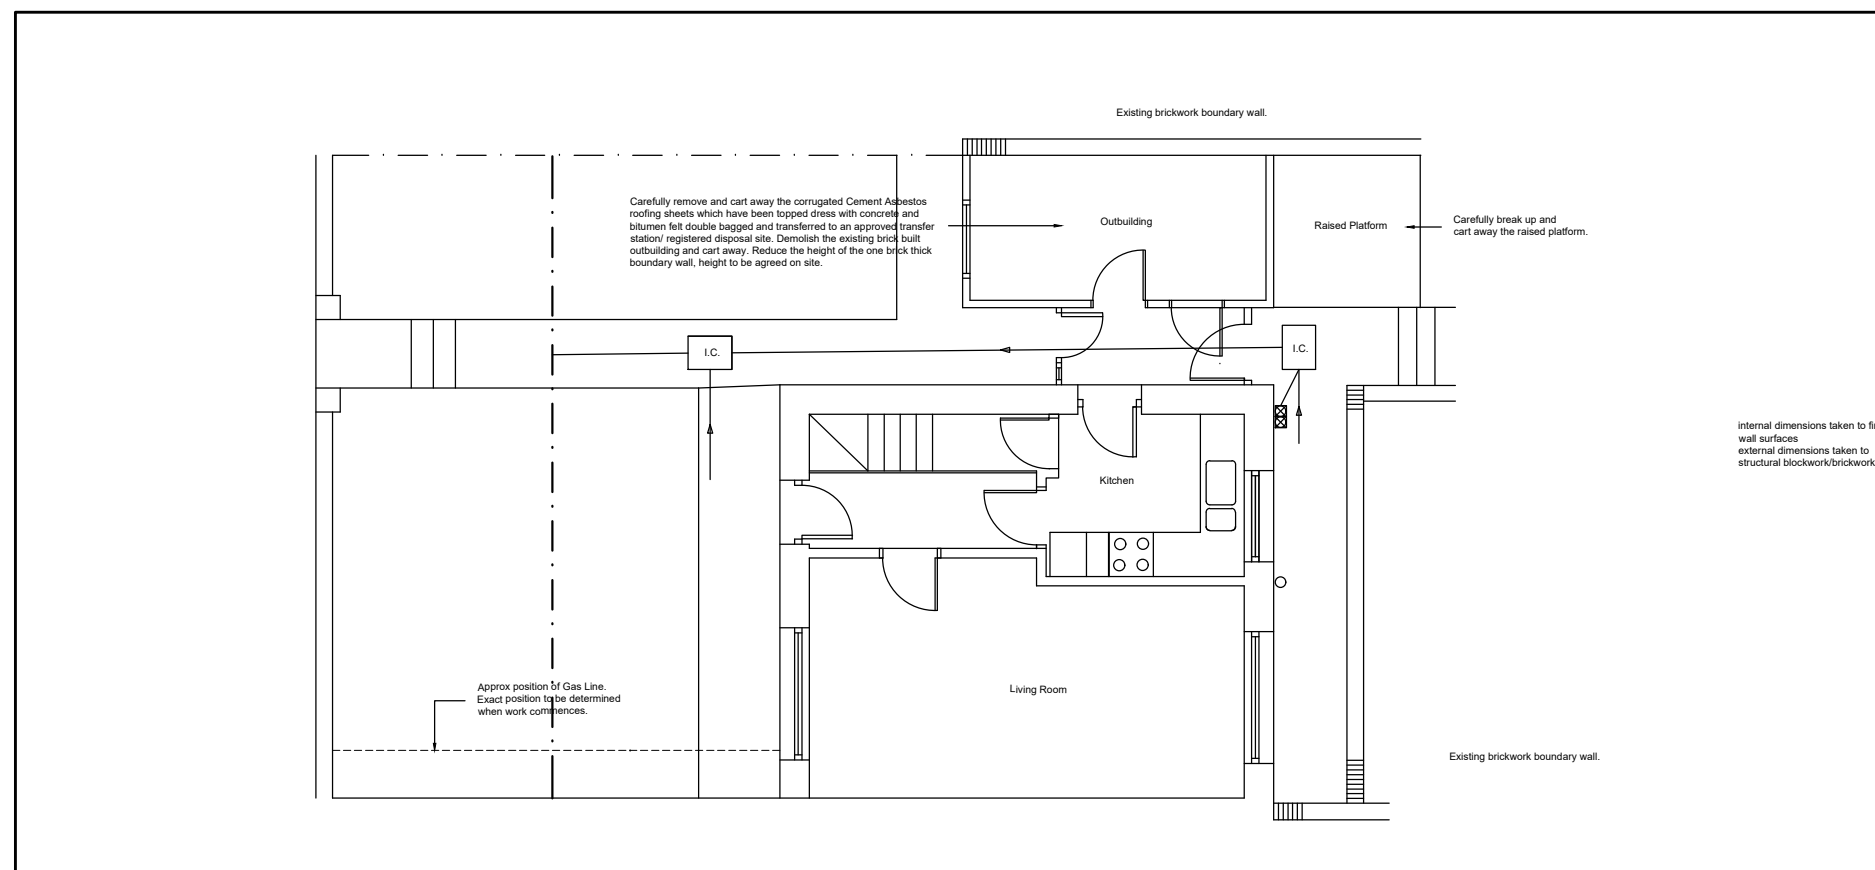

Existing Plan - 1:100

Rev	Details	Dr	Date
 Neath Port Talbot Castell-nedd Port Talbot County Borough Council Cyngor Bwrdeistref Sirol			
Neath Port Talbot Castell -nedd Port Talbot County Borough Council Cyngor Bwrdeistref Sirol Social Services, Health and Housing Housing Renewal and Adaptations Service Tregelles Court Neath Abbey Road Neath Abbey Neath SA10 7DF			
Project 23 Heol Godfrey Lower Brynnamman Ammanford SA18 1TB Shower Room and Lobby Extension Existing & Location Plans			
Drawn	sjl	Checked	Approved
Date	19/02/20	Date	Date
Scale	As shown		
Drawing No.		NPT4695	