




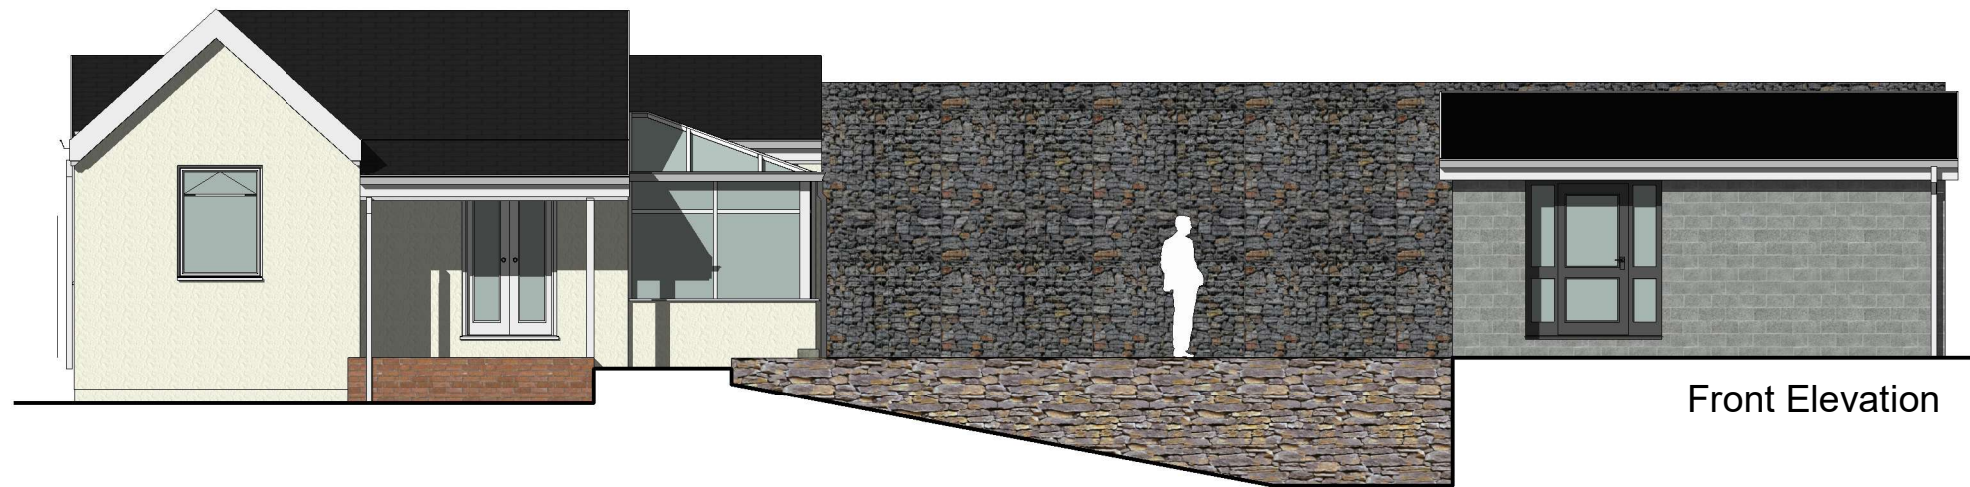

Front Elevation

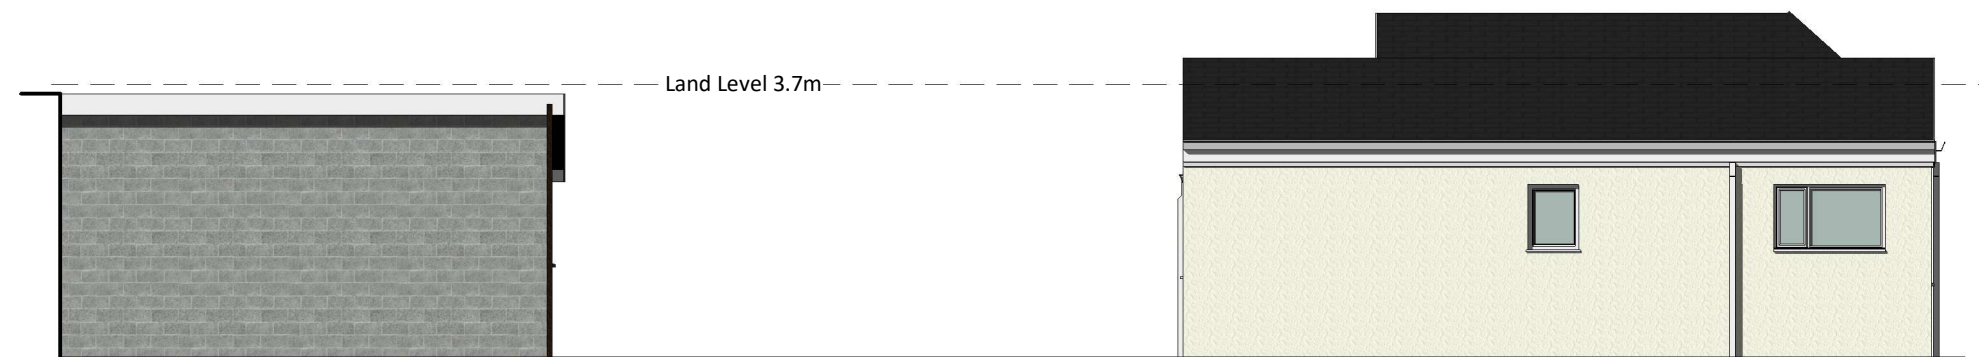

Rear Elevation

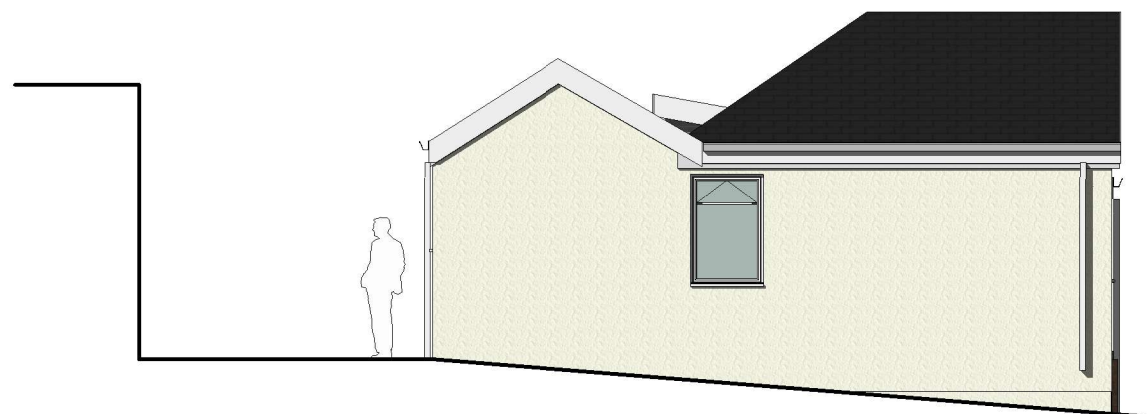

West Elevation



East Elevation

darkin
architects

drawing on
experience

www.darkinarchitects.com

02921 197 196
143 Clifton Street, Cardiff, CF24 1LZ

01554 778 730
16 Queen Victoria Road, SA15 2TL

RIBA 

Chartered Practice

THIS DRAWING IS THE COPYRIGHT OF DARKIN ARCHITECTS AND MAY NOT BE COPIED, ALTERED OR REPRODUCED IN ANY FORM OR PASSED TO A THIRD PARTY WITHOUT THEIR CONSENT. DIMENSIONS MUST BE CHECKED AND VERIFIED ON SITE AND ANY DISCREPANCIES SHOULD BE REPORTED TO THE ARCHITECT. THIS DRAWING MUST NOT BE SCALED AND SHOULD BE READ IN CONJUNCTION WITH ALL OTHER CONSULTANT'S DRAWINGS. IF IN DOUBT ASK FOR CONFIRMATION.

No.	Description	By	Date
A	Titleblock Amended	AV	04.02.2020
B	Layout Amended	AV	11.02.2020

CLIENT

Jill Howells

PROJECT

Replacement Dwelling

PROJECT ADDRESS

24 Ormes Road
Skewen
Neath
SA10 6SY

DRAWING TITLE

Existing Elevations

DRAWN BY	CHECKED BY	© Copyright Darkin Architects 2020
SJC	DLD	
PROJECT REF	SCALE	PAPER SIZE
RH408	1 : 100	A3
DRAWING	REVISION	DATE
301	B	14.08.2019