


3/3/20




Reproduced from an Ordnance Survey map with the permission of the
Controller of Her Majesty's Stationary Office.
©Crown Copyright. All rights reserved.

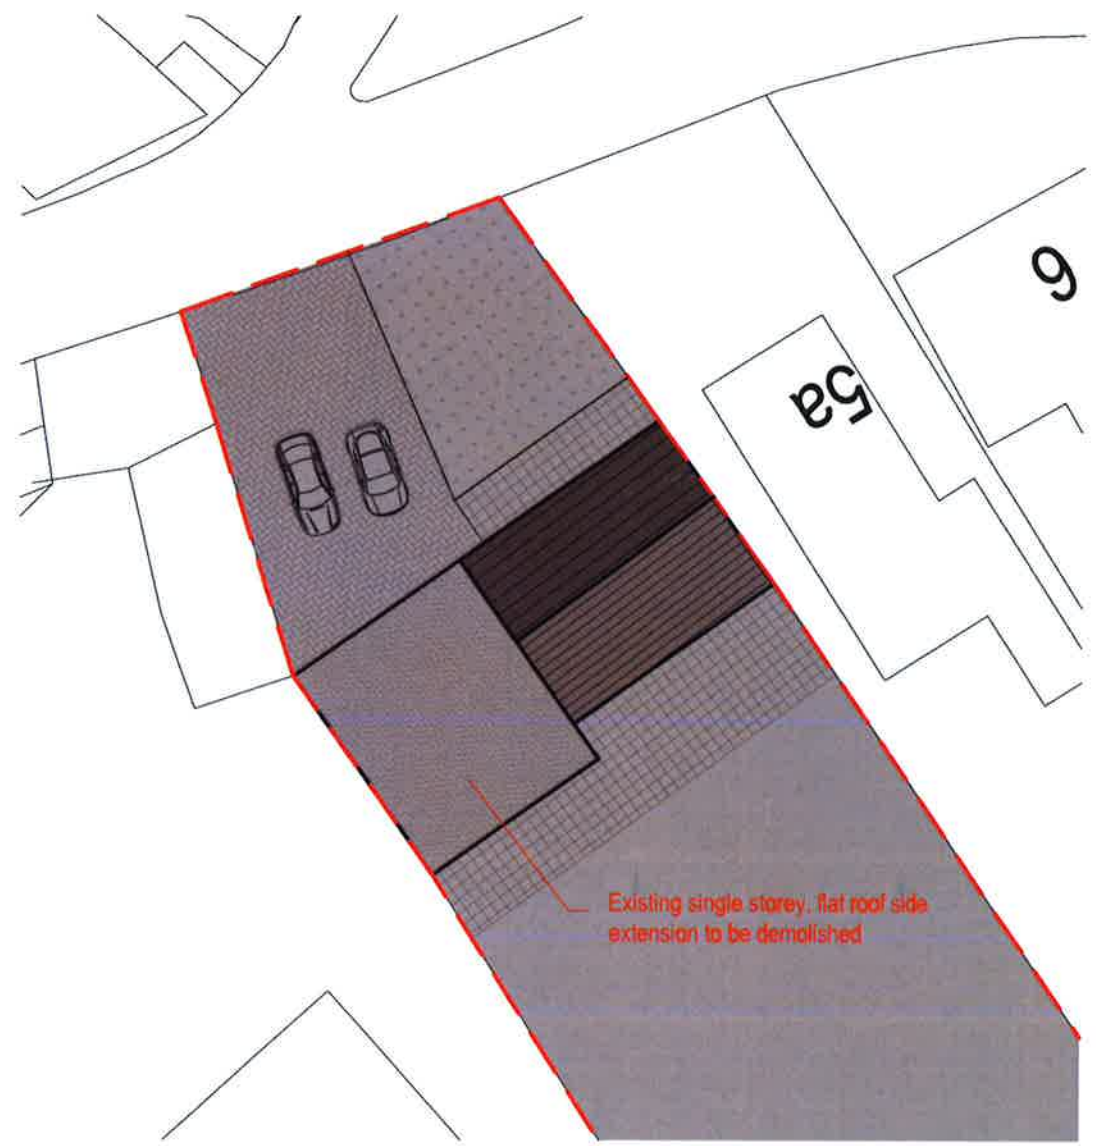

EXISTING SITE PLAN
Scale 1:250



Reproduced from an Ordnance Survey map with the permission of the
Controller of Her Majesty's Stationary Office.
©Crown Copyright. All rights reserved.

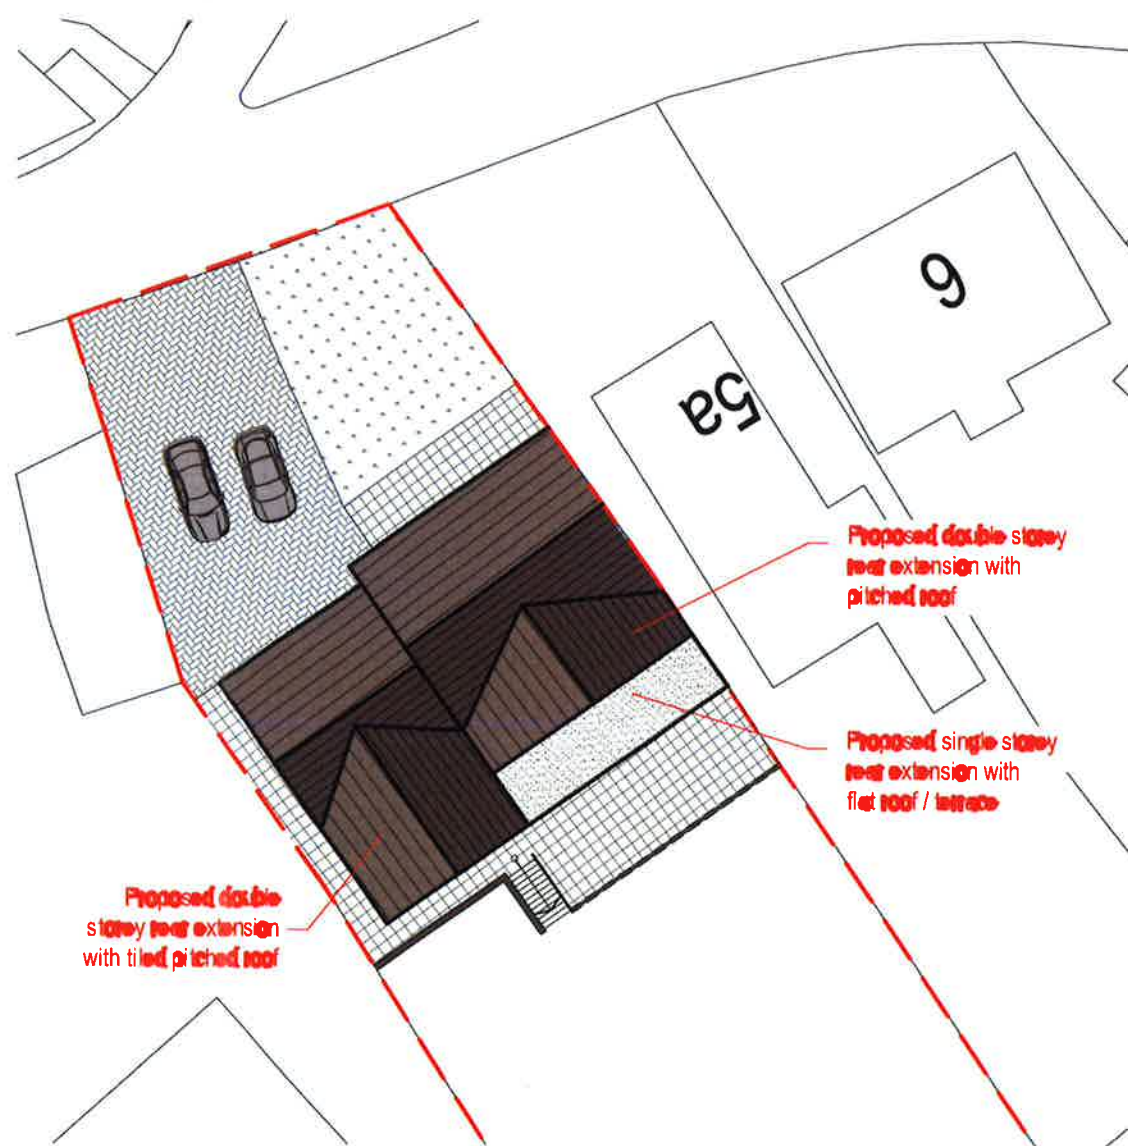

PROPOSED SITE PLAN
Scale 1:250

Client:		Mr. J. Davies	
Project Title:		PROPOSED DOUBLE STOREY SIDE EXTENSION & SINGLE STOREY REAR EXTENSION (inc. internal reconfiguration) 5 Zoar Road Ystalyfera NPT23BC	
General Notes: 1. Do not scale from this drawing, take figures dimensions only. 2. Dimensions are in millimetres unless otherwise stated.			
Drawing Issues:			
PLANNING			
Drawing Title: EXISTING & PROPOSED SITE PLANS			
Drawing No:	002	Revision:	A
Date:	16-01-2020	Revised:	03-03-2020
Scale(s):	1:250	Paper Size:	A3
 Cwm Planning & Design Ltd. (architectural and Draughting Services)			