


02/03/20



PROPOSED REAR ELEVATION (SHOWING BASEMENT STORAGE ROOM)
Scale 1:100

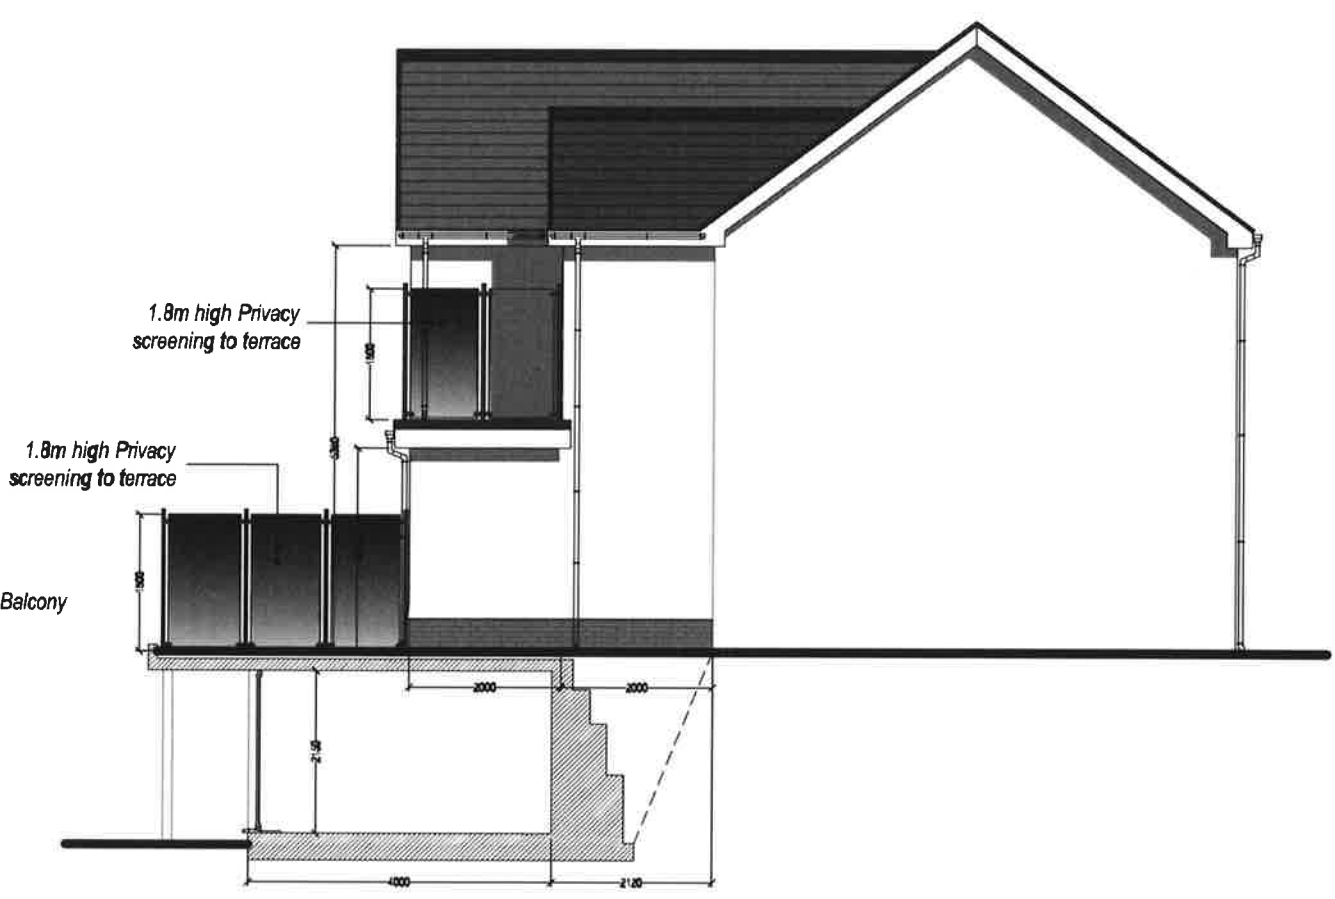

PROPOSED SIDE ELEVATION
Scale 1:100

 Cwm Planning & Design Ltd. (architectural and Draughting Services)	Client:	Project Title:	General Notes:	Drawing Title:	
	Mr. J. Davies	PROPOSED DOUBLE STOREY SIDE EXTENSION & SINGLE STOREY REAR EXTENSION (inc. internal reconfiguration) 5 Zoar Road Ystalyfera NPTCBC	1. Do not scale from this drawing, take figured dimensions only. 2. Dimensions are in millimeters unless otherwise stated.	PROPOSED ELEVATIONS (sheet 2 of 2)	
			Drawing Issue:	Drawing No:	Revision:
			PLANNING	Date:	
			Scale(s):		