




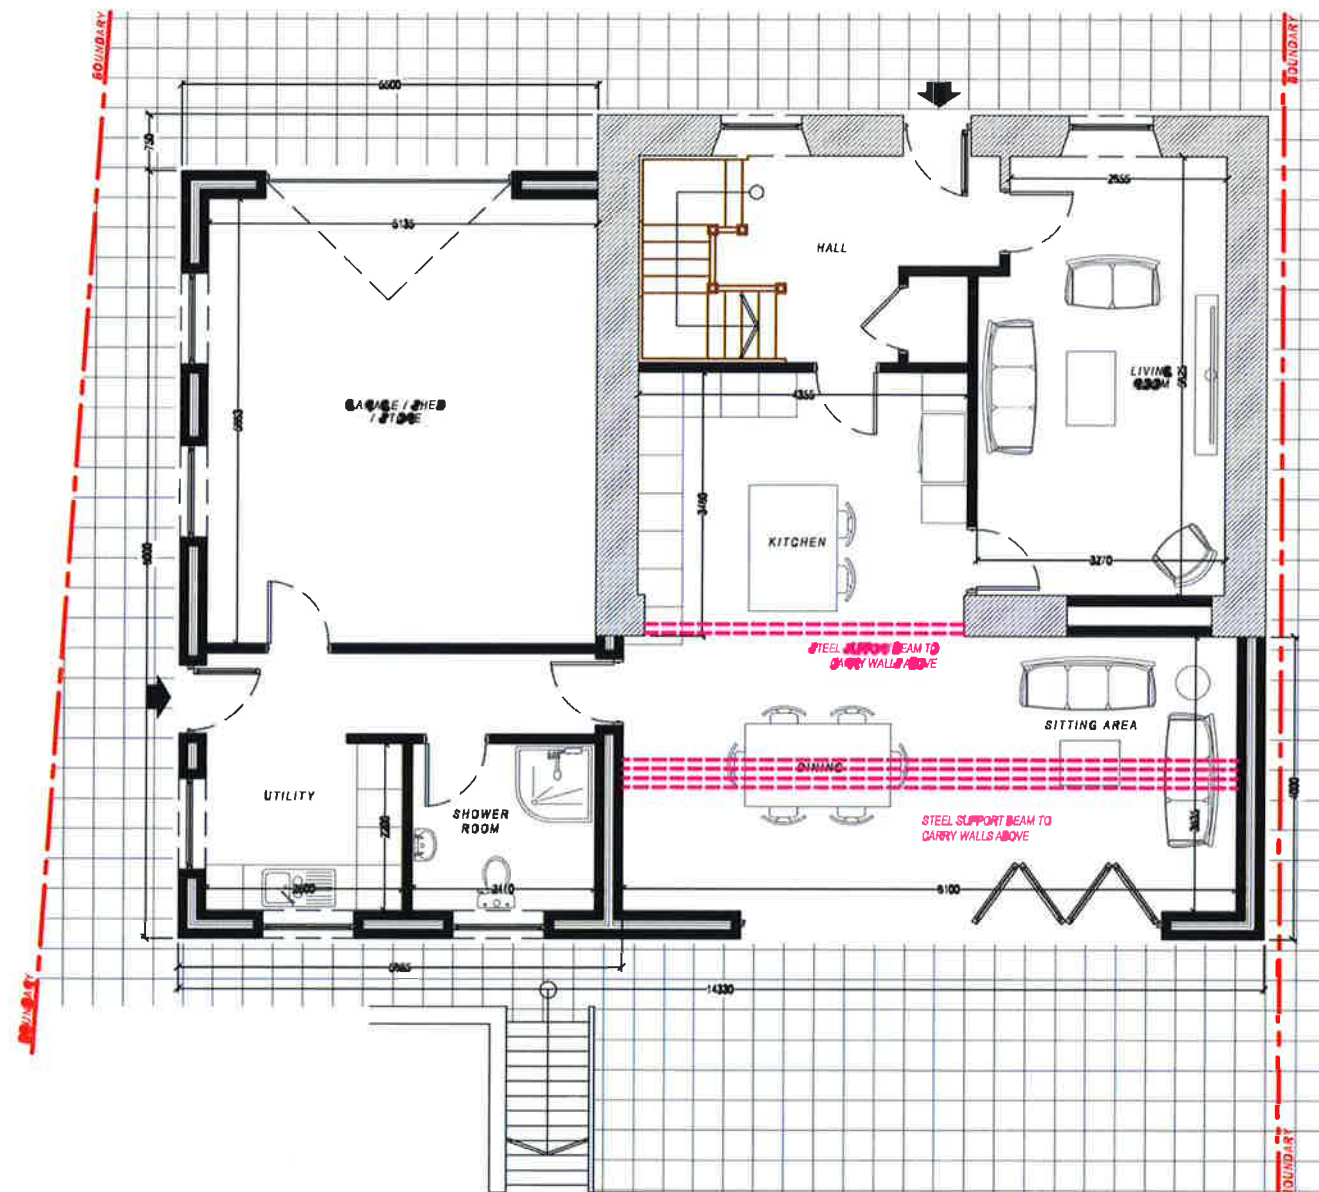

PROPOSED GROUND FLOOR PLAN
Scale 1:100

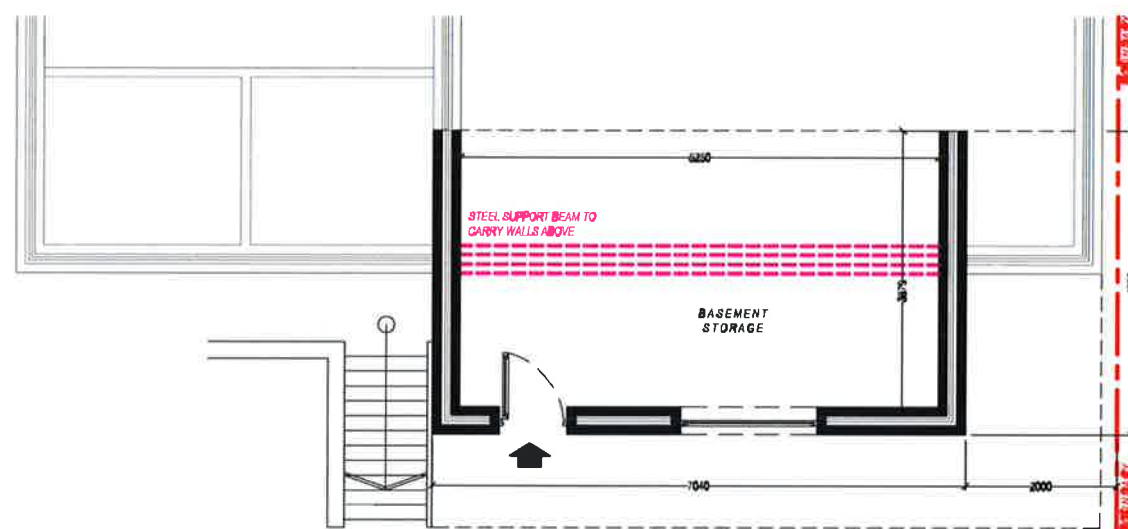

PROPOSED BASEMENT PLAN
Scale 1:100

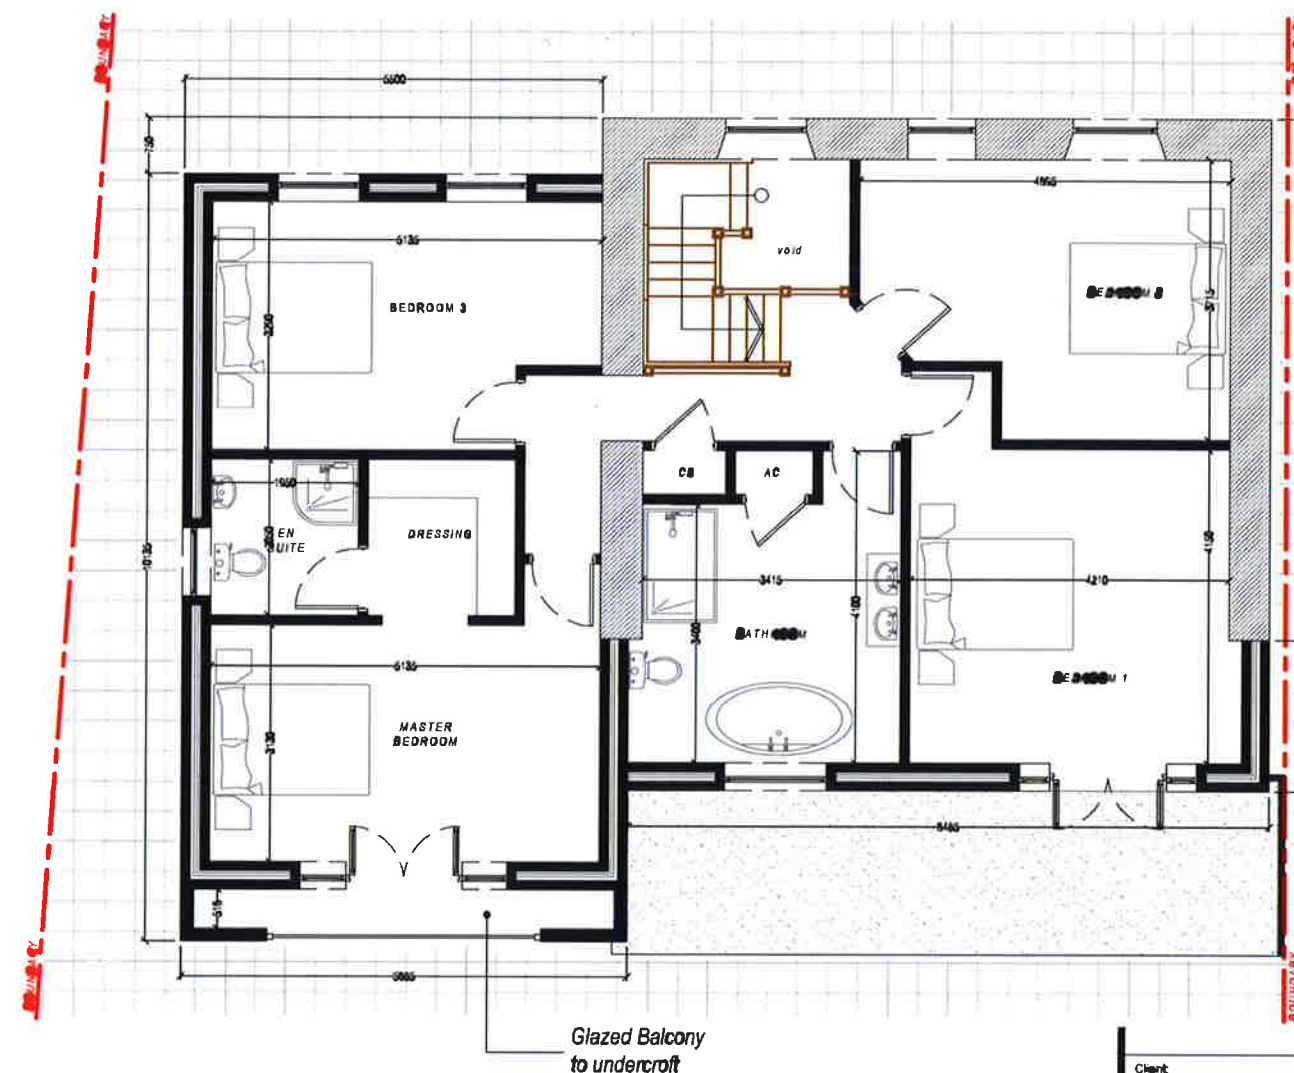

PROPOSED FIRST FLOOR PLAN
Scale 1:100

Client: Mr. J. Davies

Project Title: **PROPOSED DOUBLE STOREY SIDE EXTENSION & SINGLE STOREY REAR EXTENSION (inc. internal reconfiguration)**

5 Zoar Road
Ystalyfera
NPTC8C

General Notes:
1. Do not scale from this drawing, take figures dimensions only
2. Dimensions are in millimetres unless otherwise stated

Drawing Issue: **PLANNING**

Drawing Title: **PROPOSED FLOOR PLANS**

Drawing No:	007	Revision:	A
Date:	16-01-2020	Revised:	03-03-2020
Scale(s):	1:100	Paper Size:	A3



Cwm Planning & Design Ltd.
(architectural and Draughting Services)