



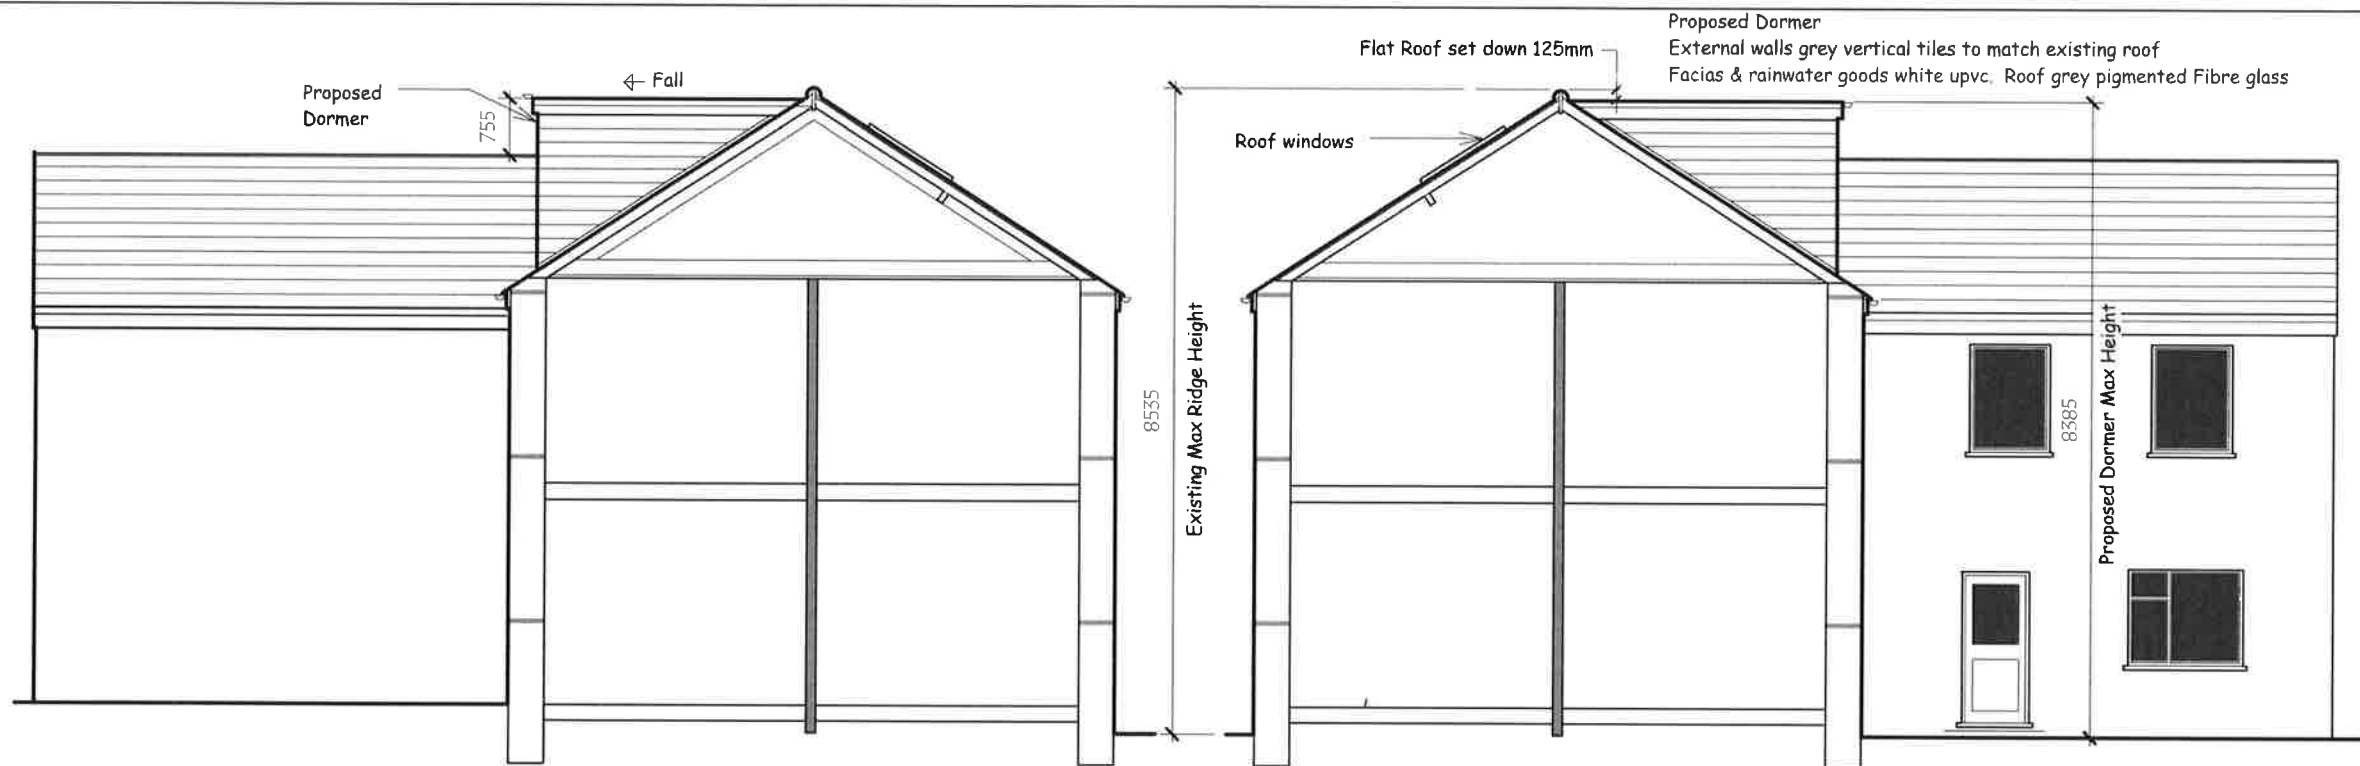


PROPOSED ELEVATION
THROUGH TERRACE Facing West


PROPOSED ELEVATION
THROUGH TERRACE Facing East

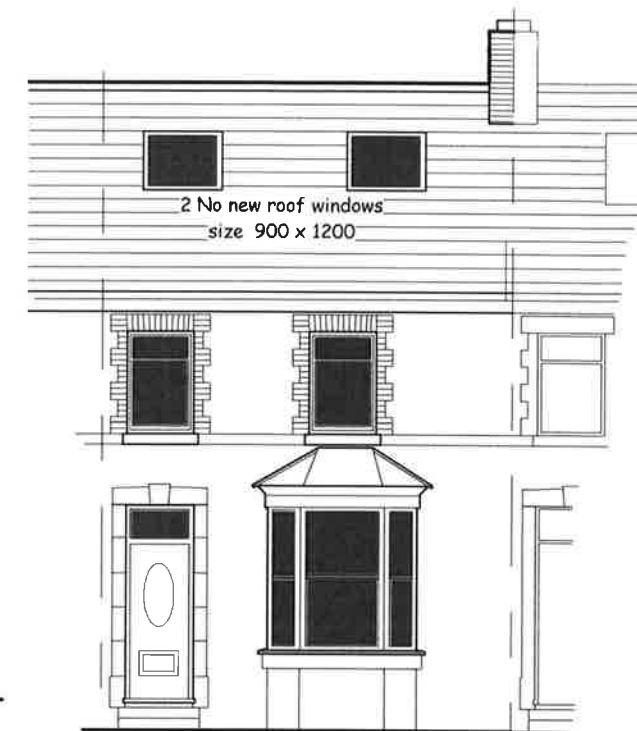

PROPOSED FRONT ELEVATION

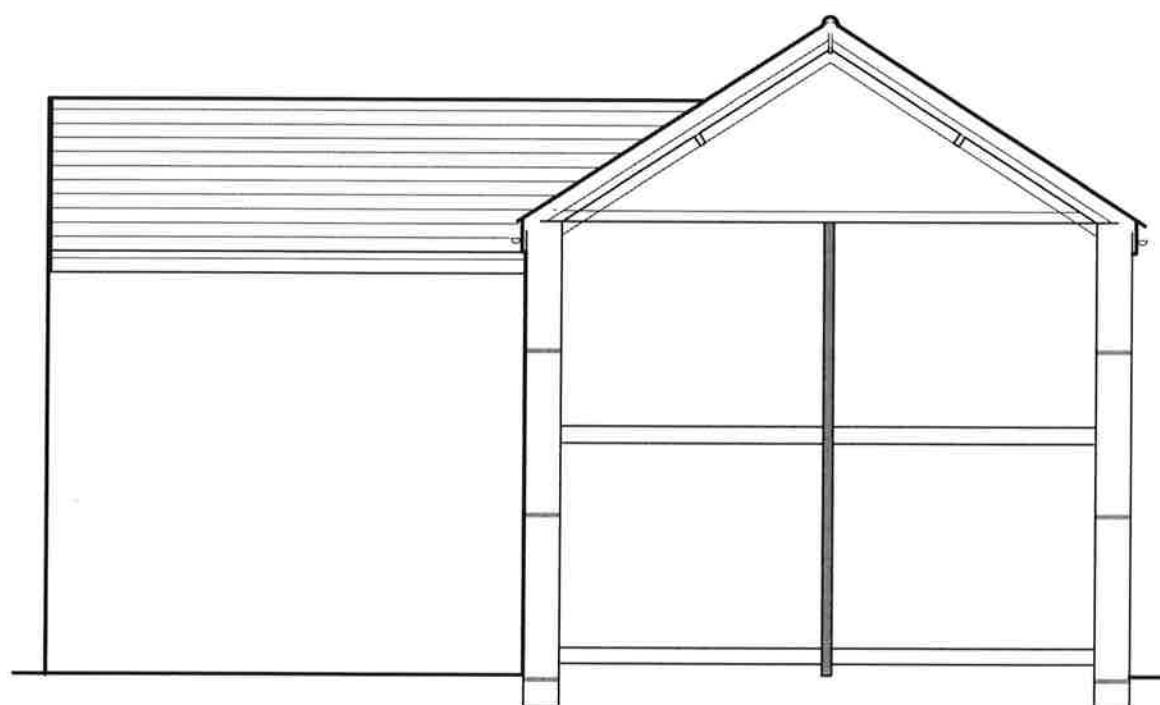

EXISTING ELEVATION
THROUGH TERRACE Facing West

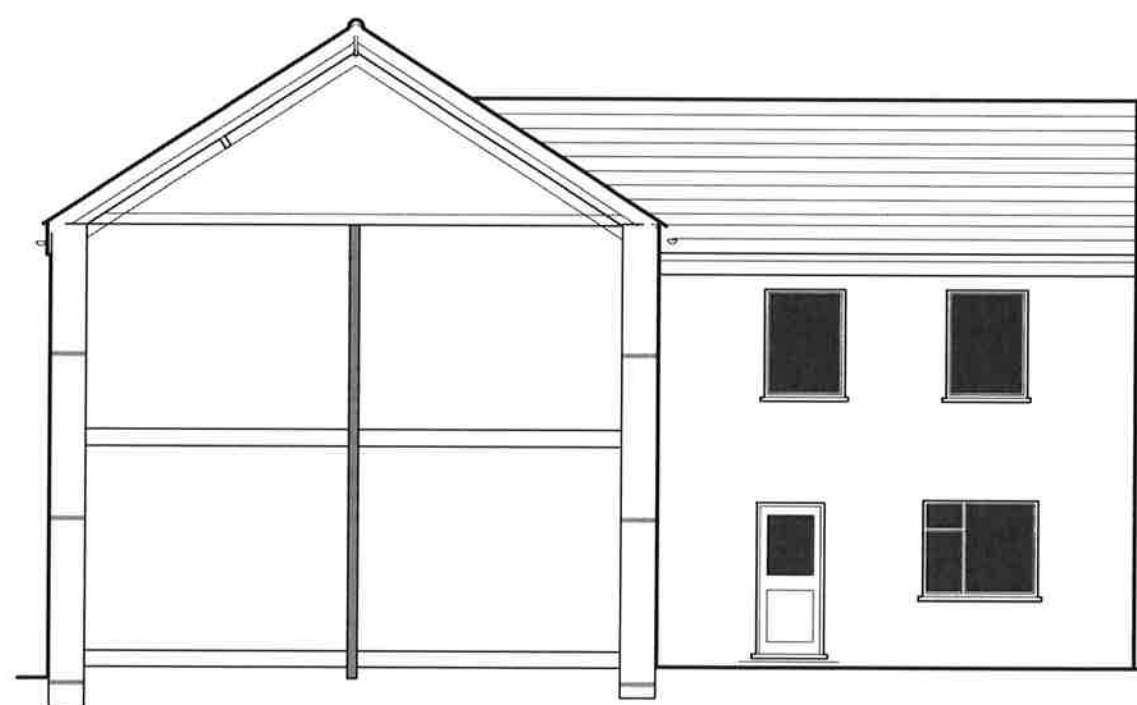

EXISTING ELEVATION
THROUGH TERRACE Facing East



EXISTING FRONT ELEVATION

PROPOSED LOFT CONVERSION, at
8 GEOFFREY STERET, NEATH, WEST GLAMORGAN. S11 6JB

ELEVATIONS

Date 02 02 20
Scale 1:100
Drawn DG

Dwg No

ST Sheet 3 of 6

REV
A