
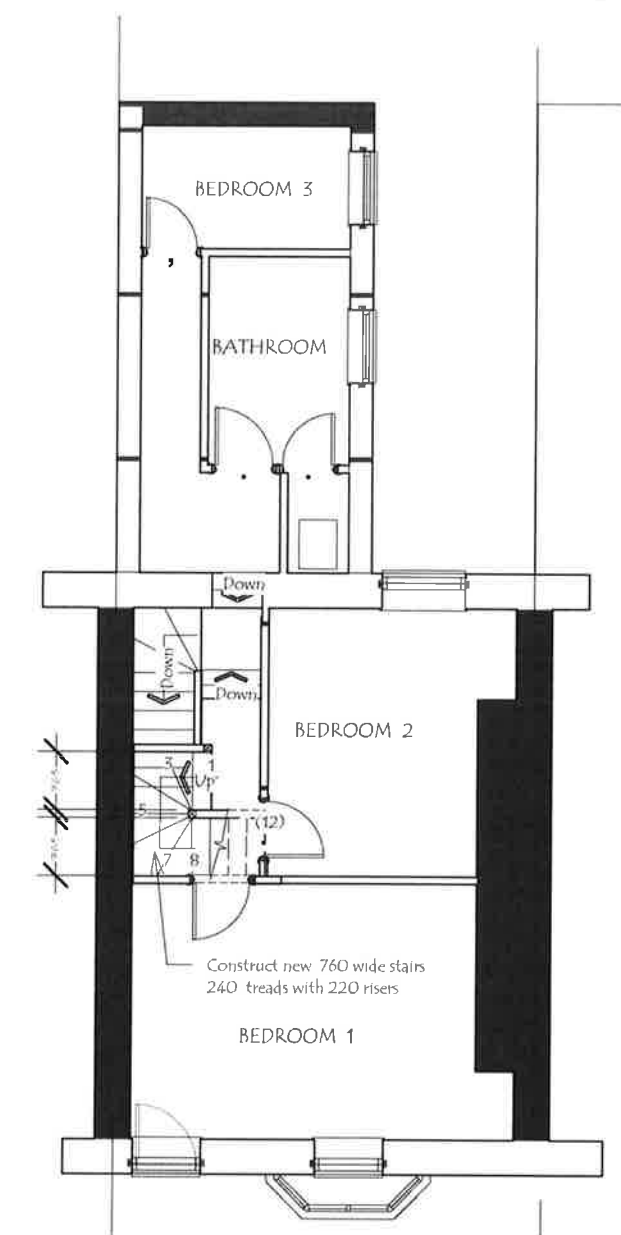
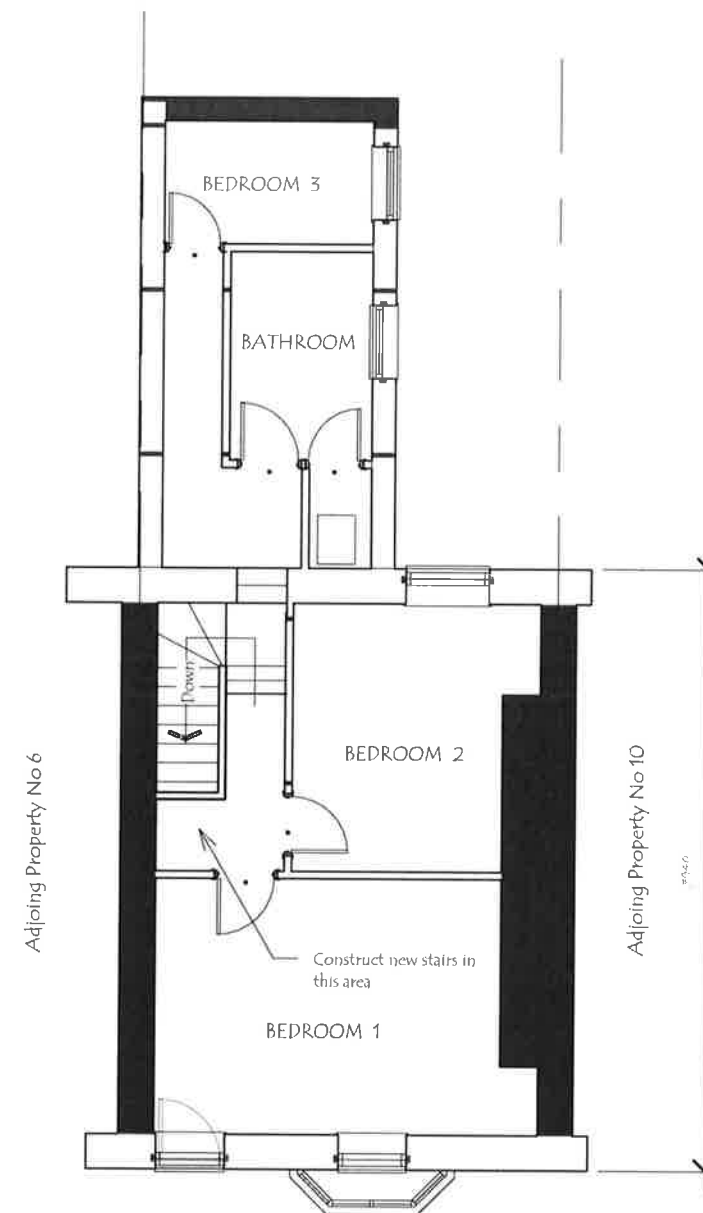
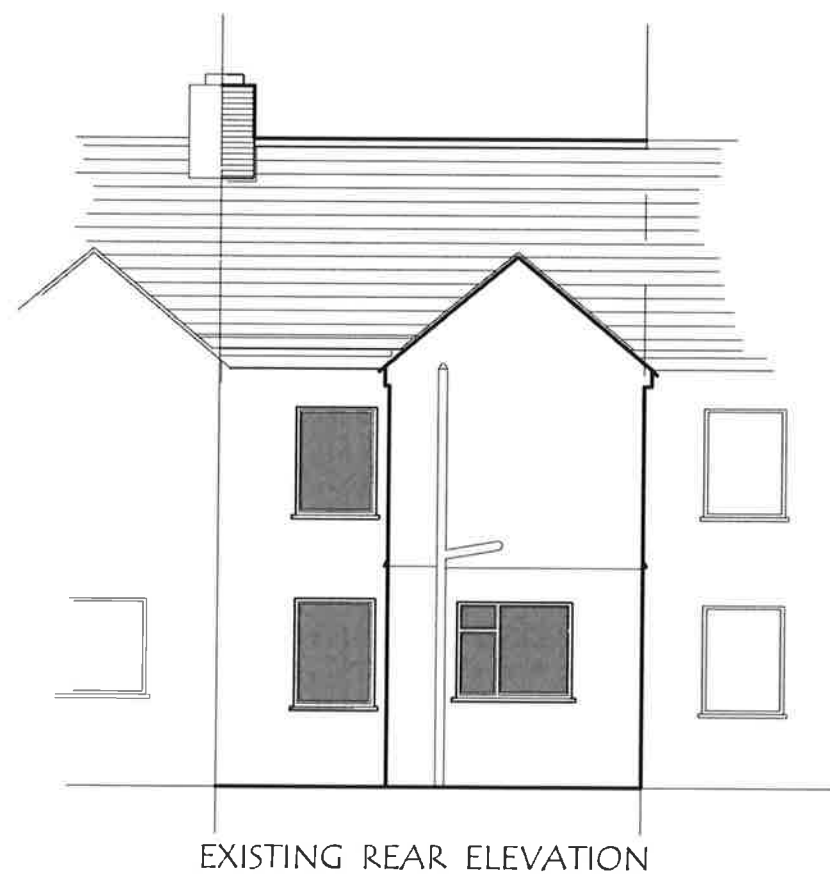


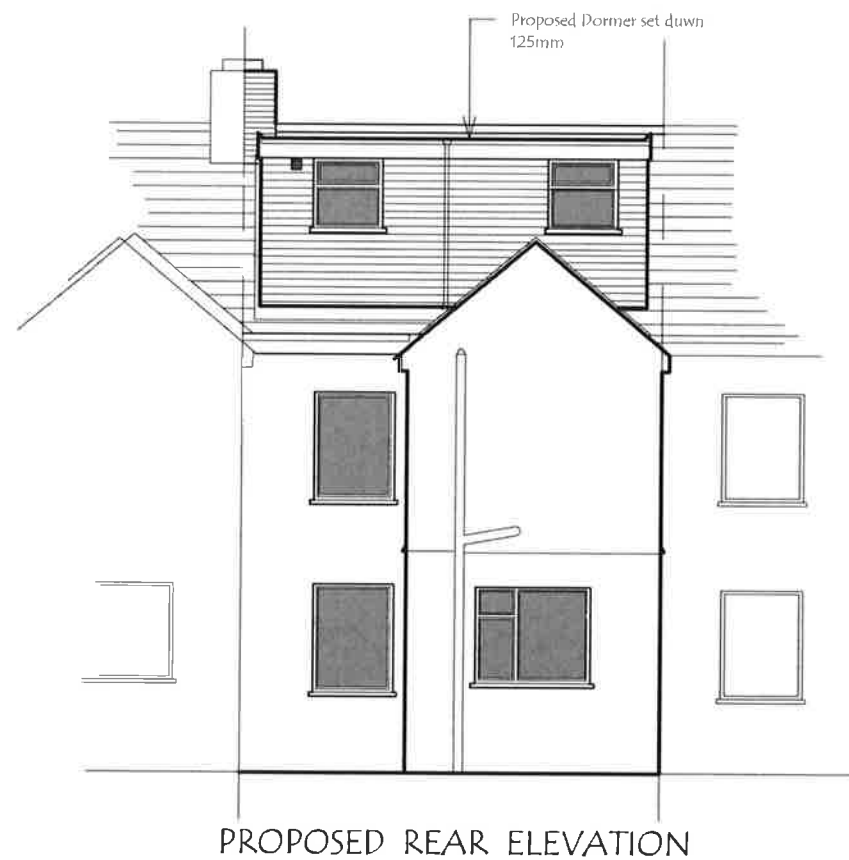

DAVID J GRIFFITHS. MCIOS (1999). MBE (2008)
ARCHITECTURAL DRAWINGS
Tel 01792 296749 / Mobile 07411 200 351

LOFT CONVERSION & MISC WORK
at 8 GEOFFREY STREET, NEATH, SWANSEA.

FLOOR PLANS & REAR ELEVATION

Date 02.02.20
Scale 1:100
Drawn DG

Dwg No

ST 4/6

REV

A

Rev A Flat roof set down 125mm

DG 08.03.20