



EXISTING

Scale: 1:50

09 FEB 2020

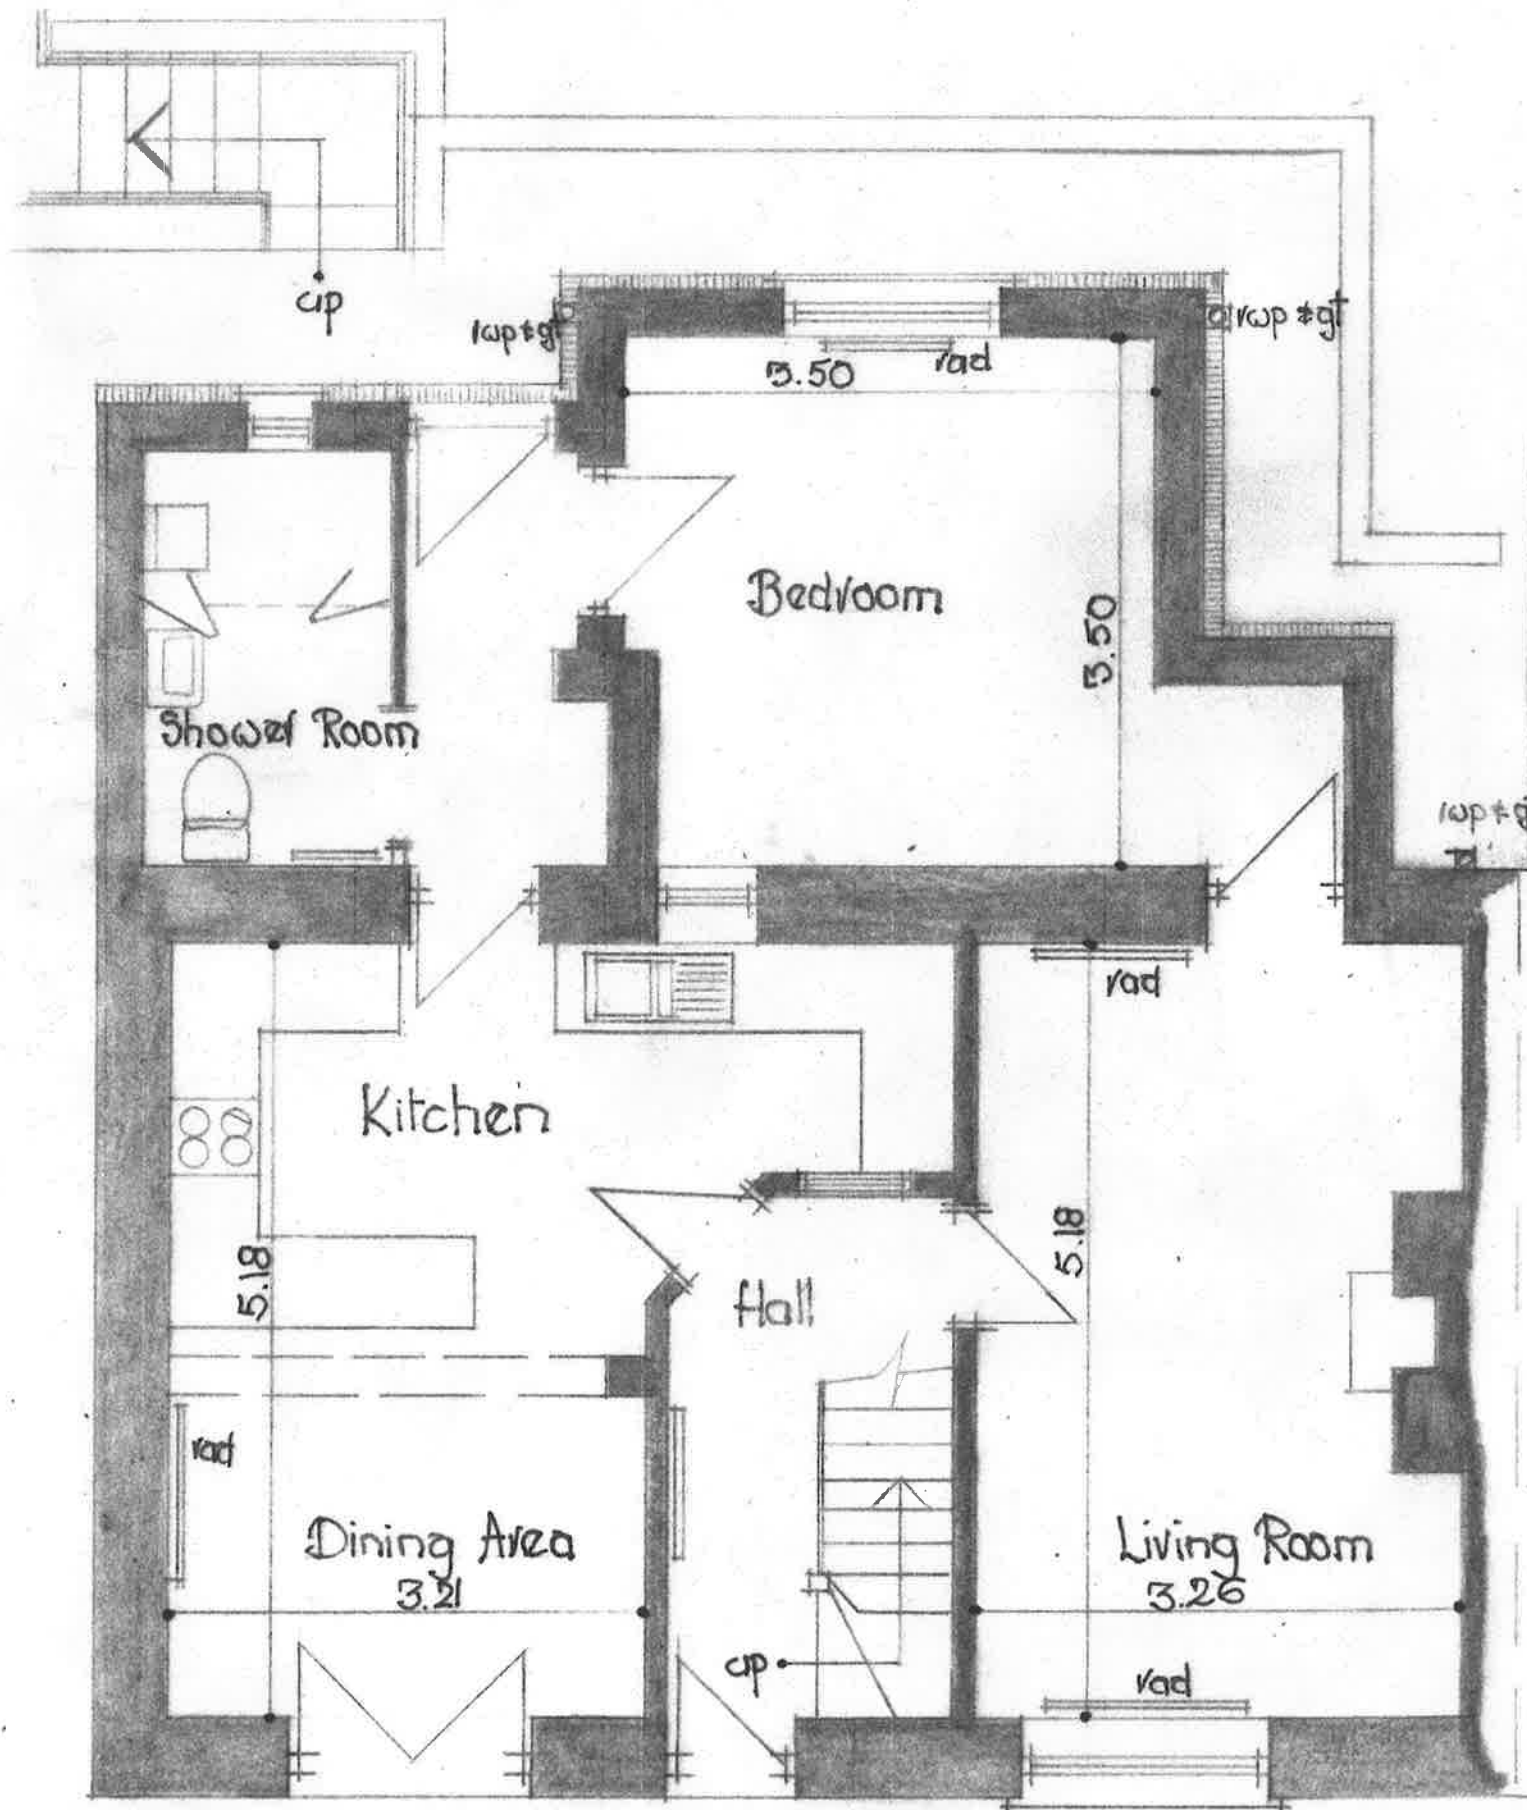

Ground Floor Plan

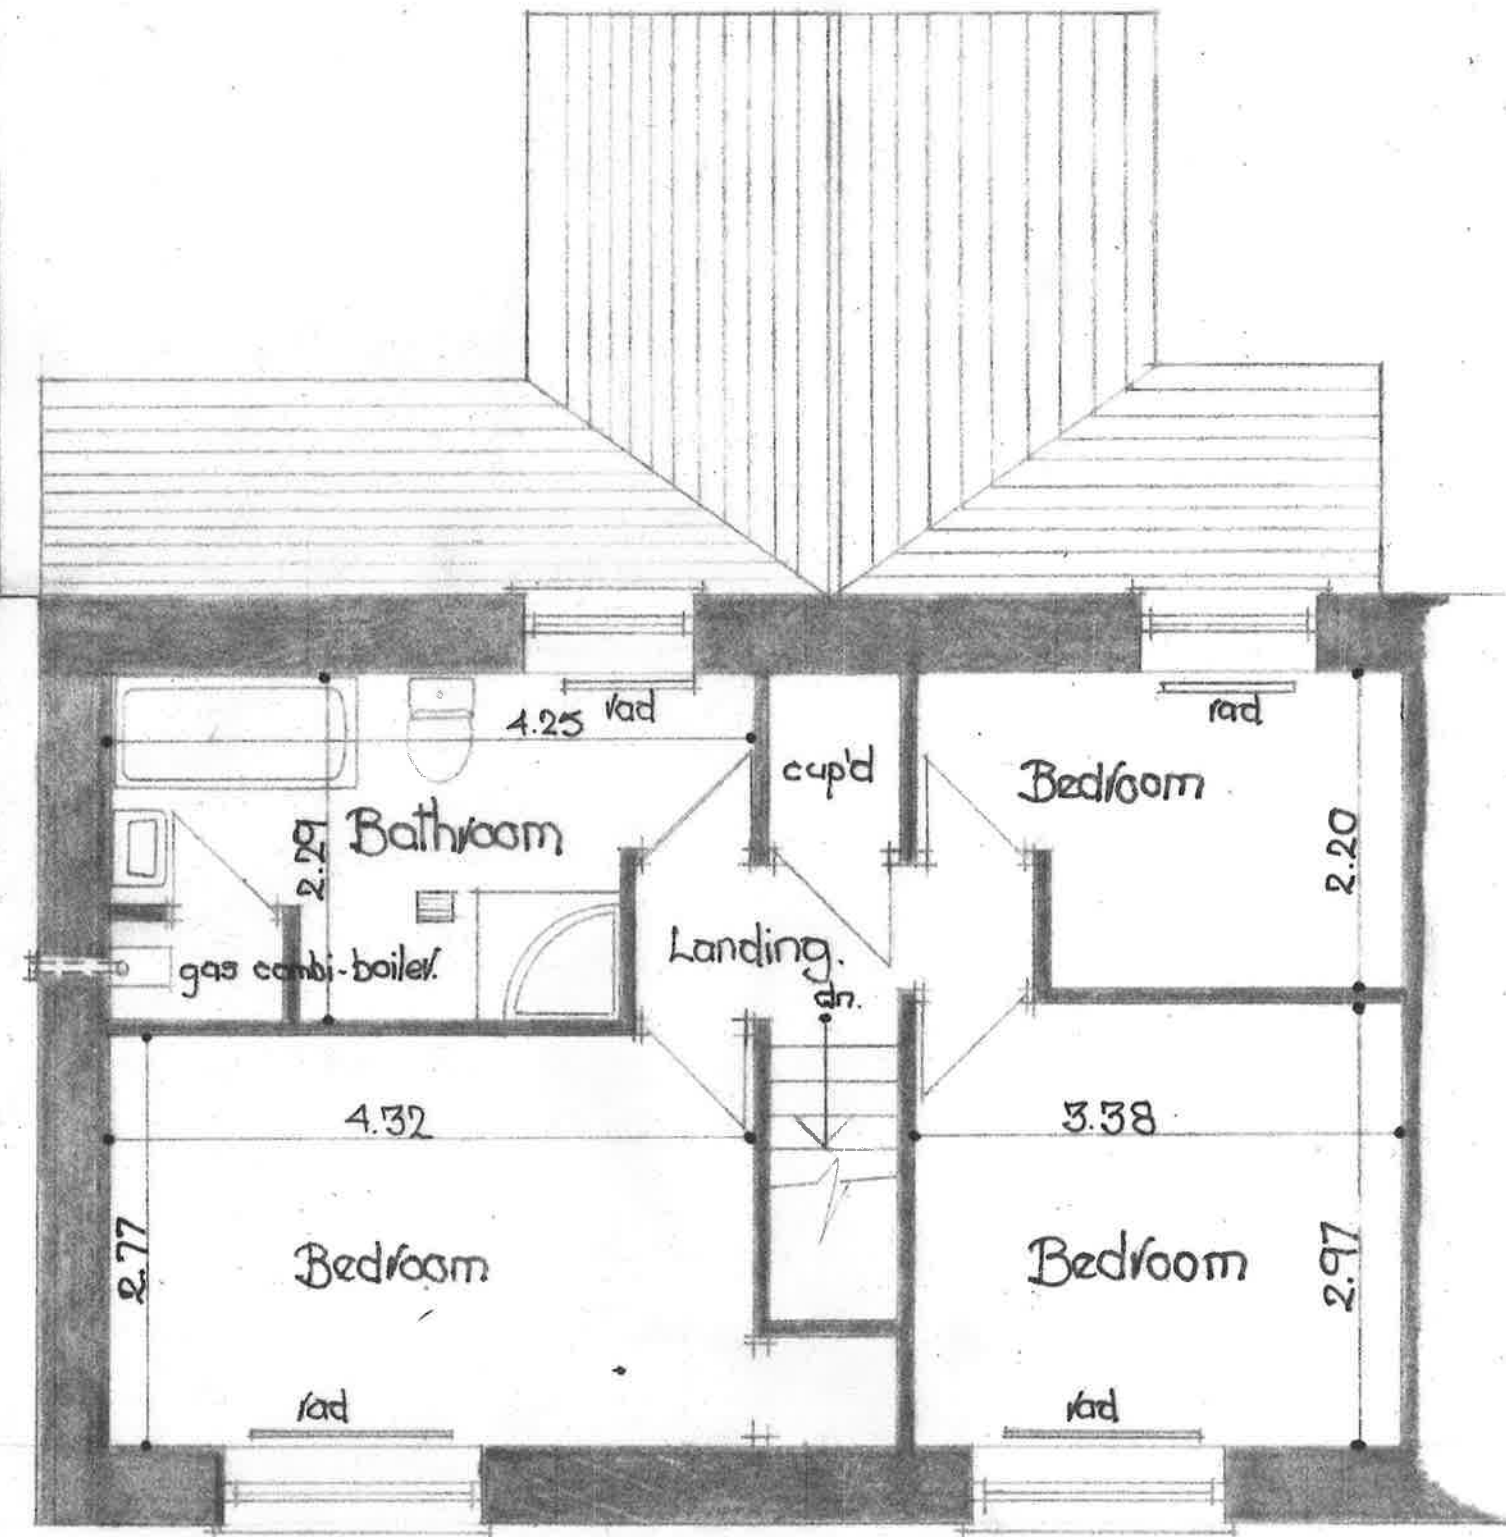

First Floor Plan