



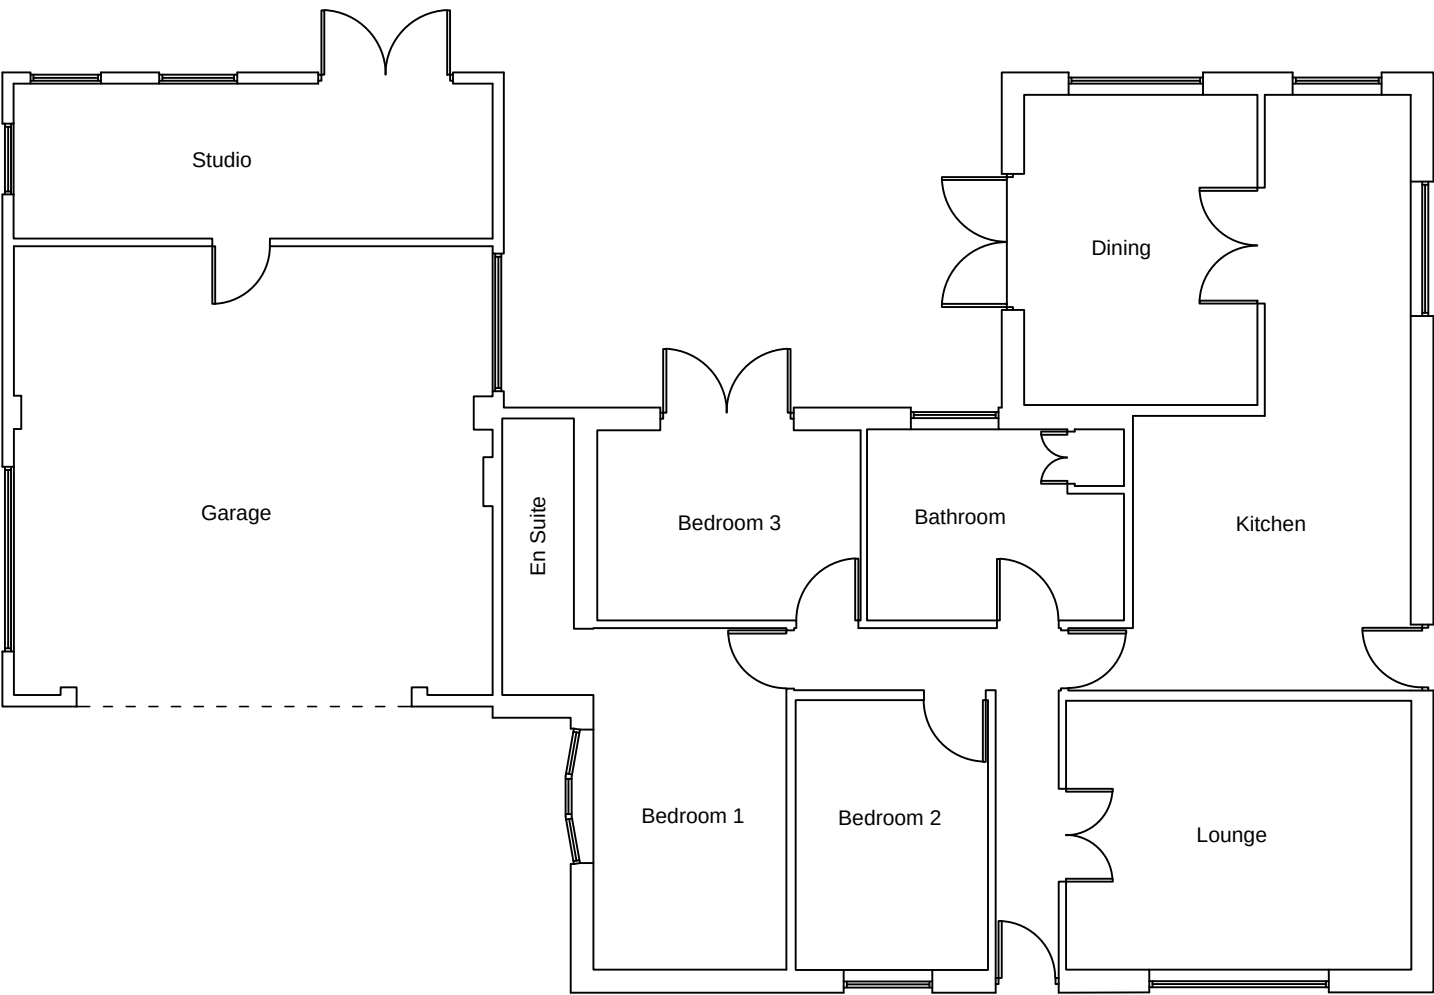

Ground Floor Plan

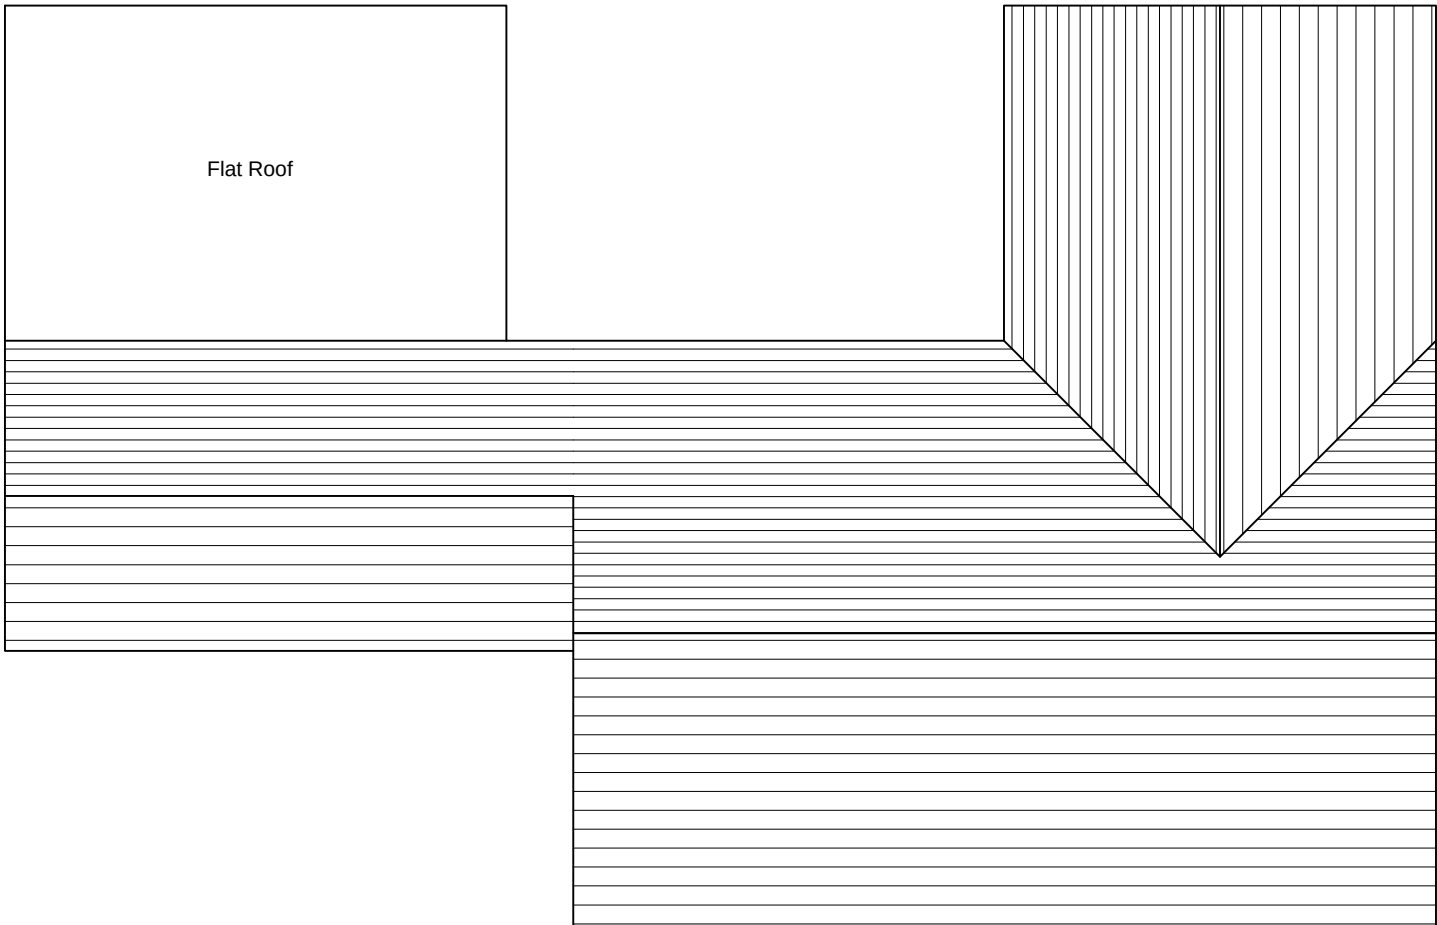

Roof Plan

This drawing is copyright ©
NOTE: All dimensions to be checked on
site and not scaled from the drawing.



CLIENT Mrs E Evans The Oaks Glyncastle Resolven		JOB TITLE Alterations to The Oaks		DRNG. TITLE Existing Plan		
DATE: Feb 2020		SCALE: 1:100		A3	DRNG. NO. 20.02.01	REV. ---
					PURPOSE Record	