




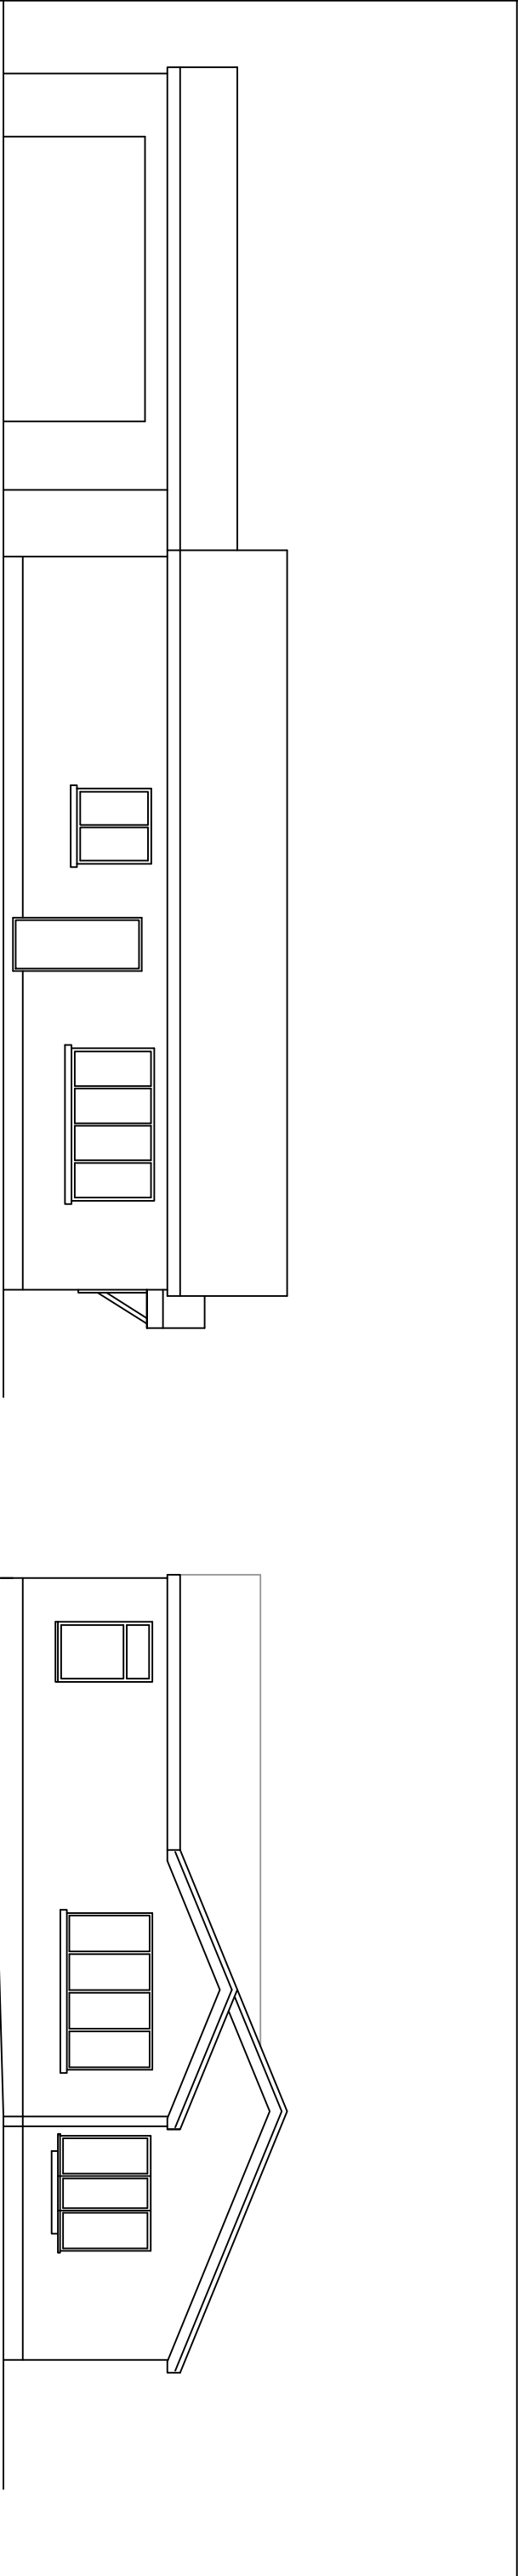


Front Elevation

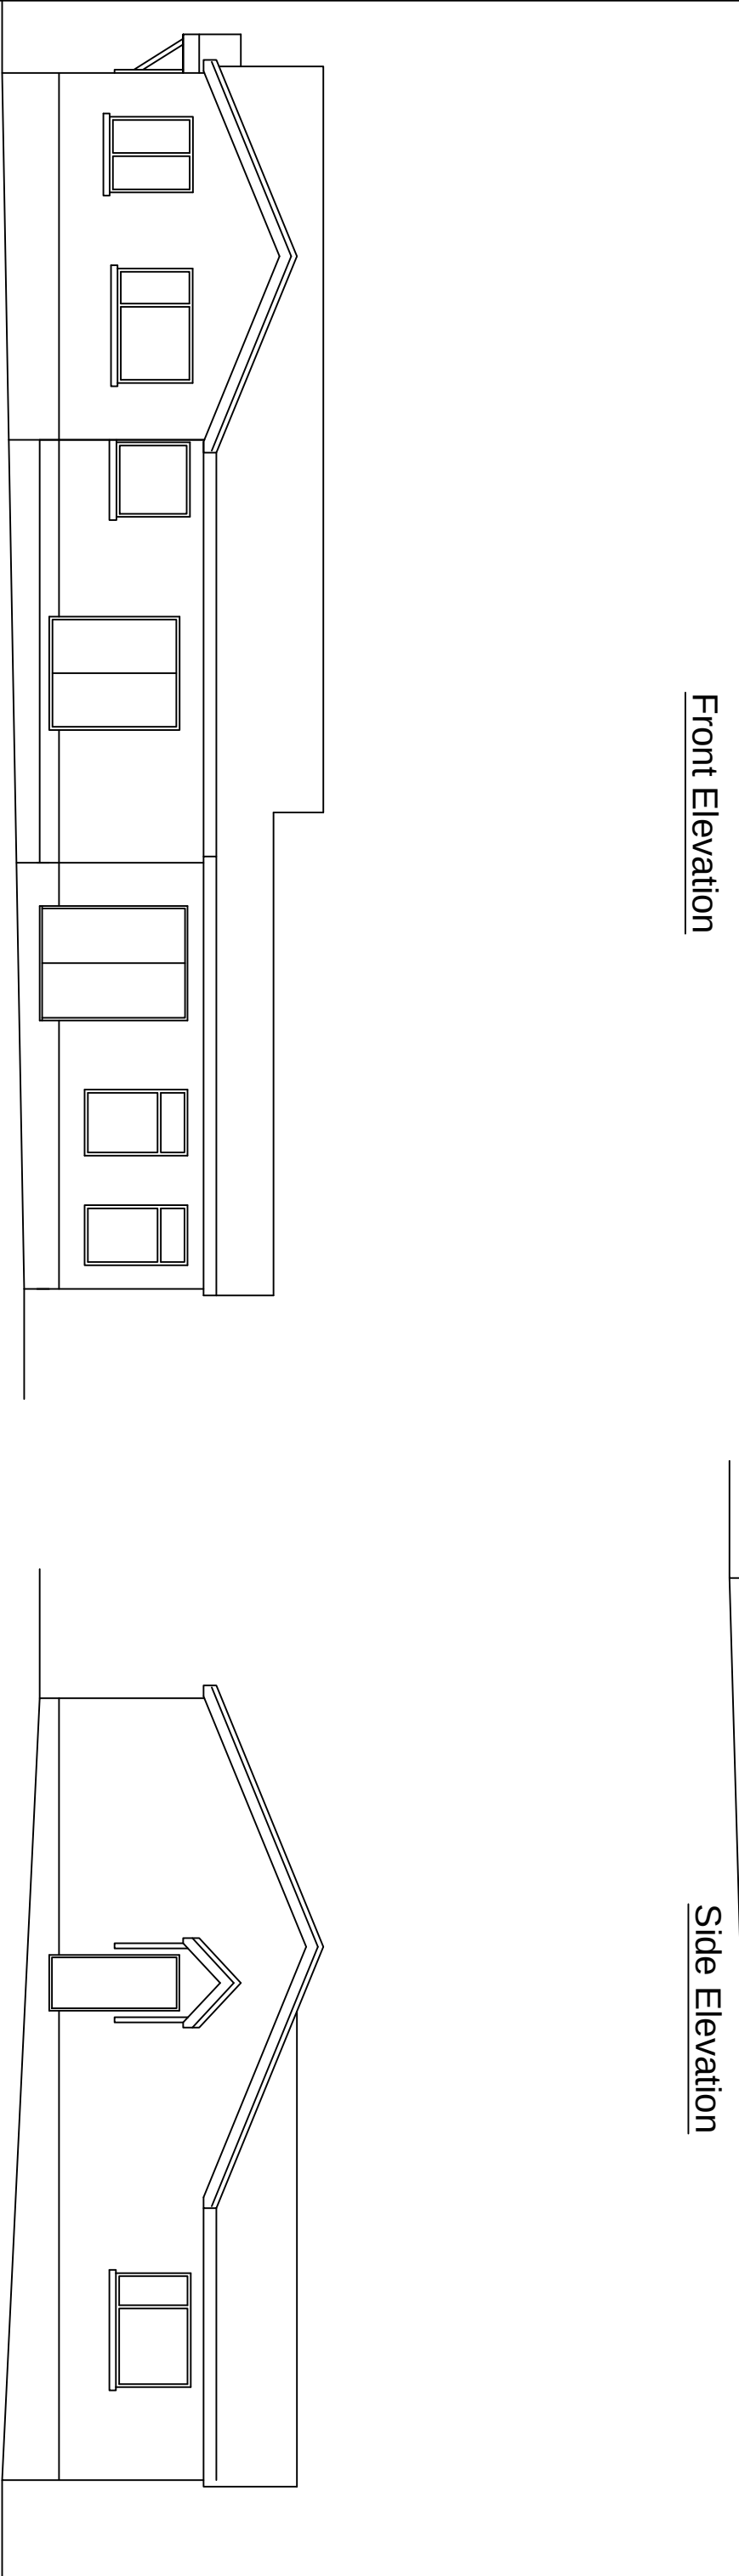

Side Elevation

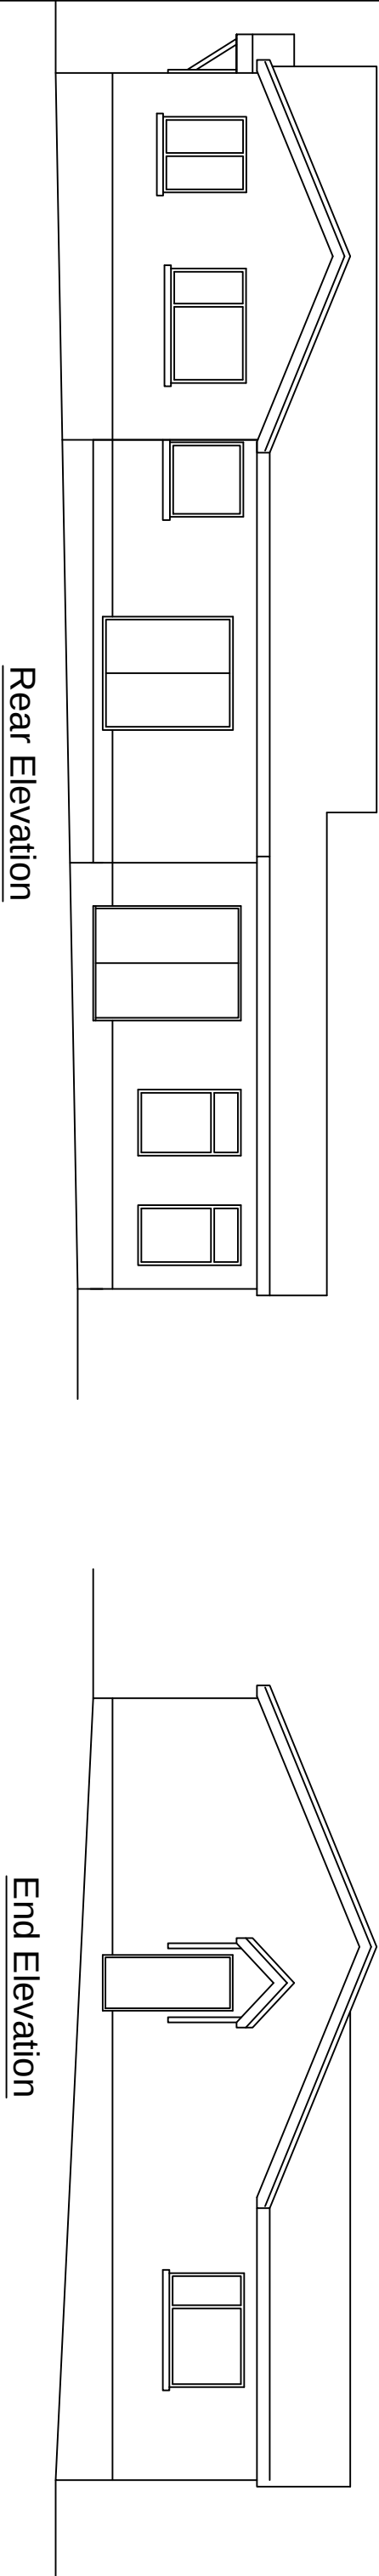

Rear Elevation

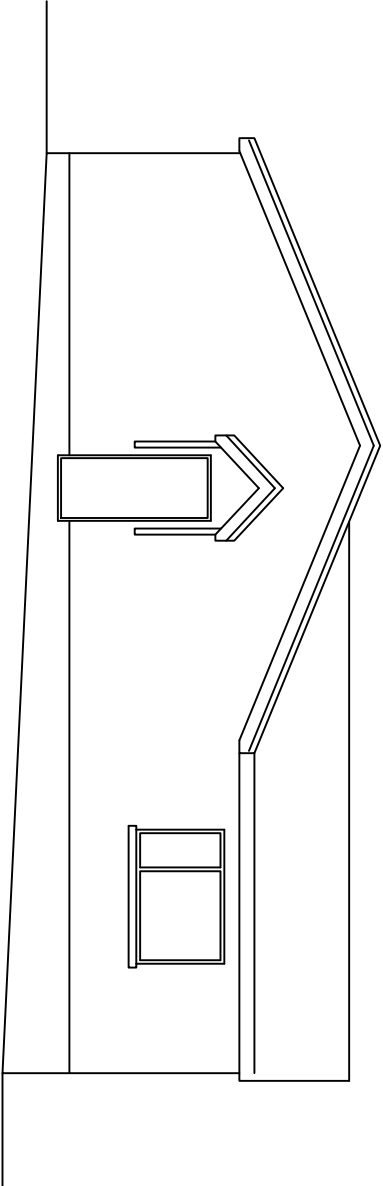

End Elevation

This drawing is copyright ©
NOTE: All dimensions to be checked on
site and not scaled from the drawing.



CLIENT Mrs E Evans The Oaks Glyncastle Resolven		JOB TITLE Alterations to The Oaks		DRWG. TITLE Existing Elevations	
DATE: Feb 2020	SCALE: 1:100	A3	DRWG. NO. 20.02.02	REV. ---	PURPOSE: Record