



1

Existing Site Plan

1 : 200

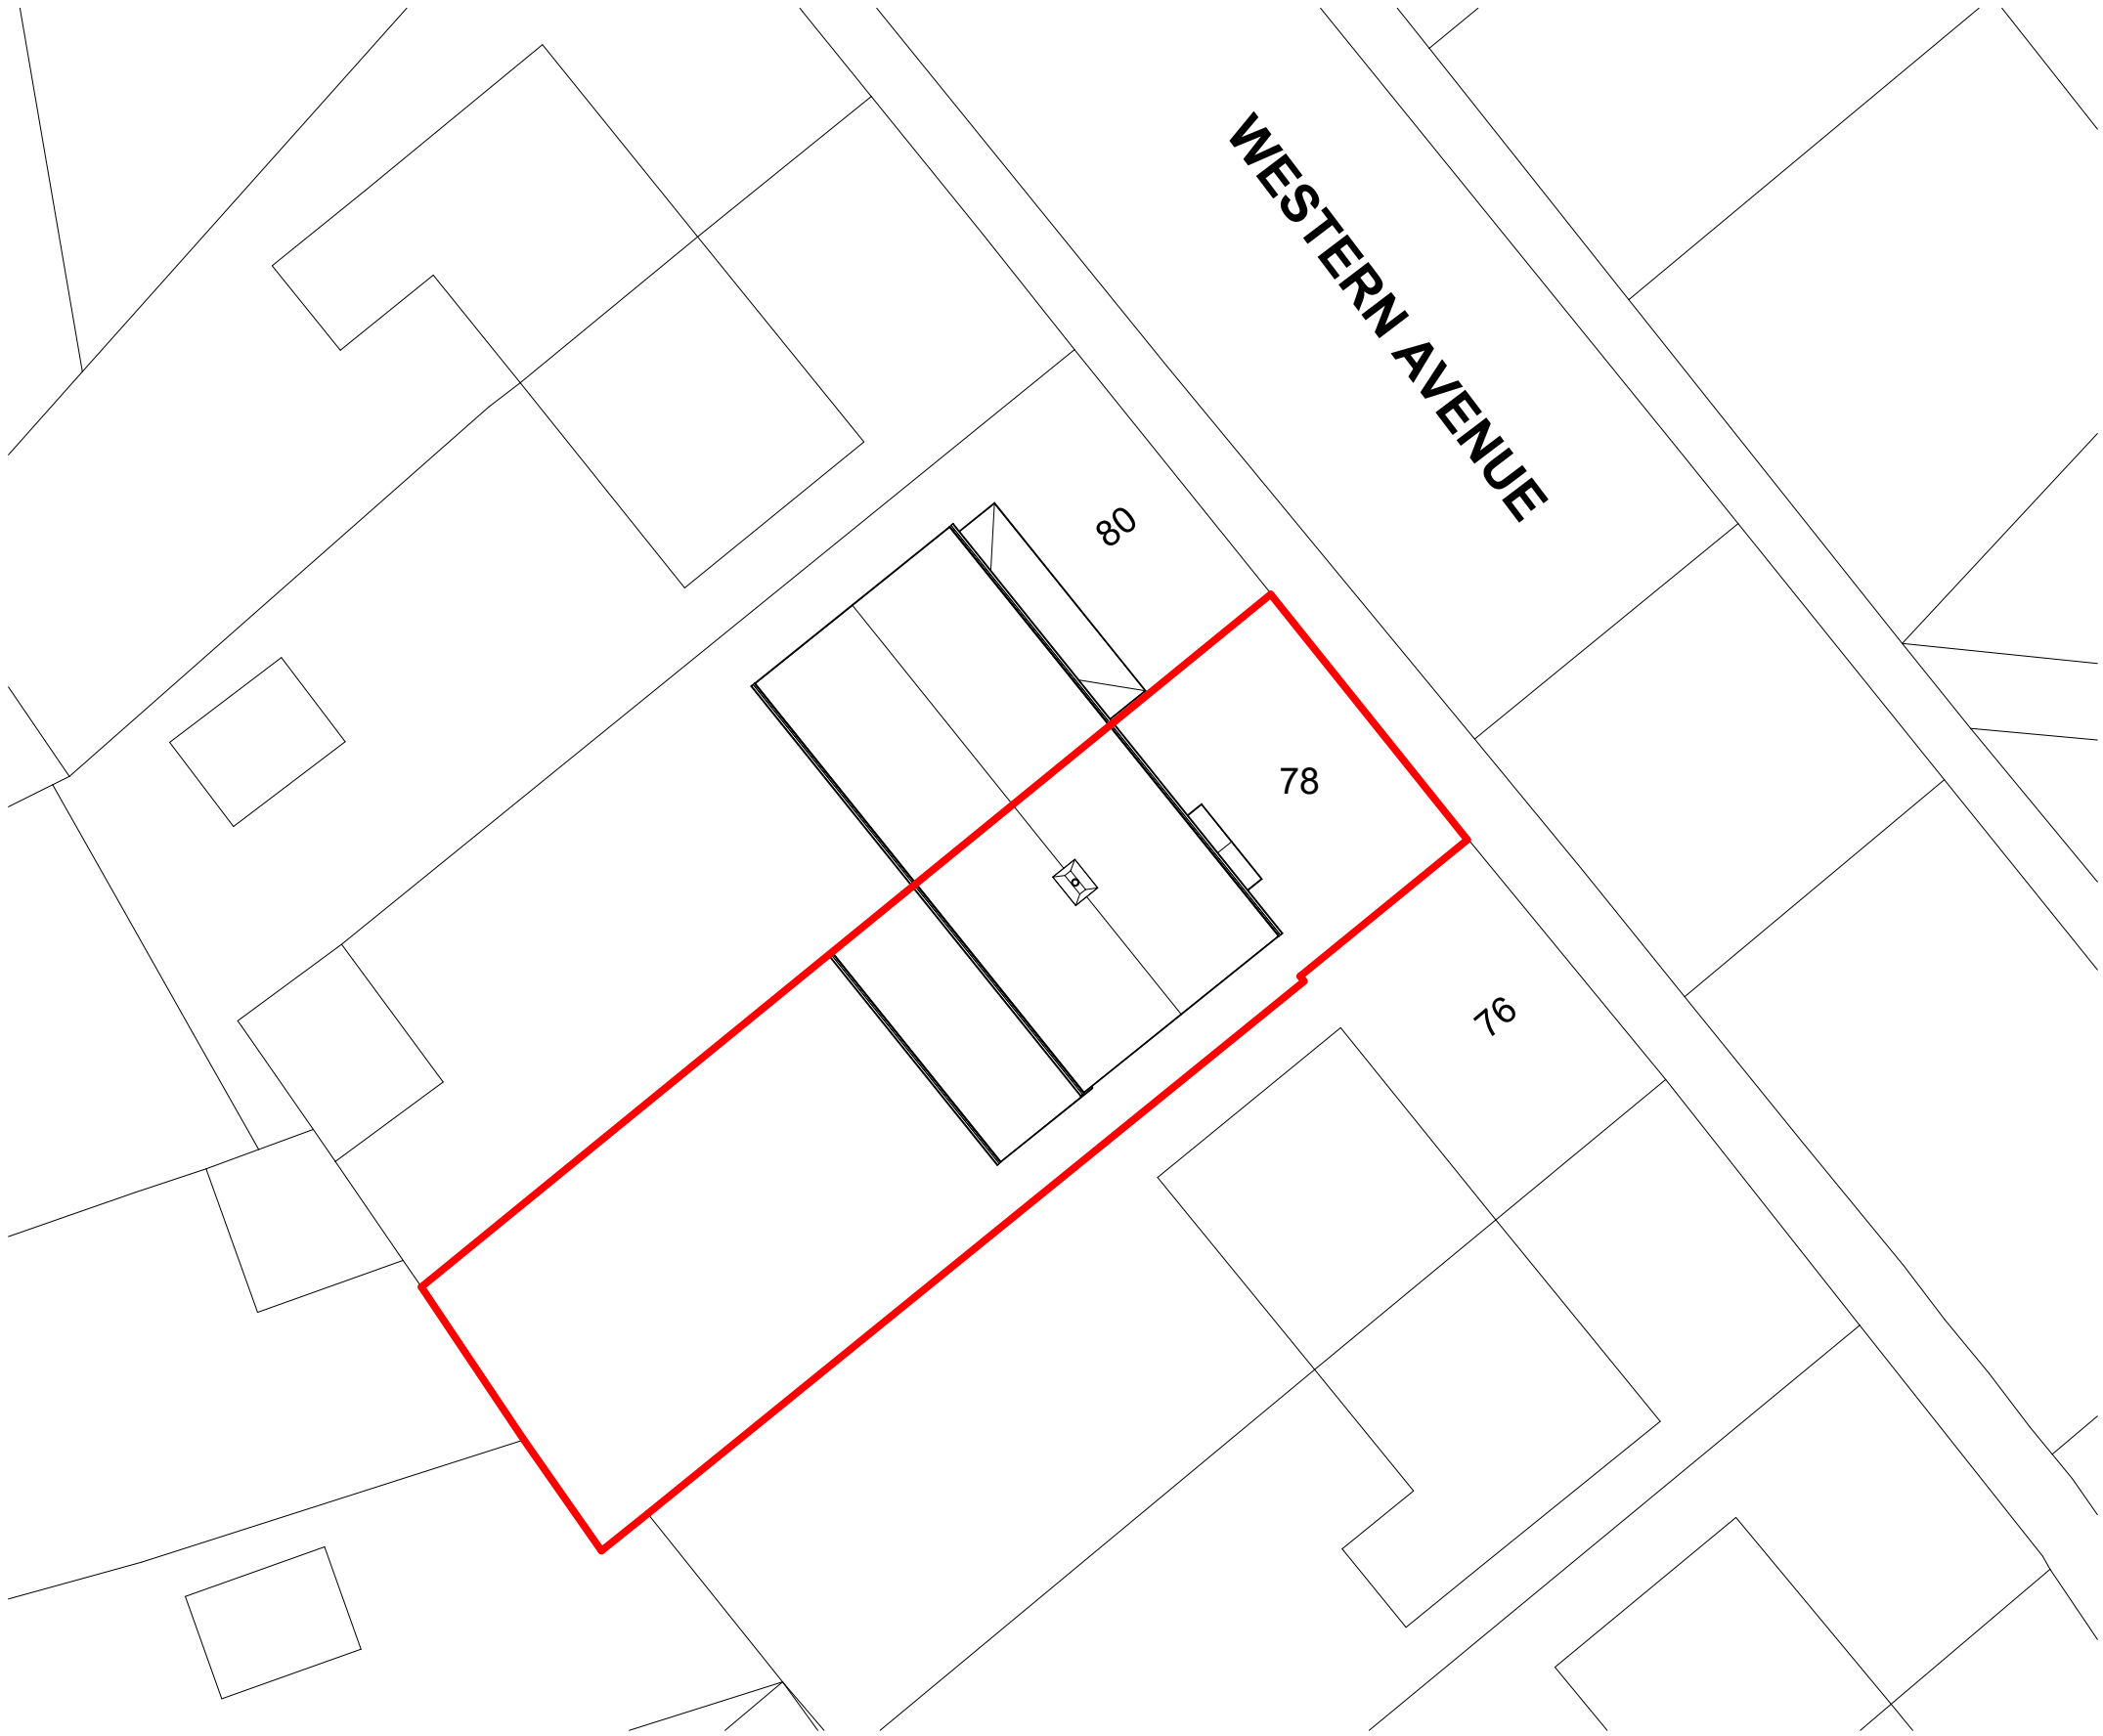

NOTES:

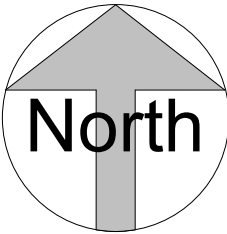

DRAWING STATUS

Planning

PROJECT

78 Western Avenue, Port Talbot -
Front Extension

TITLE

Existing Site Plan

CLIENT

Carys O'Callaghan

DRAWN BY
Gareth Owen

DATE
05/03/20

SCALE (@A3)
1 : 200

PROJECT NO.
GOCD C001

DRAWING NO.
A101

REV
P1

GO CONCEPT DESIGNS, 9 DARWIN RD, PORT TALBOT, SA12 6BT
GOConceptDesigns@hotmail.com