






EXISTING FRONT ELEVATION  
Scale 1:100

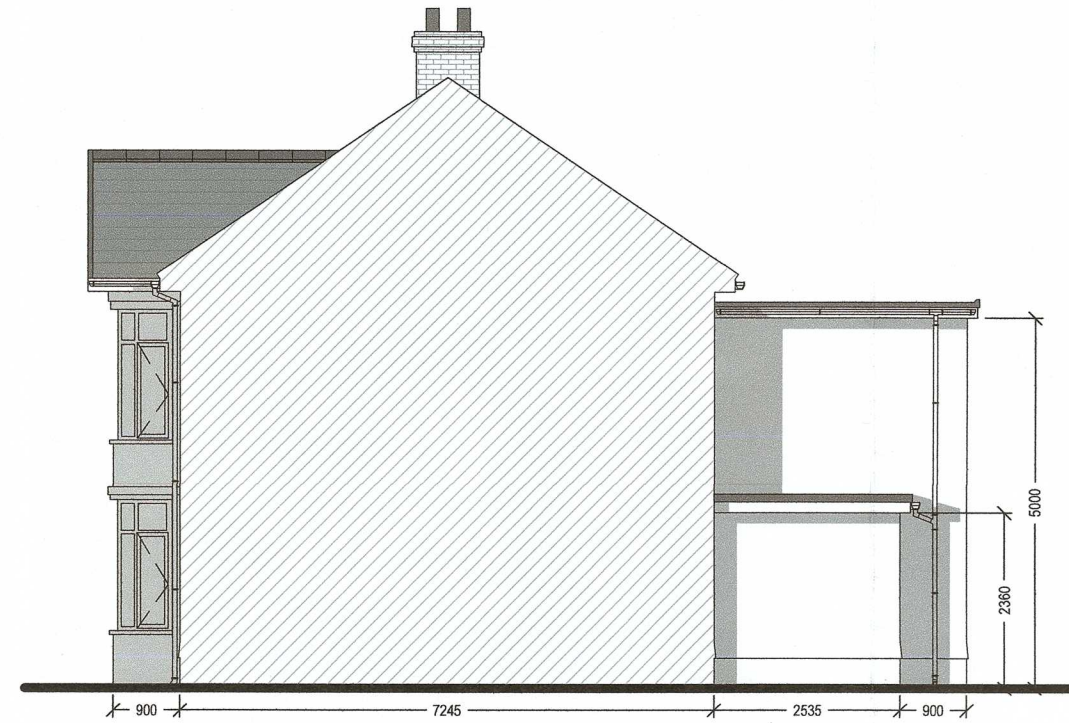

EXISTING REAR ELEVATION  
Scale 1:100

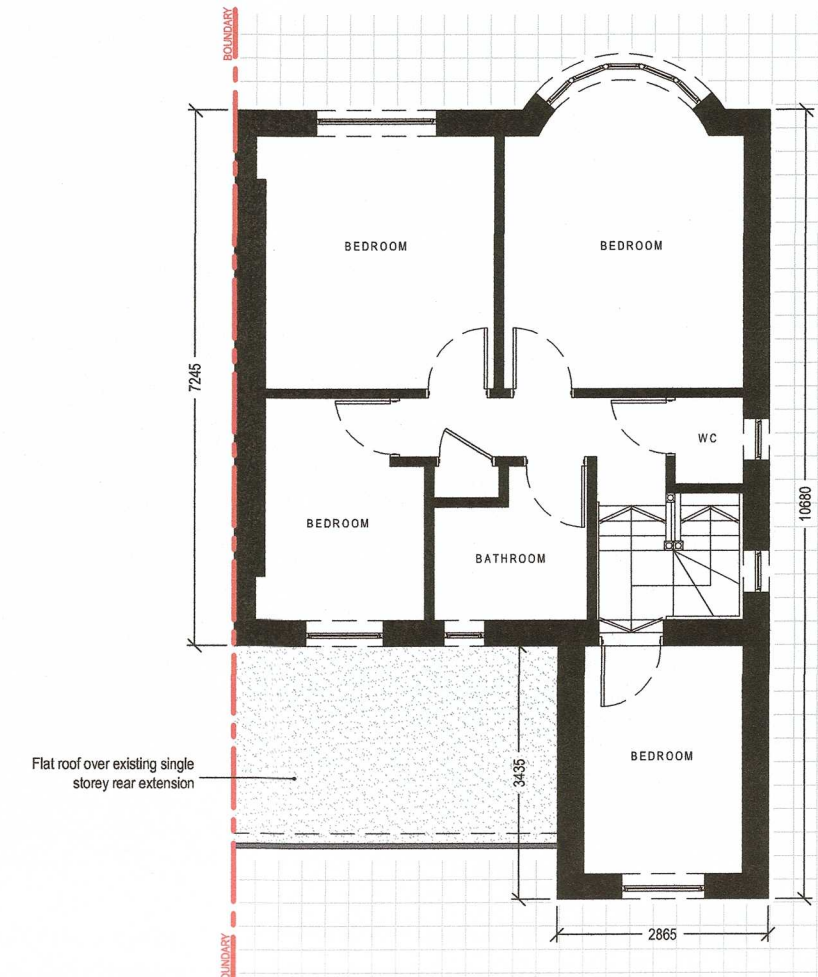


EXISTING FIRST FLOOR PLAN  
Scale 1:100

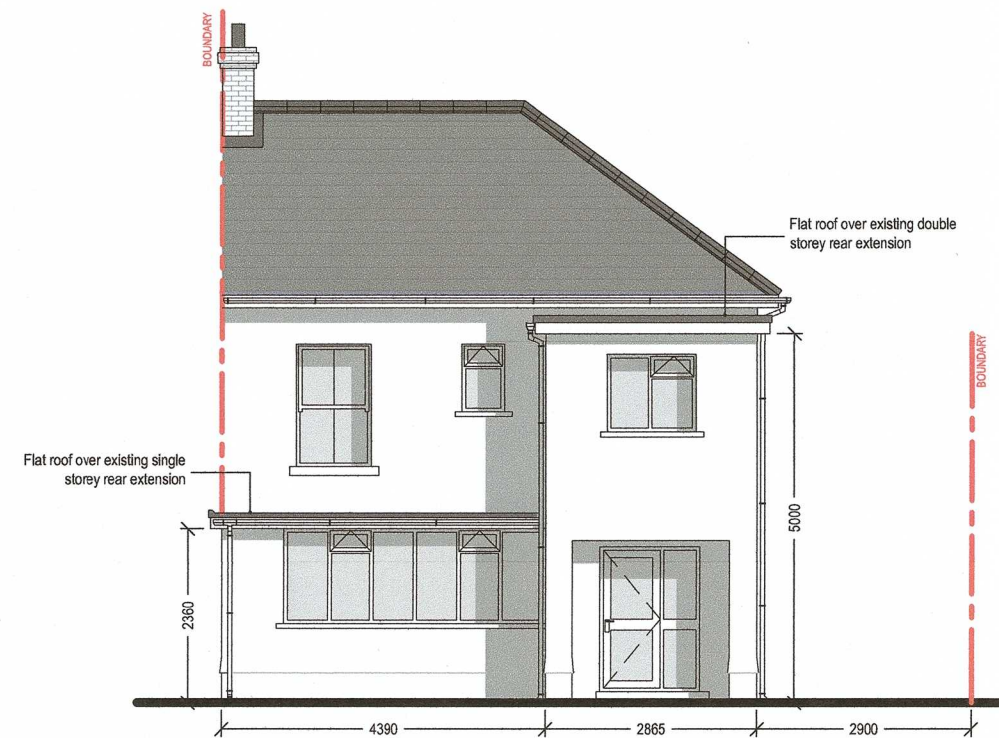

EXISTING REAR ELEVATION  
Scale 1:100



EXISTING SIDE ELEVATION  
Scale 1:100

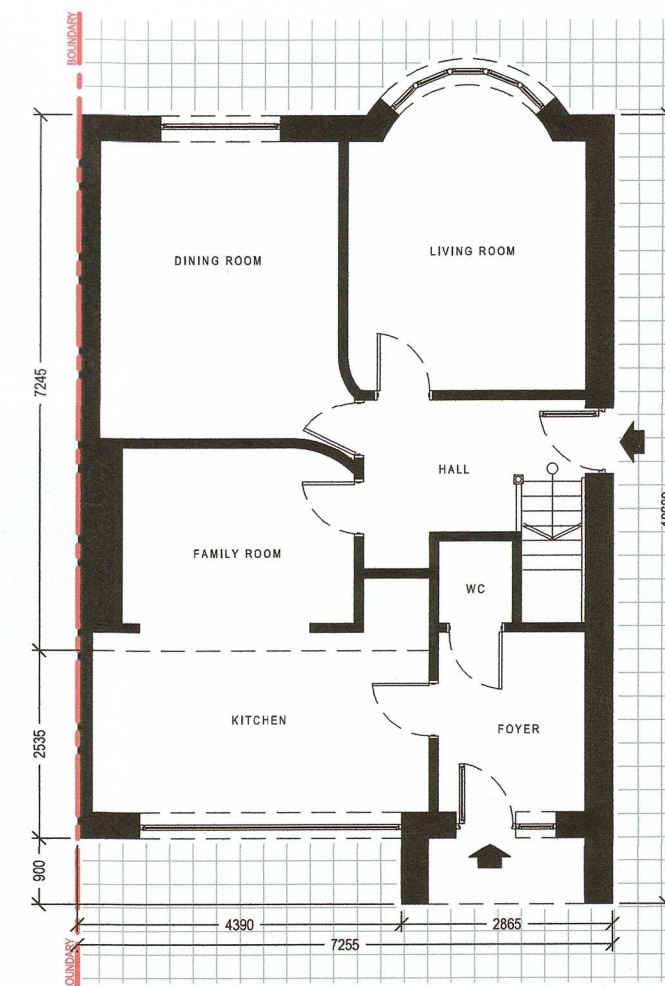

EXISTING GROUND FLOOR PLAN  
Scale 1:100

Client:  
Mr. & Mrs. J. Jones

Project Title:  
**PROPOSED PART DOUBLE / PART  
SINGLE REAR EXTENSION  
(inc. internal reconfiguration  
and alterations to roof)**  
96 Crymlyn Road  
Skewen  
Neath

General Notes:  
1. Do not scale from this drawing, take figured dimensions only.  
2. Dimensions are in millimeters unless otherwise stated.

Drawing Issues:  
**PLANNING**

Drawing Title:  
EXISTING ELEVATIONS & PLANS  
Drawing No: 003  
Date: 19-02-2019  
Scale(s): 1:100  
Revision:  
Revised:  
Paper Size: A2



**Cwm Planning & Design Ltd.**  
(architectural and Draughting Services)